


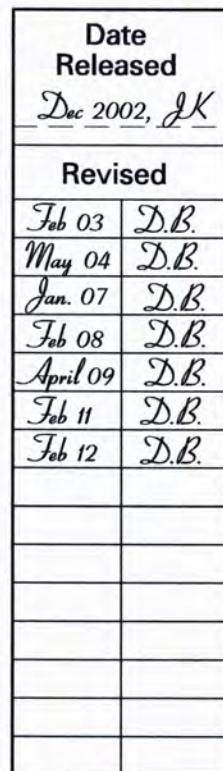

STATE OF HAWAII
DEPARTMENT OF TRANSPORTATION


DECEMBER 2011



DISCLAIMER: This product is for informational purposes only and may not be suitable for legal, engineering, or surveying purposes. This information is provided with the understanding that conclusions drawn from such information are the responsibility of the user. If you feel the information shown on this product is questionable, please contact the State of Hawaii, Highways Division, Planning Branch, at gishelp.hwyp@hawaii.gov or at (808) 587-6351 to report the issue.

DECEMBER 2011

URBAN AREA

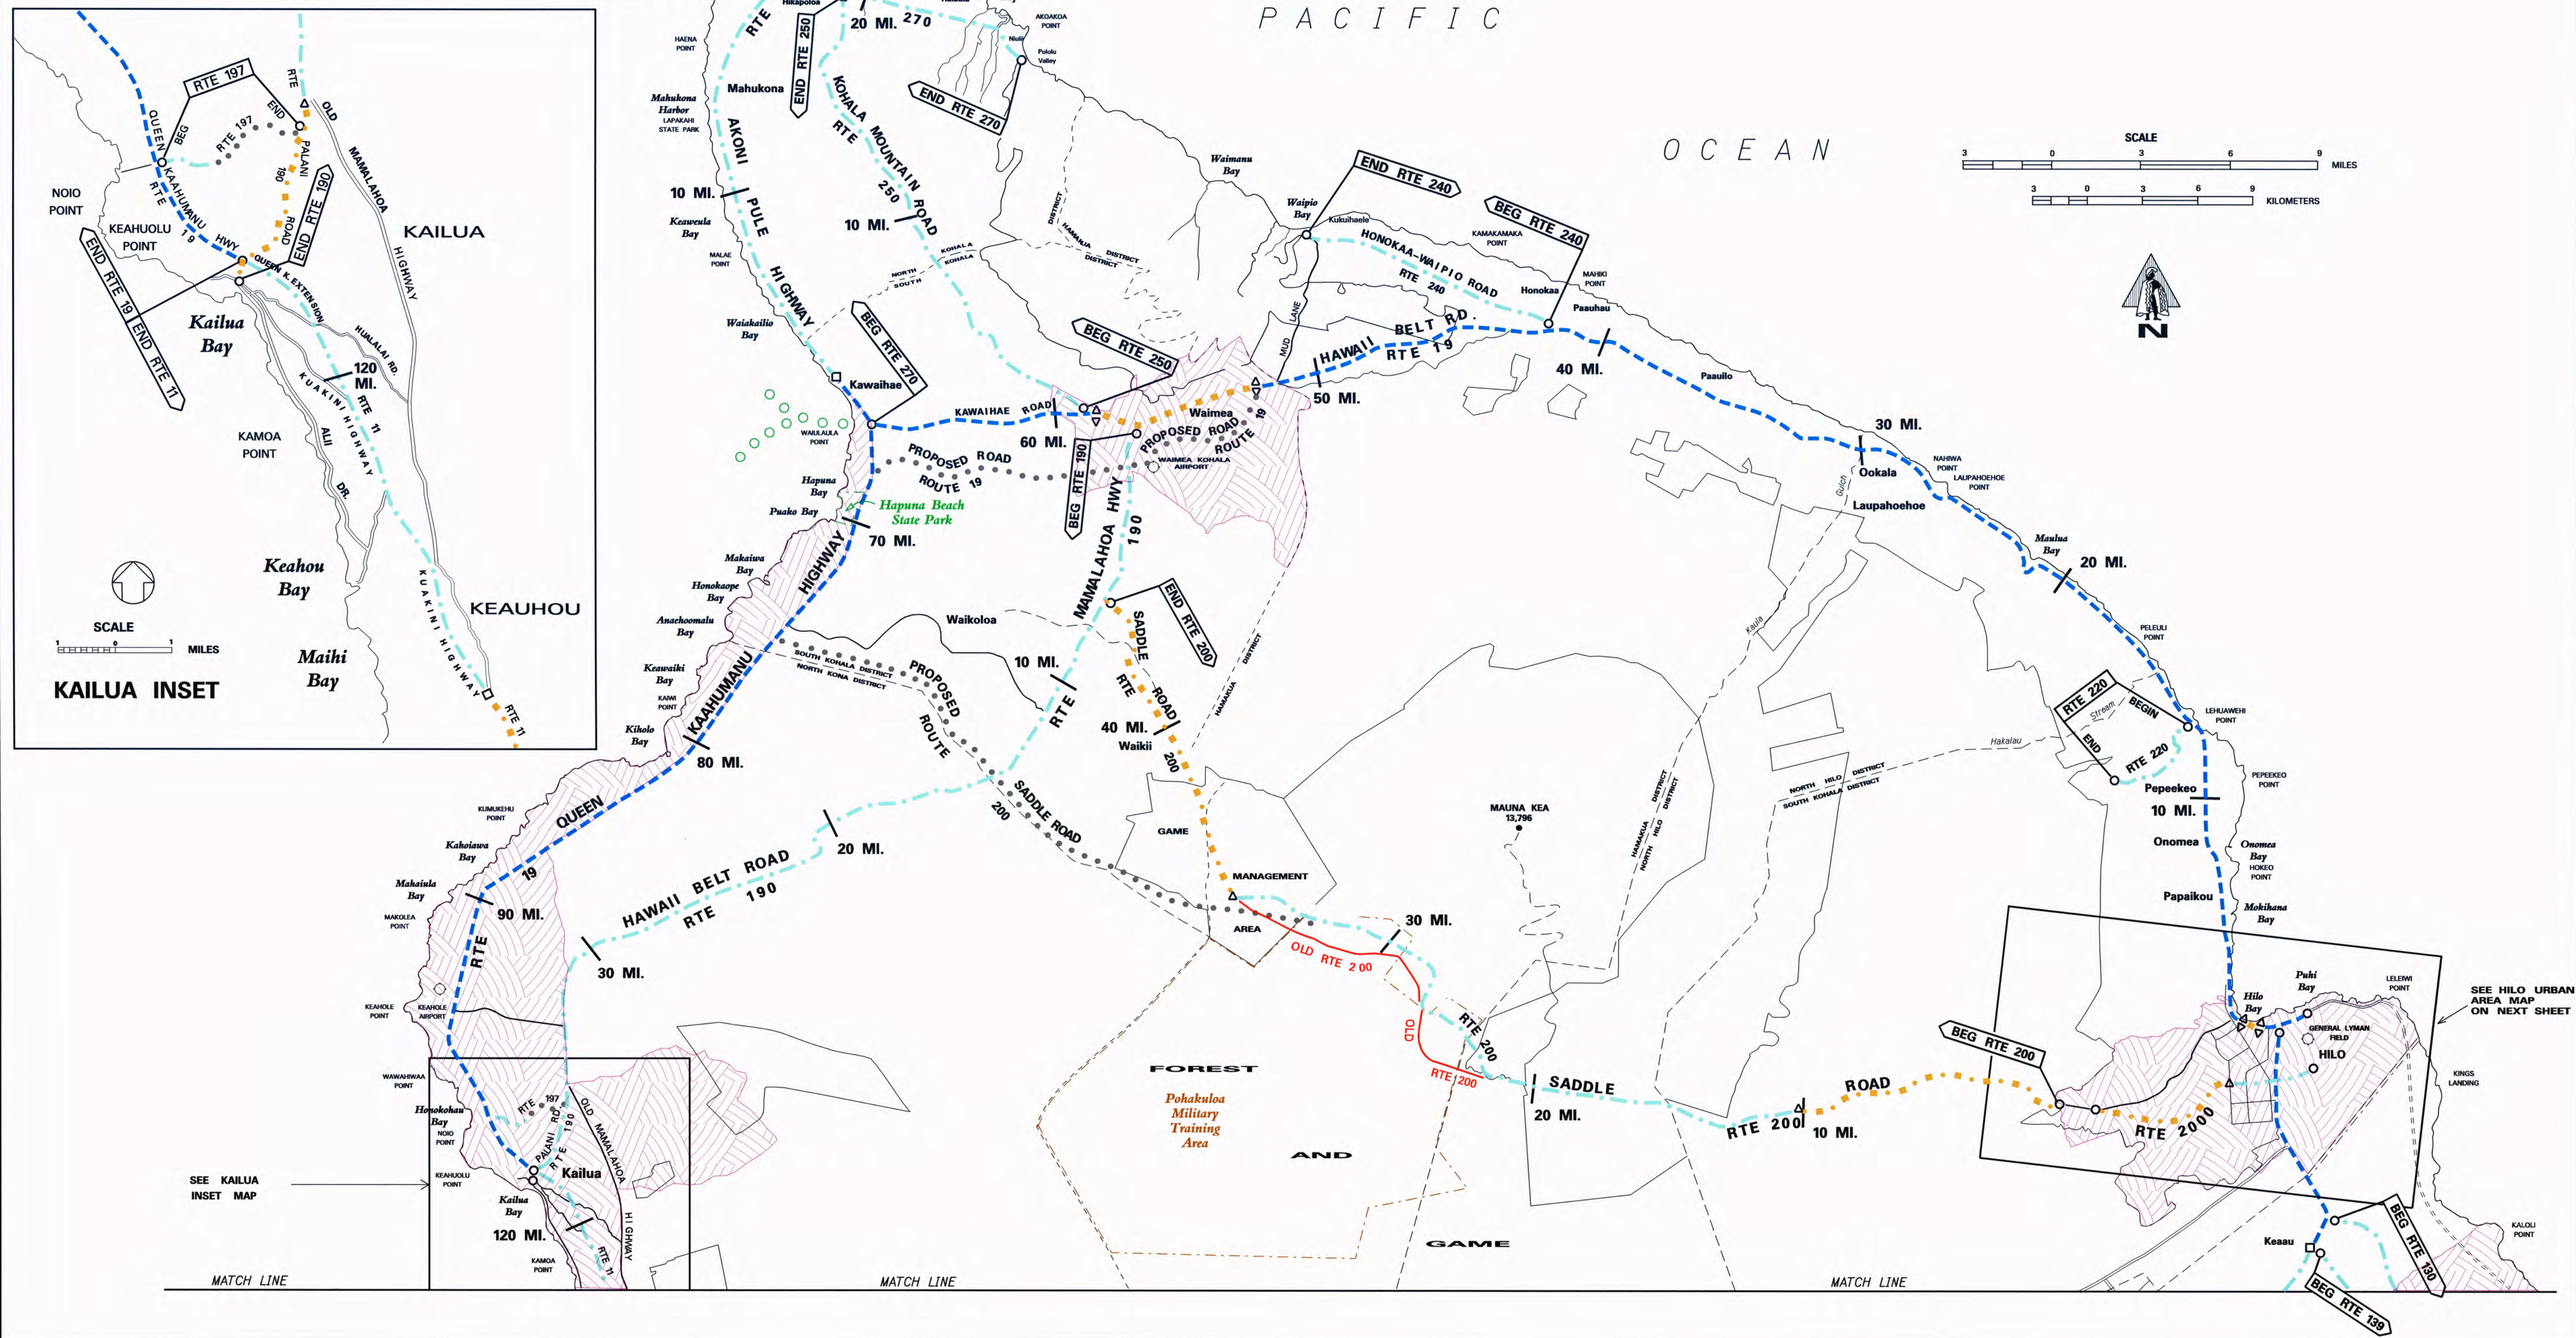[illegible]



STATE OF HAWAII
DEPARTMENT OF TRANSPORTATION
PREPARED BY THE HIGHWAYS DIVISION, PLANNING BRANCH
IN COOPERATION WITH THE
U.S. DEPARTMENT OF TRANSPORTATION
FEDERAL HIGHWAY ADMINISTRATION
DECEMBER 2011


DECEMBER 2011

P A C I F I C

O C E A N



SCALE

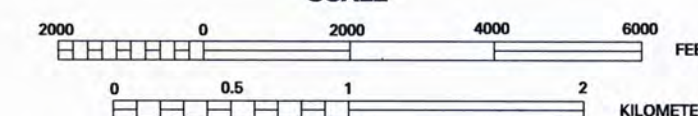

LEGEND

-
- Route termini point
 - STATE to COUNTY transition point

[illegible]

ROAD INVENTORY
HAWAII RTE. 11
VOLCANO ROAD – KANOEHUEA AVE.

DEPARTMENT OF TRANSPORTATION
HIGHWAYS DIVISION

PREPARED BY THE
HIGHWAYS PLANNING BRANCH
IN COOPERATION WITH THE
U.S. DEPARTMENT OF TRANSPORTATION
FEDERAL HIGHWAY ADMINISTRATION

Total Designated Route Length:	122.09	MILES (a + b)
a. Existing Length:	122.09	MILES
b. Proposed Length:	0.00	MILES
Total Travel Way Length:	122.09	MILES (a + b, less c)
a. Existing Length:	122.09	MILES
b. Temporary Length:	0.00	MILES
c. Length used as T.W. for another Route:	NONE	MILES (-)

NEEDS STUDY ROUTE NO. FUNCTIONAL CLASSIFICATION

SCALE: (In Miles) 2" = 1 mile

Maintenance Control Sections : Length and Description

Structure Carrying Road	Bridges (Over 20'): Length, Type, Capacity and Year Constructed
	Vertical Clearance
	Horizontal Clearance
	Vertical Clearance
	Horizontal Clearance

Right of Way Width (min.-max.) if varies

Available Right of Way Width (Needs Study)


Right of Way Fence: Type – Right and Left

Control of Access: 1-None, 2-Partial, 3-Full

Jurisdiction, Transfer Phase No. and Date (C to S or S to C)

Project No., Type of Construction, and Year Constructed

Project No., Type of Construction, and Year Constructed


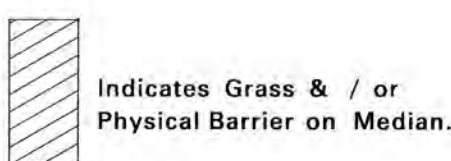


Road Diagram

SCALE: (In Miles) 2" = 1 mile

Divided Highway	Undivided	Shoulder: Width and Type	(COMBINATION BIKELANE & SHOULDER FROM 0.00 MI.– 6.70 MI.)
		Pavement: Width and Type	
		Shoulder: Width and Type	
		Median: Width and Type	
		Median Barriers:	(M/M GUARDRAIL)
		Shoulder: Width and Type	
		Pavement: Width and Type	
		Shoulder: Width and Type	(COMBINATION BIKELANE & SHOULDER FROM 0.00 MI.– 2.60 MI.)
		Number of Traffic Lanes	
		Auxiliary Lanes and Parking Lanes: No. of Lanes and Width (Left Side)	
(Right Side)		ALL T. L. 12'	
Frontage Road: No. of Lanes, and Width (Right and Left)			
Sidewalk: Width and Type (Right and Left)			
Curb and/or Gutter: Type (Right and Left)			
Protective Devices: Type, Location and Number		ALL METAL RAILS ON METAL POSTS	
Illumination: Type, Location and Number			
Curves: Degree of Curvature (Right and Left)			
Superelevation (Range)			
Grades: % Grade, Positive or Negative			
Vertical Curve: Crest or Sag, Curve Limits			
Area and Development:			
Terrain: 1-Flat, 2-Rolling, 3-Mountainous			
Speed: 1-Design, 2-Posted			
Intersection Control Devices: Type, Location and Cycle Timing		ALL 4 PHASE UNLESS NOTED	
Traffic Stations (Current Year)			
HPMS Sections – AADT 2010			
HPMS Sections – AADT 2009			
HPMS Sections – AADT 2008			
DOD Sections			
Census Tracts			
Functional Classification			
National Highway System (NHS)			
Previous Projects: Project No., Date and Limits			

SCALE: (In Miles) 2" = 1 mile

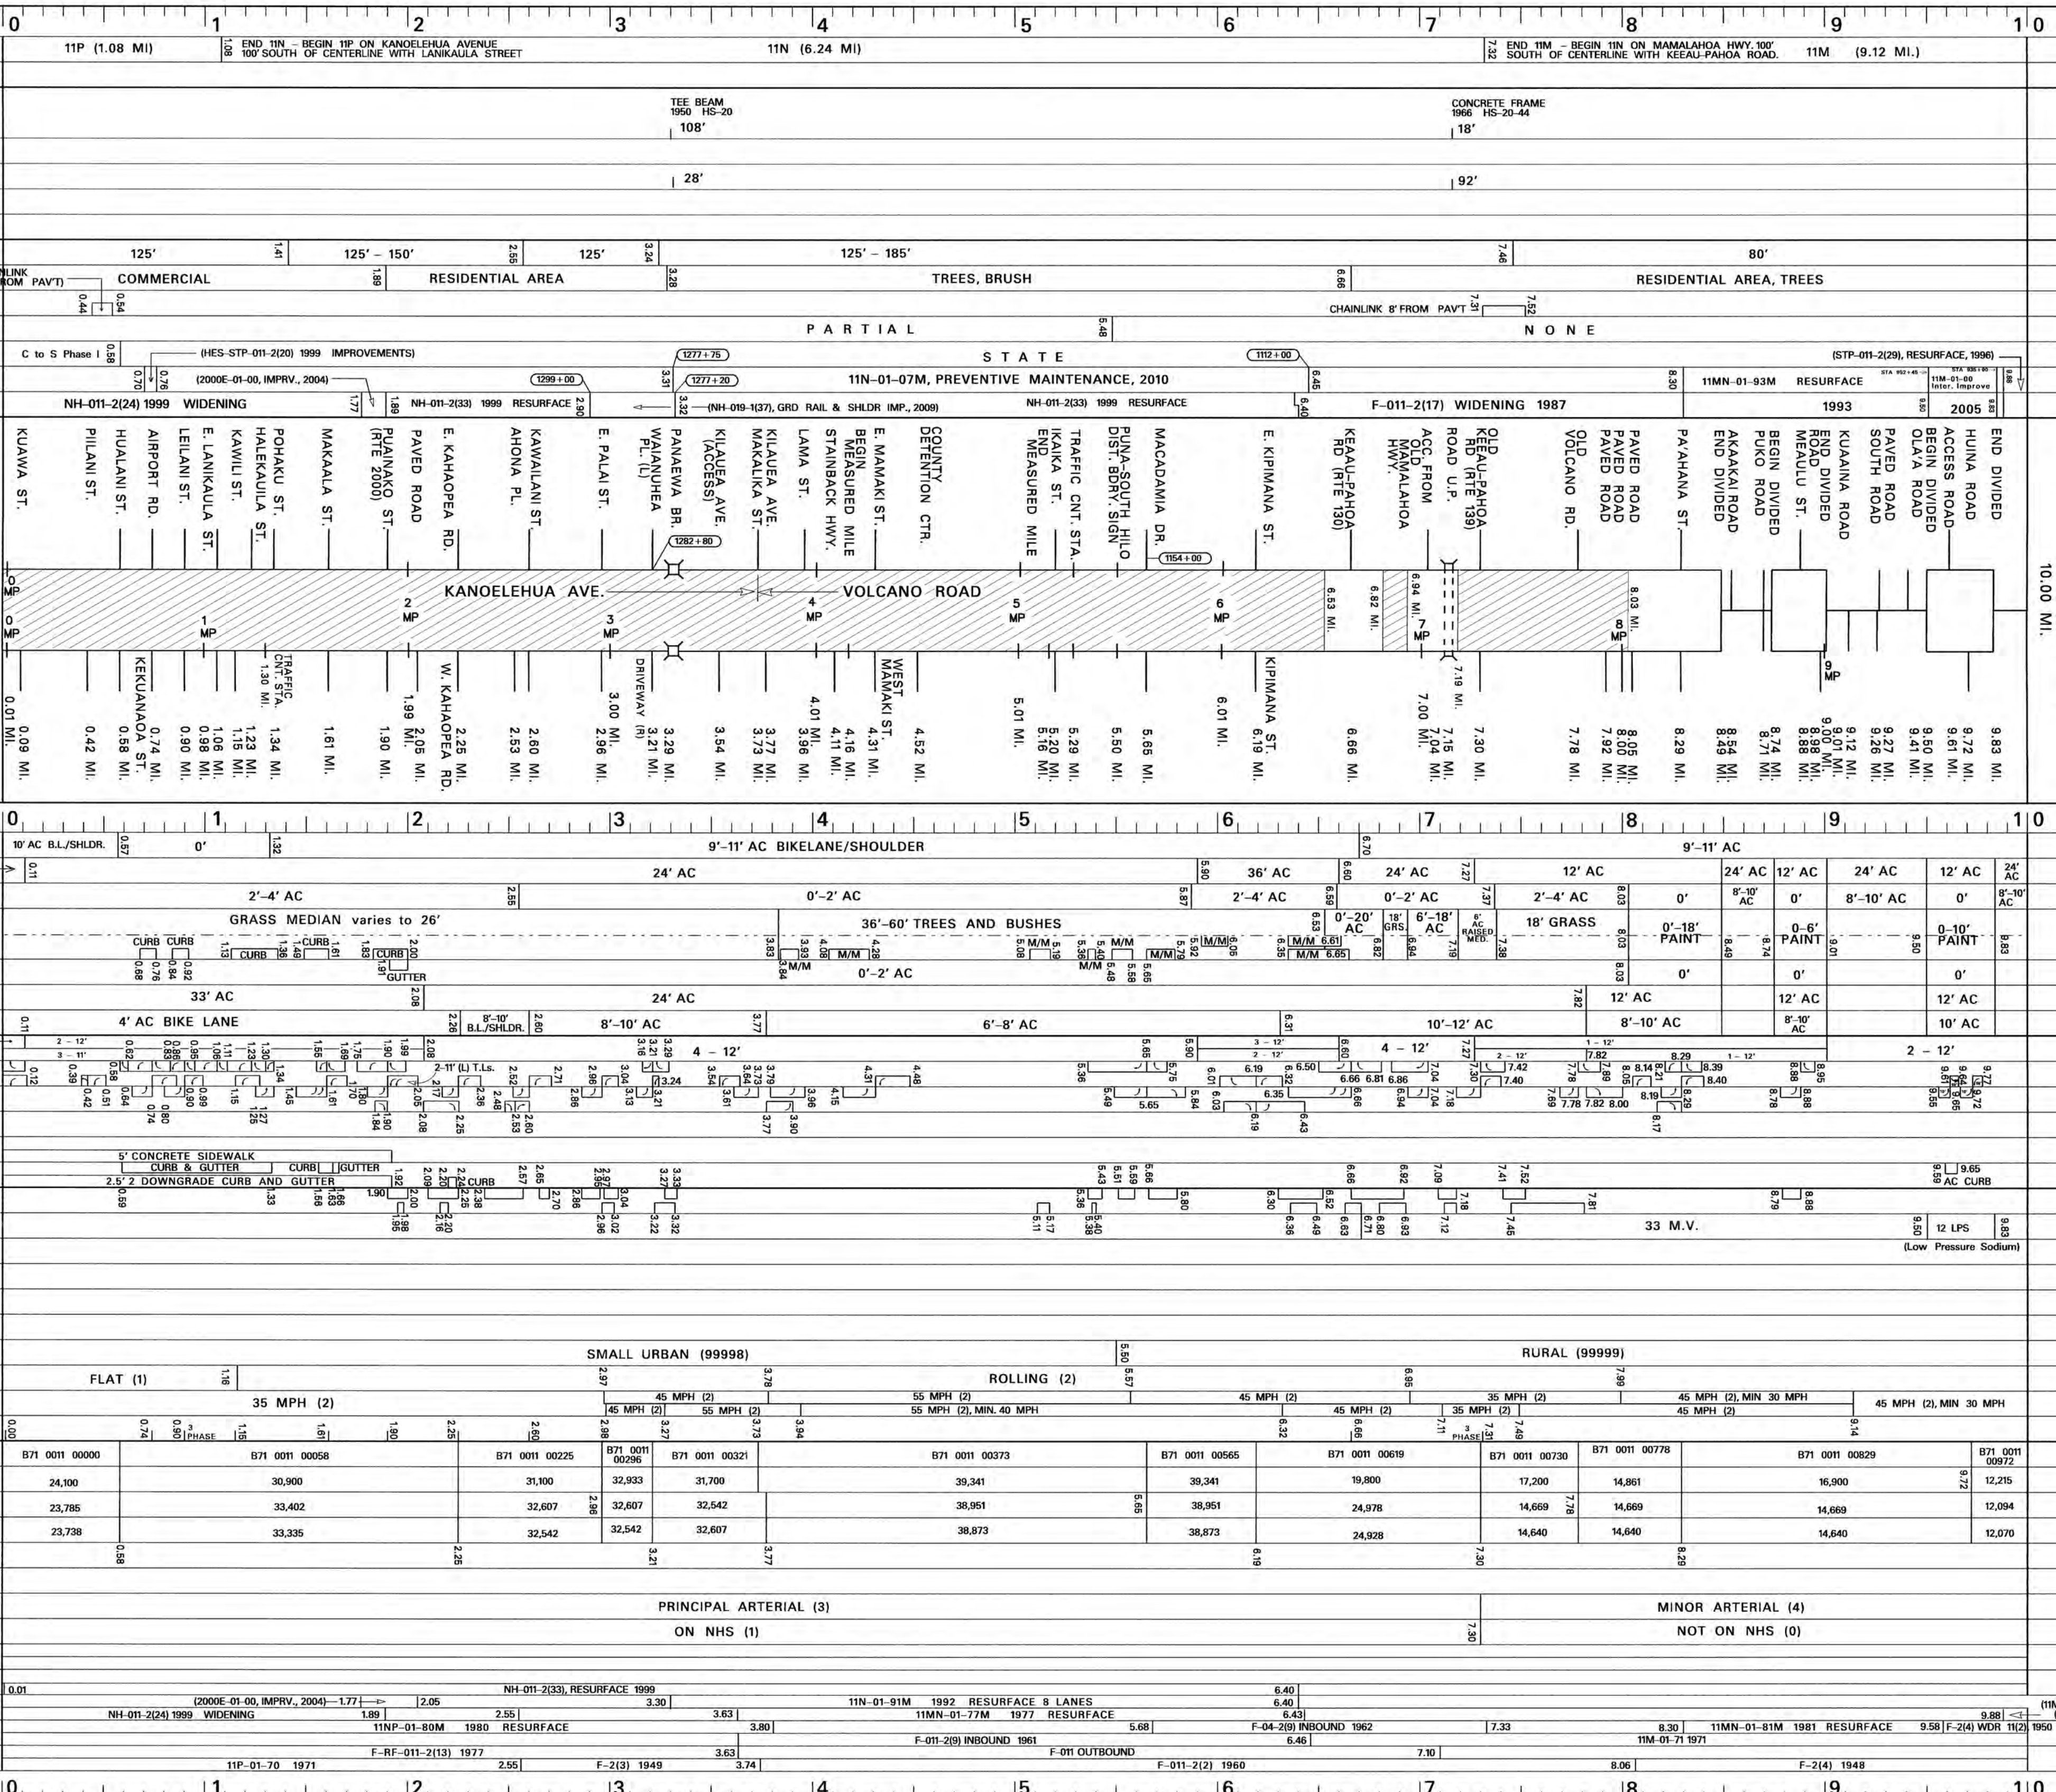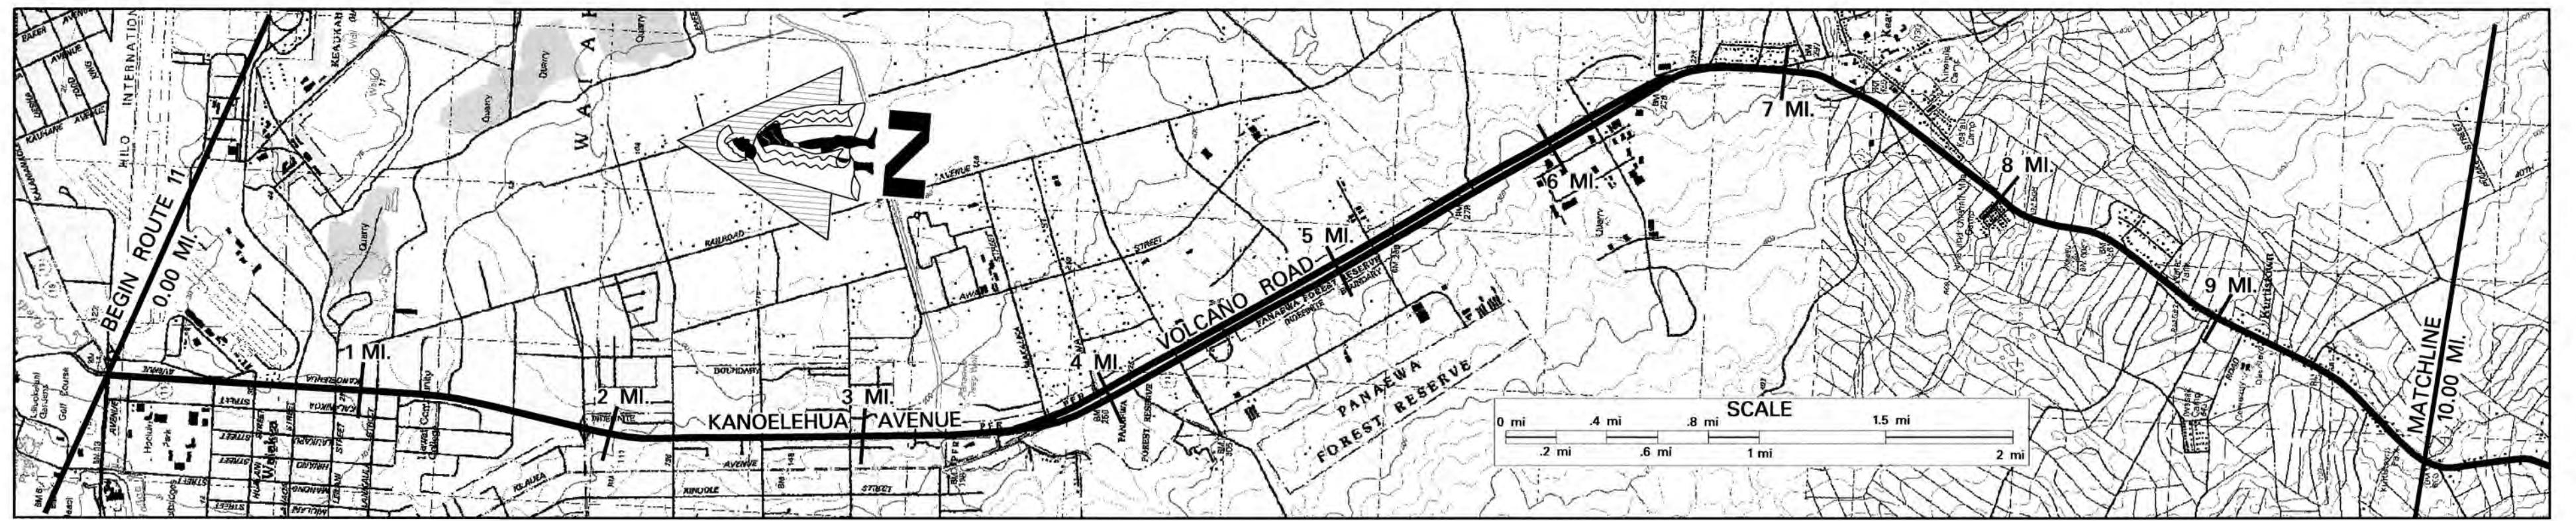

CONTINUES ON SHEET #2

Date Released	Dec 2004	GN
Revised		
5/06	G.N.	
9/10	D.B.	
2/11	D.B.	
2/12	D.B.	

PREPARED BY THE
HIGHWAYS PLANNING BRANCH
IN COOPERATION WITH THE
U.S. DEPARTMENT OF TRANSPORTATION
FEDERAL HIGHWAY ADMINISTRATION

0.00 miles

Maintenance Control Sections : Length and Description	
1	1.000000
2	2.000000
3	3.000000
100	100.000000

Road Diagram

* MP = Milepost Signage

SCALE: (In Miles) 2" = 1 mile

CONTINUED ON SHEET #4.
30 MI.

CONTINUED FROM SHEET #2


Date Released	
JUNE 05, D.B.	
Revised	
6/06	D.B.
9/10	D.B.
2/11	D.B.
2/12	D.B.

ROAD INVENTORY
HAWAII RTE 11
MAMALAHOA HIGHWAY

STATE OF HAWAII
DEPARTMENT OF TRANSPORTATION
HIGHWAYS DIVISION

PREPARED BY THE
HIGHWAYS PLANNING BRANCH
IN COOPERATION WITH THE
U.S. DEPARTMENT OF TRANSPORTATION
FEDERAL HIGHWAY ADMINISTRATION

Total Route Length: 122.09 miles
a. Survey Length: 122.09 miles
b. Proposed Length: 0.00 miles
c. Other Length: * 0.00 miles

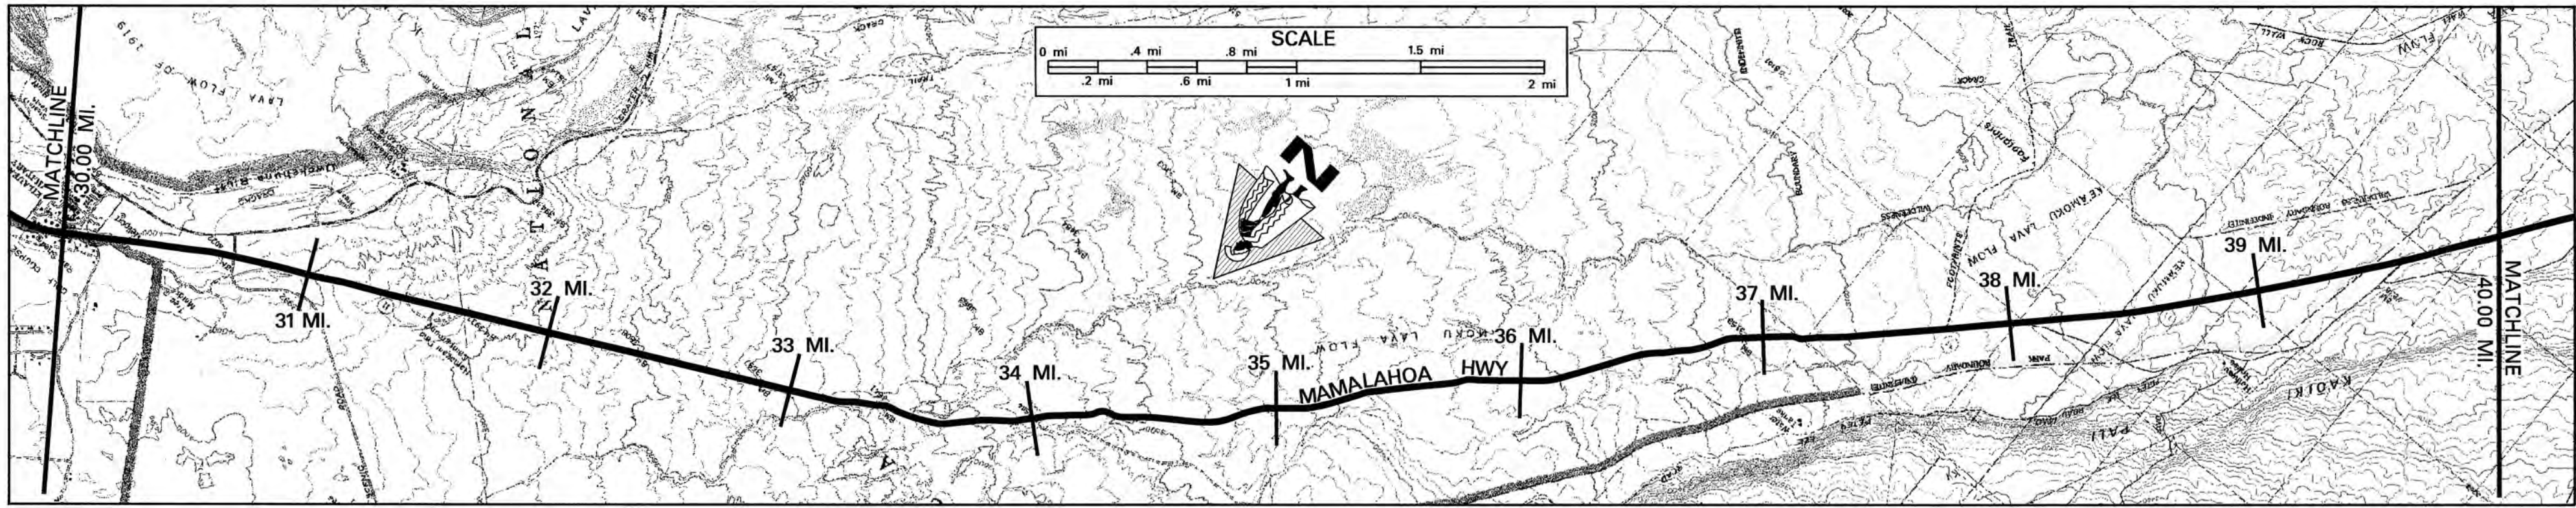

SCALE: (In Miles) 2" = 1 mile

Maintenance Control Sections : Length and Description

Structure Carrying Road	Bridges (Over 20'): Length, Type, Capacity and Year Constructed	</
-------------------------	---	--	--	----

Road Diagram
* MP = Milepost Signage


SCALE: (In Miles) 2" = 1 mile

Divided Highway	Undivided	Shoulder: Width and Type		2'-4' AC	6' AC	37.11	2'-4' AC			
		Pavement: Width and Type			24' AC	37.06	22' AC	36.92	24' AC	
		Shoulder: Width and Type		2'-4' AC	5'-7' AC		3' AC	36.86	8'-10' AC	
		Median: Width and Type								
		Median Barriers:								
		Shoulder: Width and Type								
		Pavement: Width and Type								
		Shoulder: Width and Type								
		Number of Traffic Lanes			2-12'	37.08		2-11'	36.95	2-12'
		Auxiliary Lanes and Parking Lanes: No. of Lanes and Width (Left Side)								
			(Right Side)							
Frontage Road: No. of Lanes, and Width (Right and Left)										
Sidewalk: Width and Type (Right and Left)										
Curb and/or Gutter: Type (Right and Left)										
Protective Devices: Type, Location and Number	ALL METAL RAILS ON METAL POSTS GUARDRAILS									
Illumination: Type, Location and Number										
Curves: Degree of Curvature (Right and Left)										
Superelevation (Range)										
Grades: % Grade, Positive or Negative										
Vertical Curve: Crest or Sag, Curve Limits										
Area and Development:										
Terrain: 1-Flat, 2-Rolling, 3-Mountainous										
Speed: 1-Design, 2-Posted		55 MPH (2), 40 MPH MIN.		45 MPH (2), 30 MPH MINIMUM	37.13		55 MPH (2), 40 MPH MINIMUM			
Intersection Control Devices: Type, Location and Cycle Timing										
Traffic Stations (Current Year)		B71 0011 02844		B71 0011 03074			B71 0011 03713	B71 0011 03947		
HPMS Sections AADT 2010		2,607		2,106			2,106	2,106		
HPMS Sections AADT 2009		2,581		2,085	37.13		2,085	2,085		
HPMS Sections AADT 2008		2,576		2,081			2,081	2,081		
DOD Sections										
Census Tracts										
Functional Classification										
National Highway System (NHS)										
Previous Projects: Project No., Date and Limits										
			30.58	FLH-011-2(27), RESURFACE, 1998	33.35					

SCALE: (In Miles) 2" = 1 mile

PREPARED BY THE
HIGHWAYS PLANNING BRANCH
IN COOPERATION WITH THE
U.S. DEPARTMENT OF TRANSPORTATION
FEDERAL HIGHWAY ADMINISTRATION

c. Other Length: * 0.00 miles

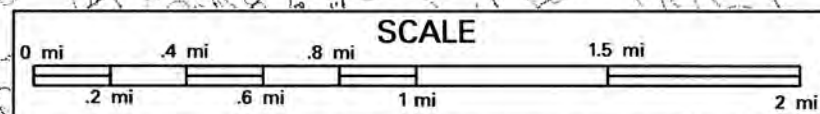[illegible]

Structure Over Road	Structure Carrying Road
---------------------------	-------------------------------

Project No.	Type of Construction	Year Constructed
1	1	1
2	2	2
3	3	3
100	100	100

* MP=Milepost Signage

Divided Highway

Num	...
-----	-----


Sheet 5 of 13 HAWAII RTE 11

ROAD INVENTORY
HAWAII RTE 11
MAMALAHOA HWY

STATE OF HAWAII
DEPARTMENT OF TRANSPORTATION
HIGHWAYS DIVISION

PREPARED BY THE
HIGHWAYS PLANNING BRANCH
IN COOPERATION WITH THE
U.S. DEPARTMENT OF TRANSPORTATION
FEDERAL HIGHWAY ADMINISTRATION

Total Route Length: 122.08 miles
a. Survey Length: 122.08 miles
b. Proposed Length: 0.00 miles
c. Other Length: * 0.00 miles

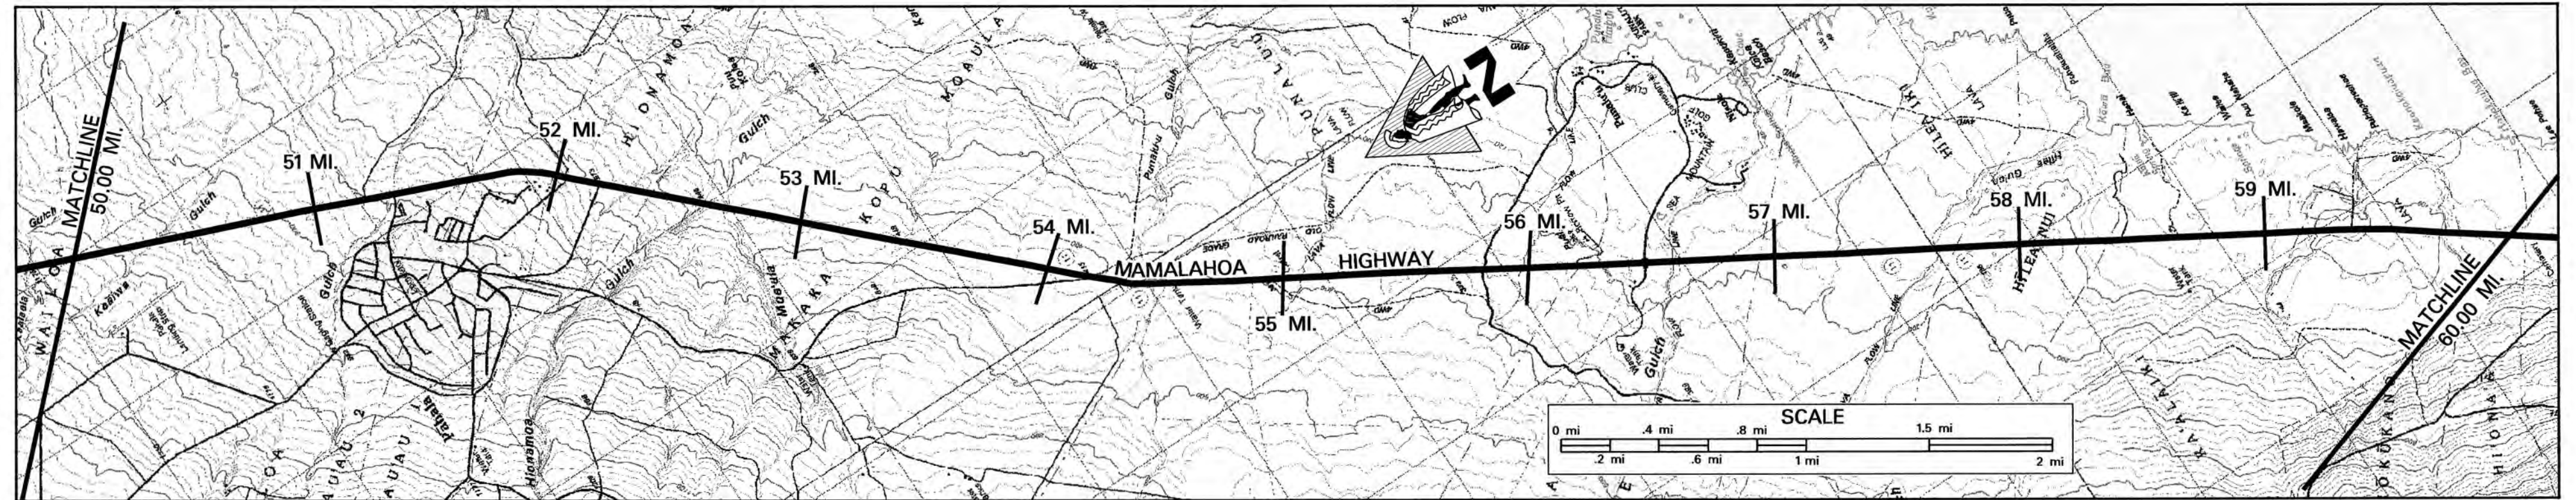

SCALE: (In Miles) 2" = 1 mile

Maintenance Control Sections : Length and Description

Structure
Carrying
Road
Over
Road

Bridges (Over 20'): Length, Type, Capacity and Year Constructed

Vertical Clearance

Horizontal Clearance

Vertical Clearance

Horizontal Clearance

Right of Way Width (min.-max.) if varies

Available Right of Way Width (Needs Study)

Right of Way Fence: Type - Right and Left

Control of Access: 1-None, 2-Partial, 3-Full

Jurisdiction, Transfer Phase No. and Date (C to S or S to C)

Project No., Type of Construction, and Year Constructed

Project No., Type of Construction, and Year Constructed

Road Diagram

* MP = Milepost Signage

SCALE: (In Miles) 2" = 1 mile

Divided Highway
Undivided

Shoulder: Width and Type

Pavement: Width and Type

Shoulder: Width and Type

Median: Width and Type

Median Barriers:

Shoulder: Width and Type

Pavement: Width and Type

Shoulder: Width and Type

Number of Traffic Lanes

Auxiliary Lanes and Parking Lanes: No. of Lanes and Width (Left Side)

(Right Side)

Frontage Road: No. of Lanes, and Width (Right and Left)

Sidewalk: Width and Type (Right and Left)

Curb and/or Gutter: Type (Right and Left)

Protective Devices: Type, Location and Number

Illumination: Type, Location and Number

Curves: Degree of Curvature (Right and Left)

Superelevation (Range)

Grades: % Grade, Positive or Negative

Vertical Curve: Crest or Sag, Curve Limits

Area and Development:

Terrain: 1-Flat, 2-Rolling, 3-Mountainous

Speed: 1-Design, 2-Posted

Intersection Control Devices: Type, Location and Cycle Timing

Traffic Stations (Current Year)

HPMS Sections - AADT 2010

HPMS Sections - AADT 2009

HPMS Sections - AADT 2008

DOD Sections

Census Tracts

Functional Classification

National Highway System (NHS)

Previous Projects: Project No., Date and Limits

SCALE: (In Miles) 2" = 1 mile

Date
Released
Jan. 2006, D.B.


Revised
6/06 D.B.
4/09 D.B.
9/10 D.B.
2/11 D.B.
2/12 D.B.

ROAD INVENTORY
HAWAII RTE 11
MAMALAHOA HWY

STATE OF HAWAII
DEPARTMENT OF TRANSPORTATION
HIGHWAYS DIVISION

PREPARED BY THE
HIGHWAYS PLANNING BRANCH
IN COOPERATION WITH THE
U.S. DEPARTMENT OF TRANSPORTATION
FEDERAL HIGHWAY ADMINISTRATION

Total Route Length: 122.08 miles
a. Survey Length: 122.08 miles
b. Proposed Length: 0.00 miles
c. Other Length: * 0.00 miles

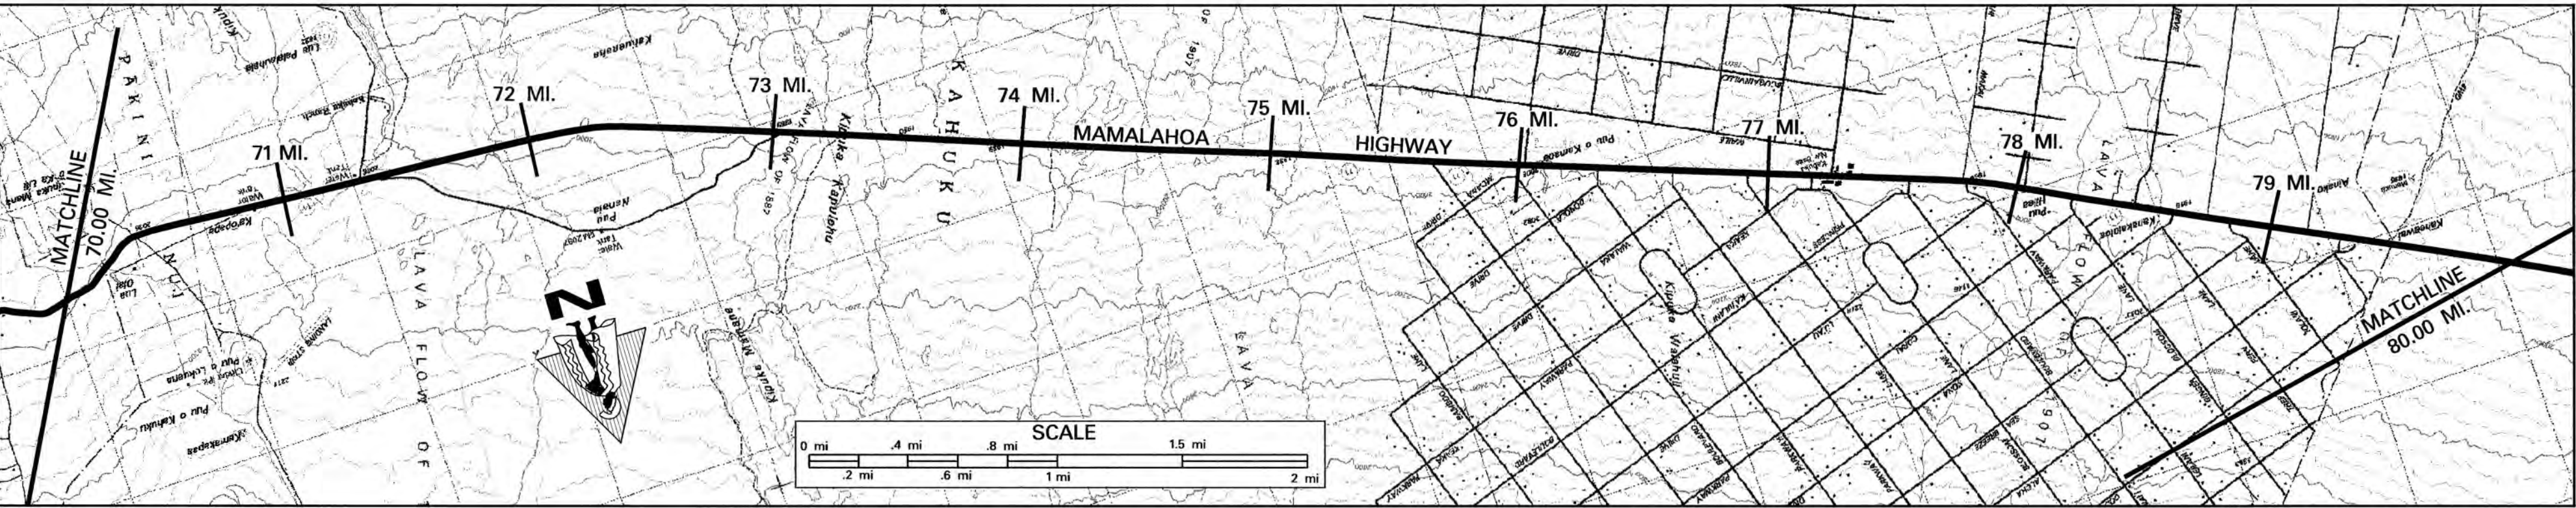

SCALE: (In Miles) 2" = 1 mile

Maintenance Control Sections : Length and Description

Structure Over Road	Bridges (Over 20'): Length, Type, Capacity and Year Constructed
	Vertical Clearance
	Horizontal Clearance
	Vertical Clearance

Right of Way Width (min.-max.) if varies
Available Right of Way Width (Needs Study)
Right of Way Fence: Type - Right and Left
Control of Access: 1-None, 2-Partial, 3-Full
Jurisdiction, Transfer Phase No. and Date (C to S or S to C)
Project No., Type of Construction, and Year Constructed
Project No., Type of Construction, and Year Constructed


Road Diagram
* MP = Milepost Signage

SCALE: (In Miles) 2" = 1 mile

Divided Highway	Shoulder: Width and Type
	Pavement: Width and Type
	Shoulder: Width and Type
	Median: Width and Type
	Median Barriers:
	Shoulder: Width and Type

Number of Traffic Lanes
Auxiliary Lanes and Parking Lanes: No. of Lanes and Width (Left Side)
(Right Side)
Frontage Road: No. of Lanes, and Width (Right and Left)
Sidewalk: Width and Type (Right and Left)
Curb and/or Gutter: Type (Right and Left)
Protective Devices: Type, Location and Number
ILLUMINATION: Type, Location and Number
Curves: Degree of Curvature (Right and Left)
Superelevation (Range)
Grades: % Grade, Positive or Negative
Vertical Curve: Crest or Sag, Curve Limits
Area and Development:
Terrain: 1-Flat, 2-Rolling, 3-Mountainous
Speed: 1-Design, 2-Posted
Intersection Control Devices: Type, Location and Cycle Timing
Traffic Stations (Current Year)
HPMS Sections - AADT 2010
HPMS Sections - AADT 2009
HPMS Sections - AADT 2008
DOD Sections
Census Tracts
Functional Classification
National Highway System (NHS)
Previous Projects: Project No., Date and Limits

SCALE: (In Miles) 2" = 1 mile

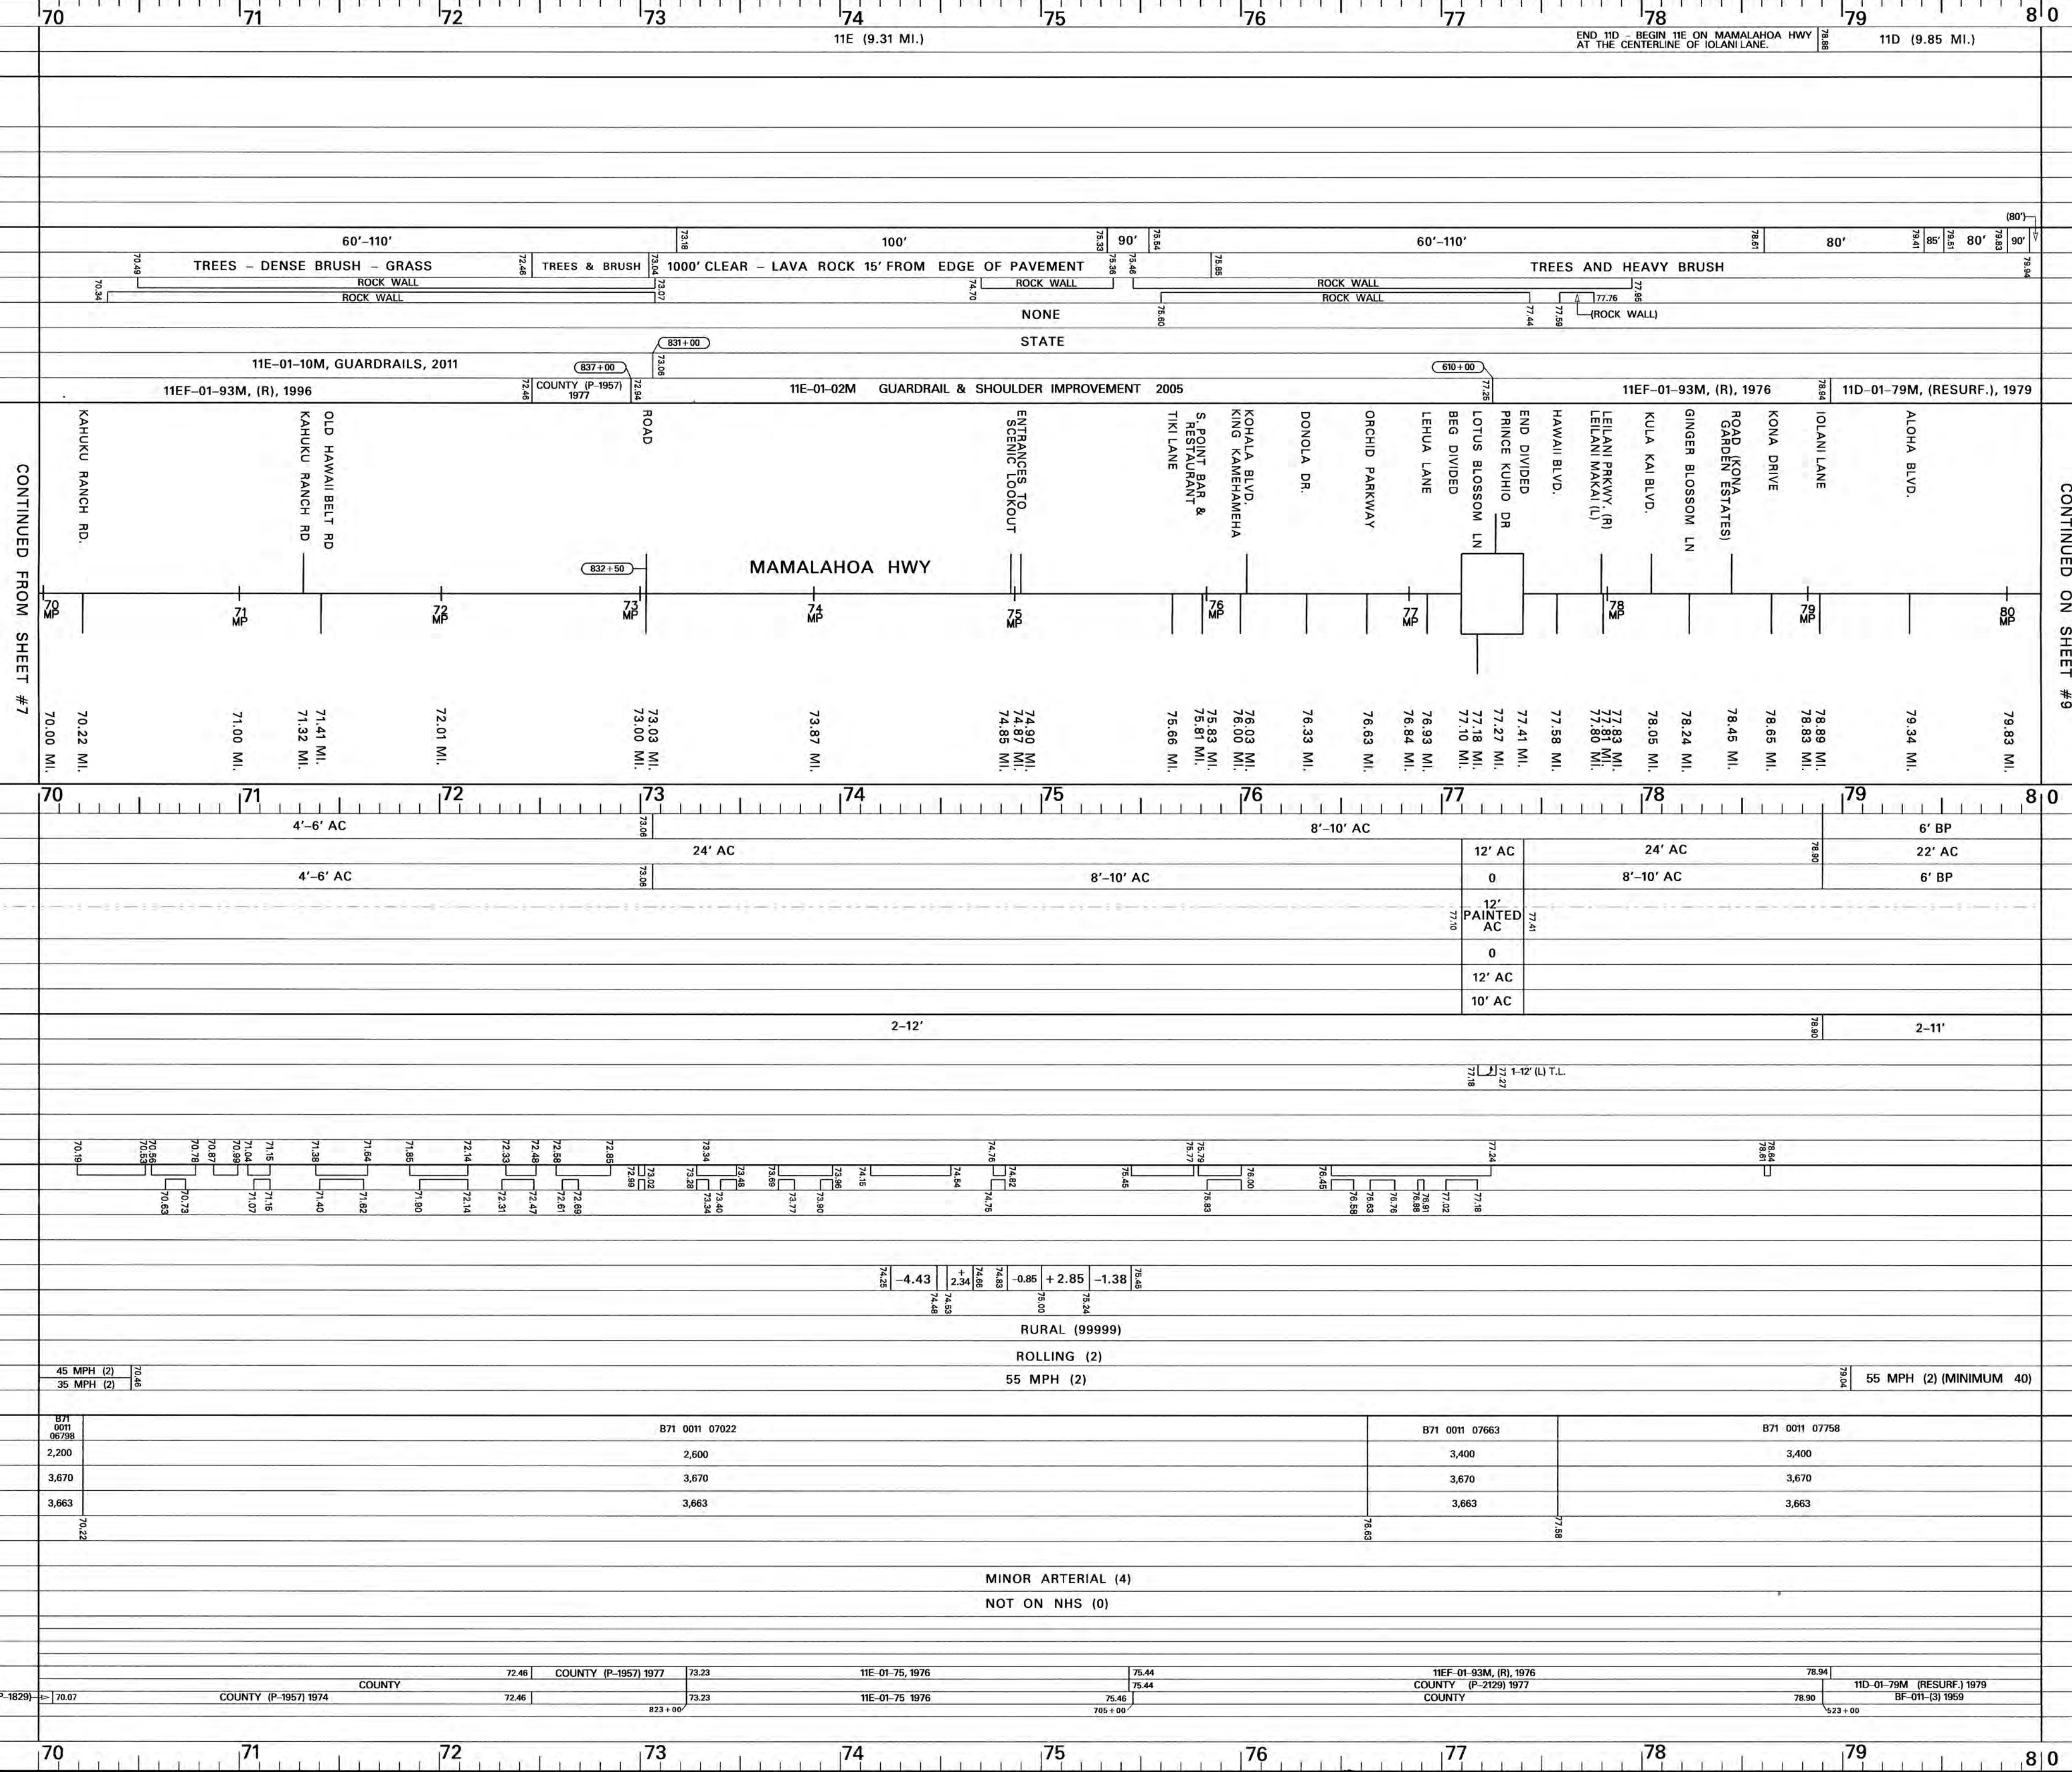

Date Released	Revised
Feb 2006, D.B.	
5/06 G.N.	
9/10 D.B.	
2/11 D.B.	
2/12 D.B.	

ROAD INVENTORY
HAWAII RTE 11
MAMALAHOA HWY.

STATE OF HAWAII
DEPARTMENT OF TRANSPORTATION
HIGHWAYS DIVISION

PREPARED BY THE
HIGHWAYS PLANNING BRANCH
IN COOPERATION WITH THE
U.S. DEPARTMENT OF TRANSPORTATION
FEDERAL HIGHWAY ADMINISTRATION

Total Route Length: 122.08 miles
a. Survey Length: 122.08 miles
b. Proposed Length: 0.00 miles
c. Other Length: * 0.00 miles

SCALE: (In Miles) 2" = 1 mile

Maintenance Control Sections : Length and Description

Structure Carrying Road	Bridges (Over 20'): Length, Type, Capacity and Year Constructed
	Vertical Clearance
	Horizontal Clearance
	Vertical Clearance
Structure Over Road	Vertical Clearance
	Horizontal Clearance

Right of Way Width (min.-max.) if varies

Available Right of Way Width (Needs Study)

Right of Way Fence: Type - Right and Left

Control of Access: 1-None, 2-Partial, 3-Full

Jurisdiction, Transfer Phase No. and Date (C to S or S to C)

Project No., Type of Construction, and Year Constructed

Project No., Type of Construction, and Year Constructed

Road Diagram

* MP = Milepost Signage

SCALE: (In Miles) 2" = 1 mile

Divided Highway	Unidivided	Shoulder: Width and Type
		Pavement: Width and Type
		Shoulder: Width and Type
		Median: Width and Type
		Median Barriers:
	Divided	Shoulder: Width and Type
		Pavement: Width and Type
		Shoulder: Width and Type

Number of Traffic Lanes

Auxiliary Lanes and Parking Lanes: No. of Lanes and Width (Left Side)

(Right Side)

Frontage Road: No. of Lanes, and Width (Right and Left)

Sidewalk: Width and Type (Right and Left)

Curb and/or Gutter: Type (Right and Left)

Protective Devices: Type, Location and Number

Illumination: Type, Location and Number

Curves: Degree of Curvature (Right and Left)

Superelevation (Range)

Grades: % Grade, Positive or Negative

Vertical Curve: Crest or Sag, Curve Limits

Area and Development:

Terrain: 1-Flat, 2-Rolling, 3-Mountainous

Speed: 1-Design, 2-Posted

Intersection Control Devices: Type, Location and Cycle Timing

Traffic Stations (Current Year)

HPMS Sections - AADT 2010

HPMS Sections - AADT 2009

HPMS Sections - AADT 2008













DOD Sections

Census Tracts

Functional Classification

National Highway System (NHS)


Previous Projects: Project No., Date and Limits

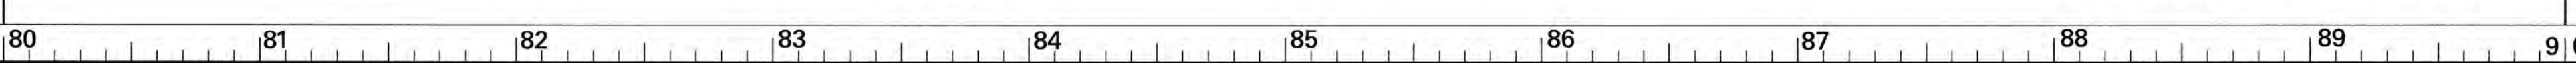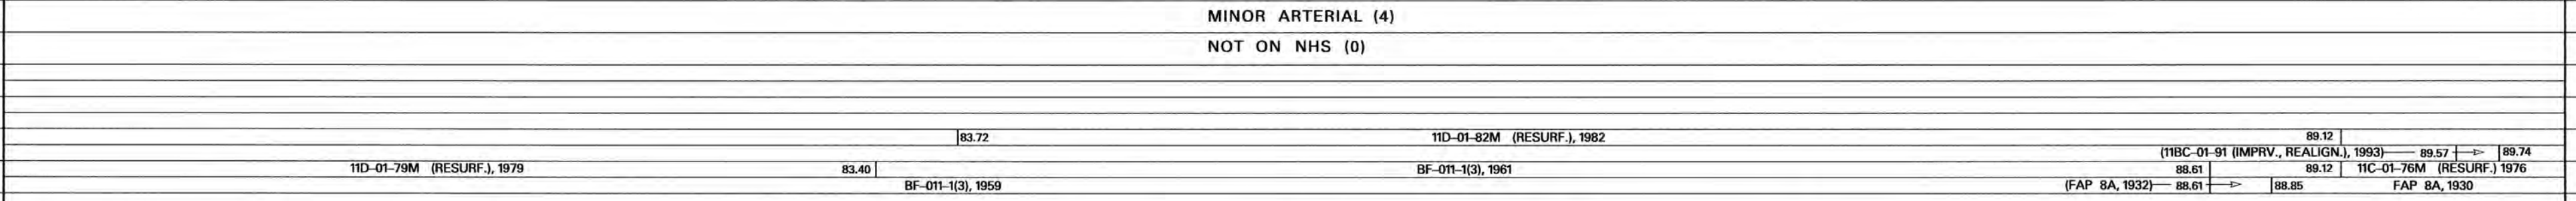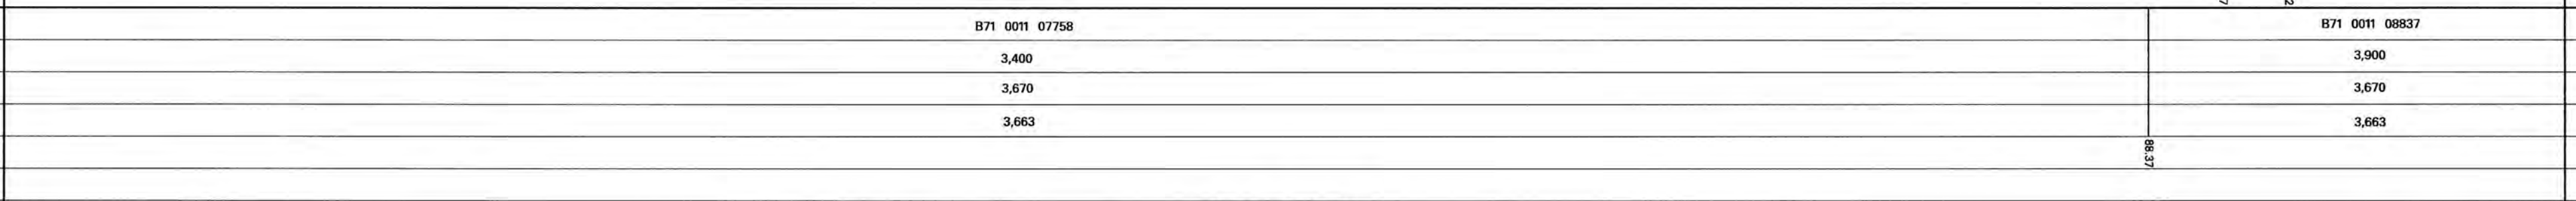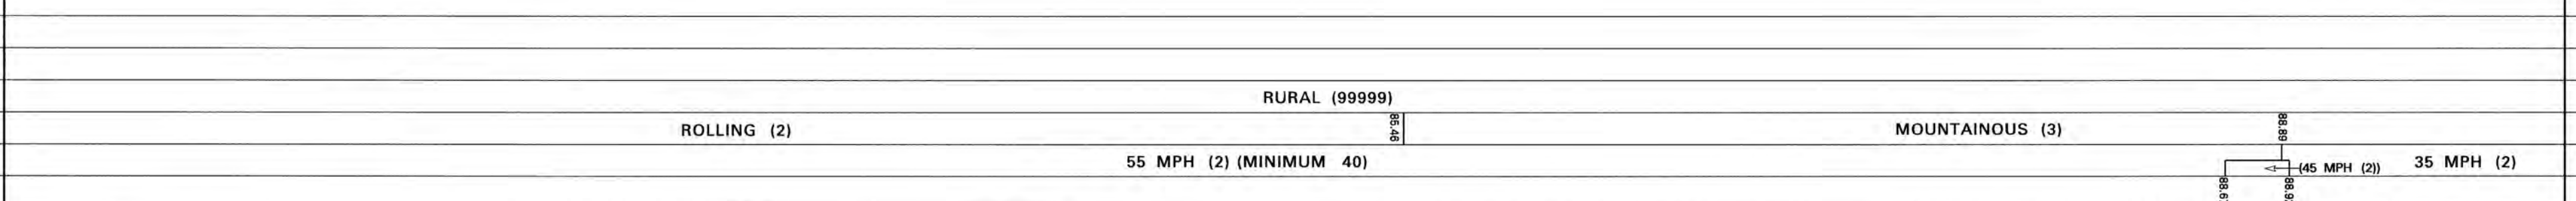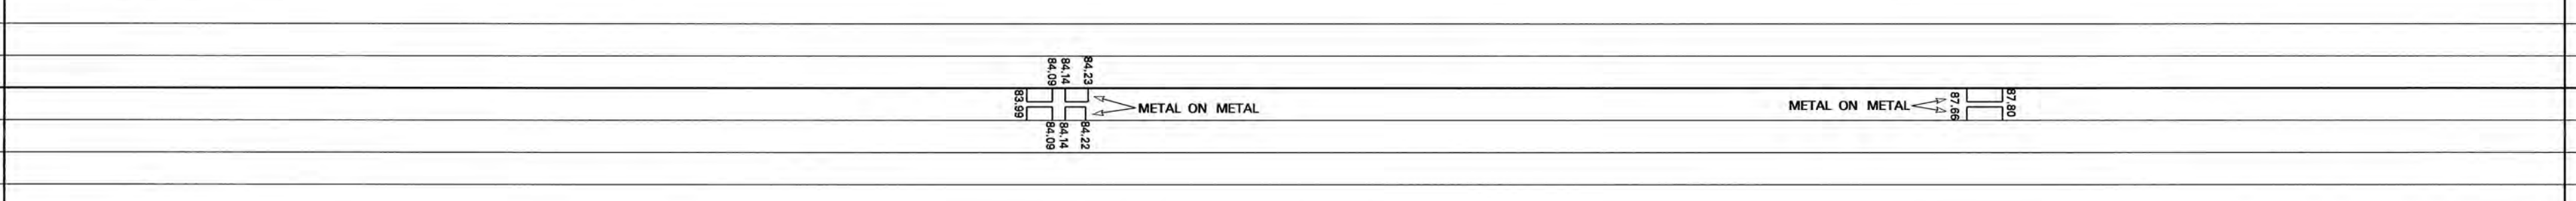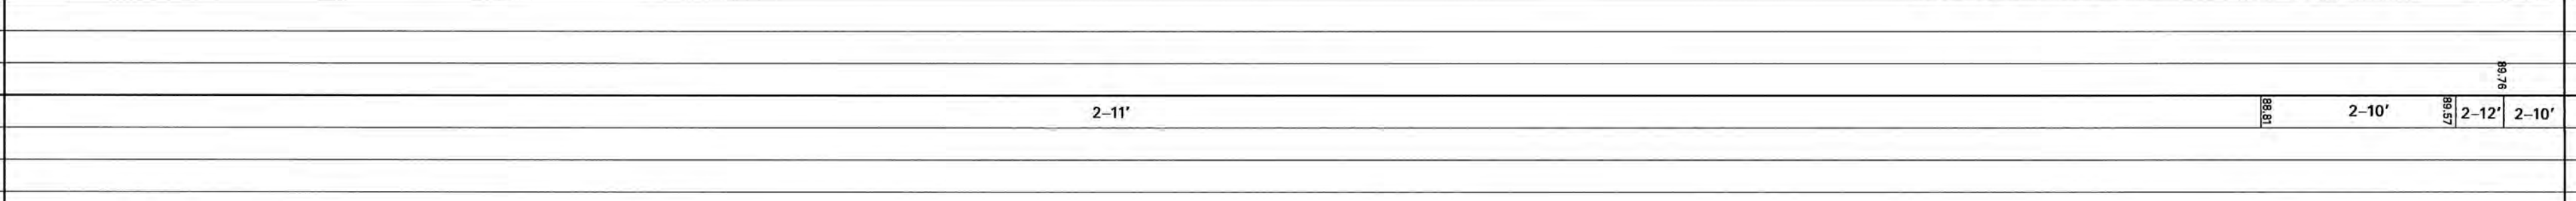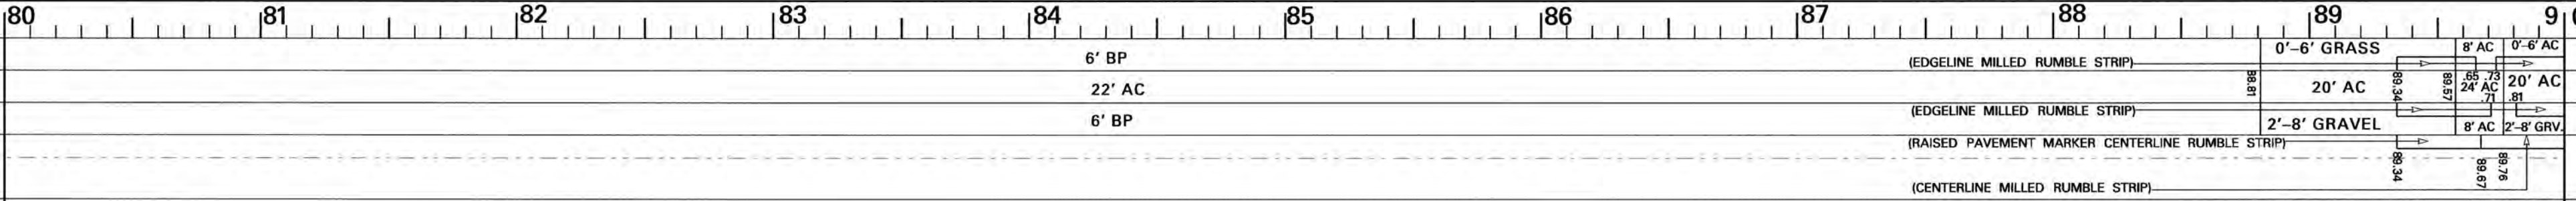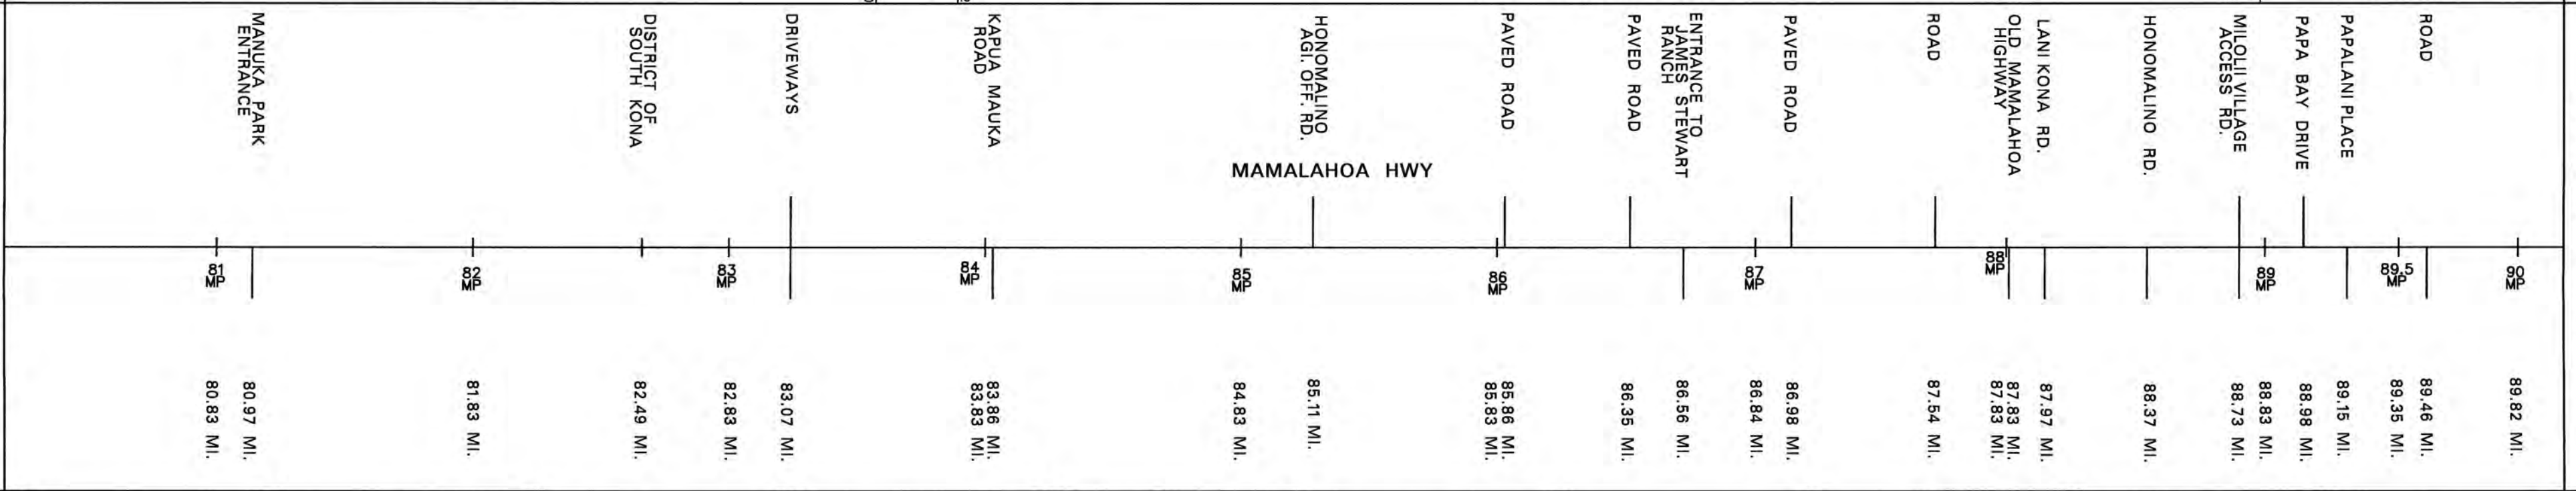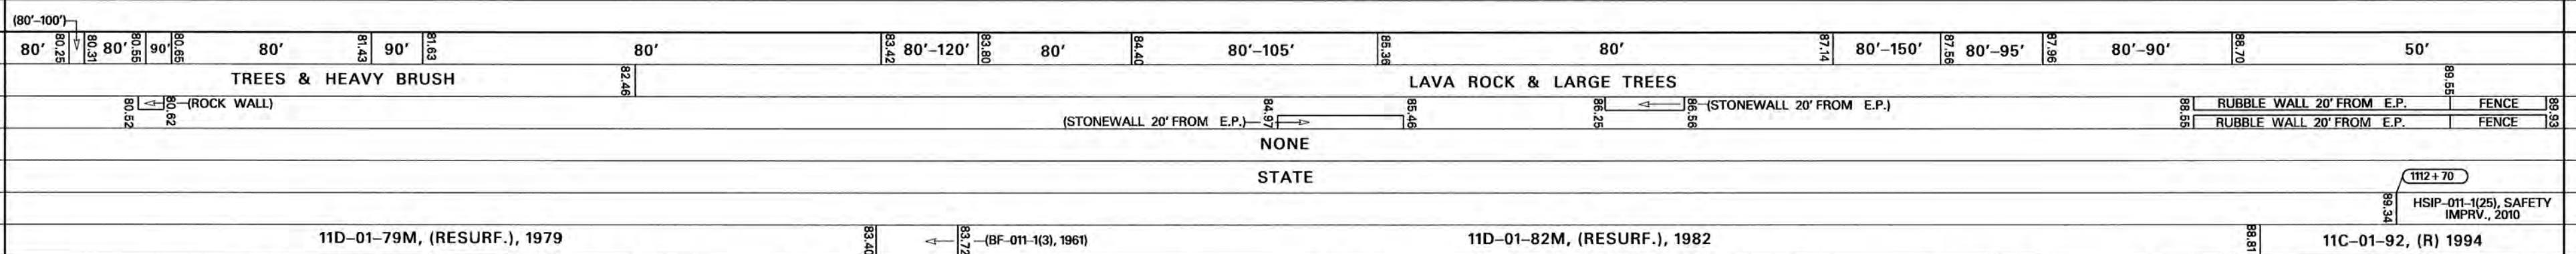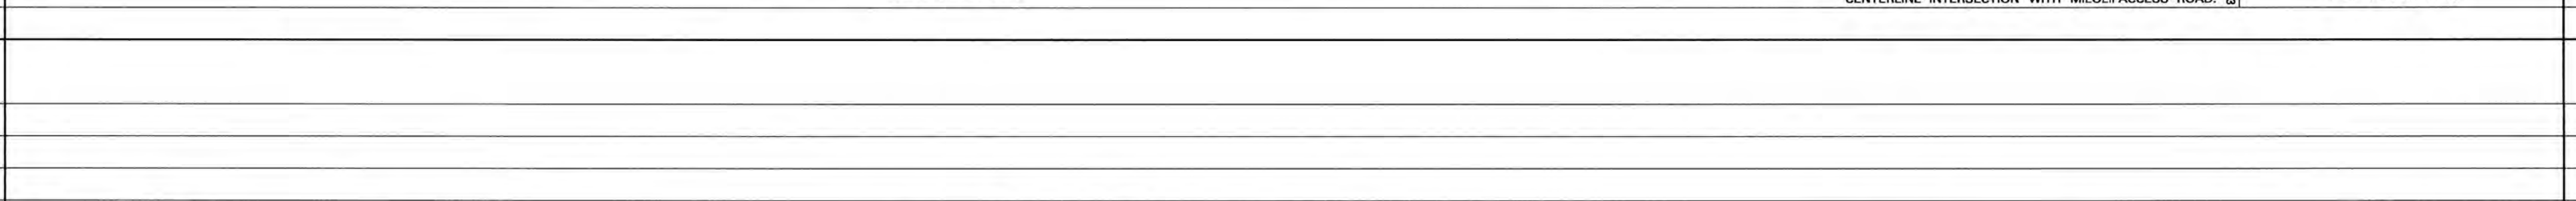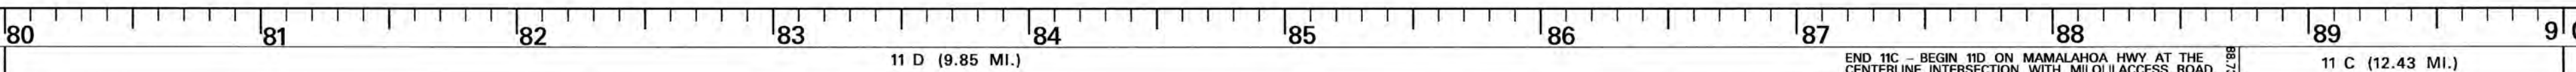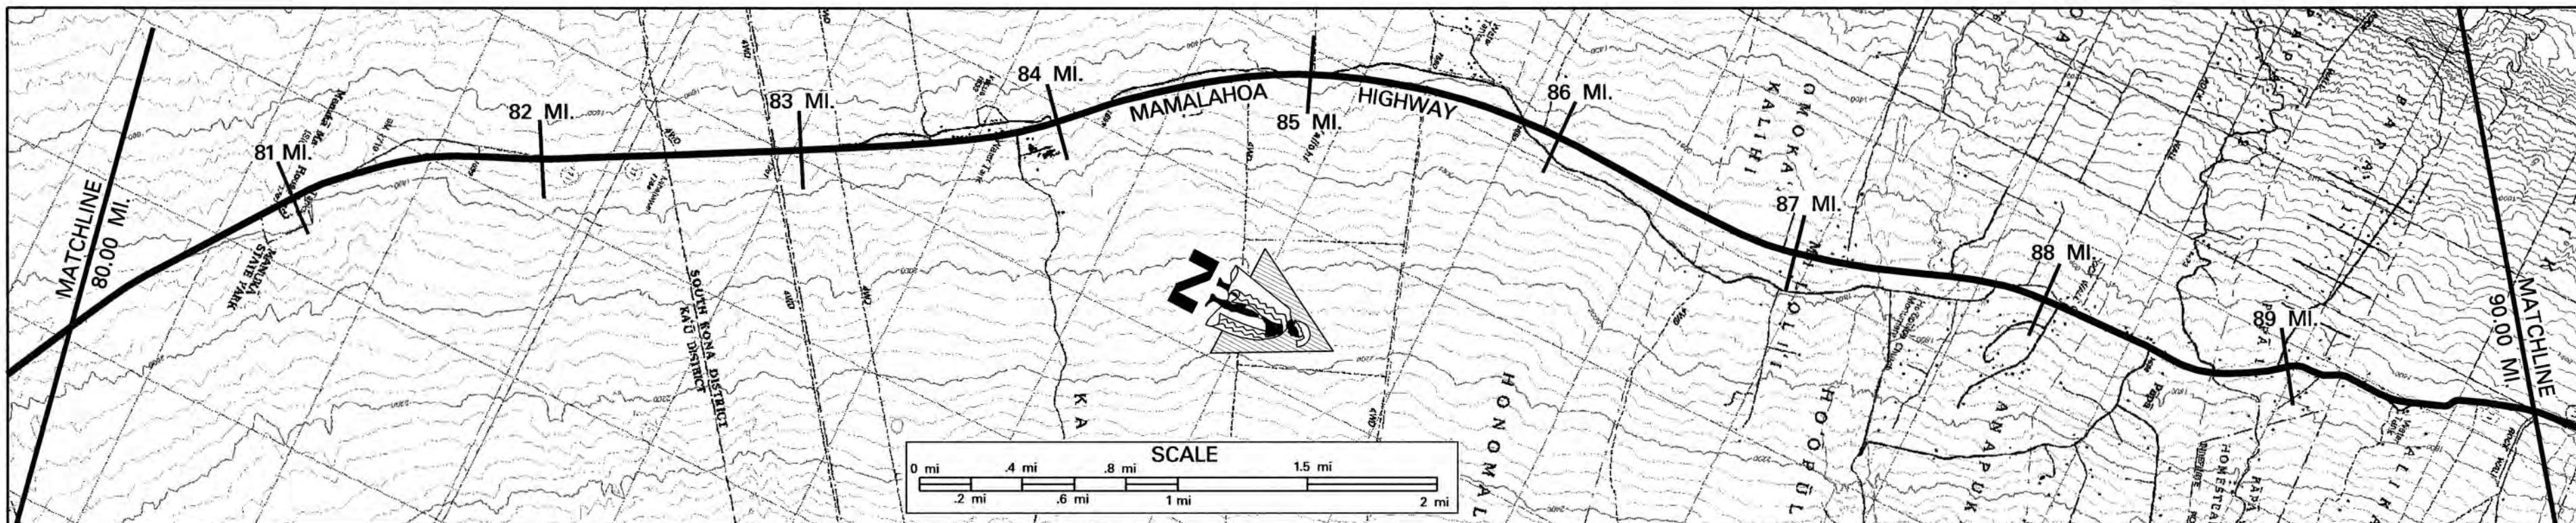

SCALE: (In Miles) 2" = 1 mile

ROAD INVENTORY
HAWAII RTE 11
MAMALAHOA HWY, KUAKINI HWY,
QUEEN KAAHUMANU EXT.
STATE OF HAWAII
DEPARTMENT OF TRANSPORTATION
HIGHWAYS DIVISION
PREPARED BY THE
HIGHWAYS PLANNING BRANCH
IN COOPERATION WITH THE
U.S. DEPARTMENT OF TRANSPORTATION
FEDERAL HIGHWAY ADMINISTRATION

Total Route Length: 122.08 miles
a. Survey Length: 122.08 miles
b. Proposed Length: 0.00 miles
c. Other Length: * 0.00 miles

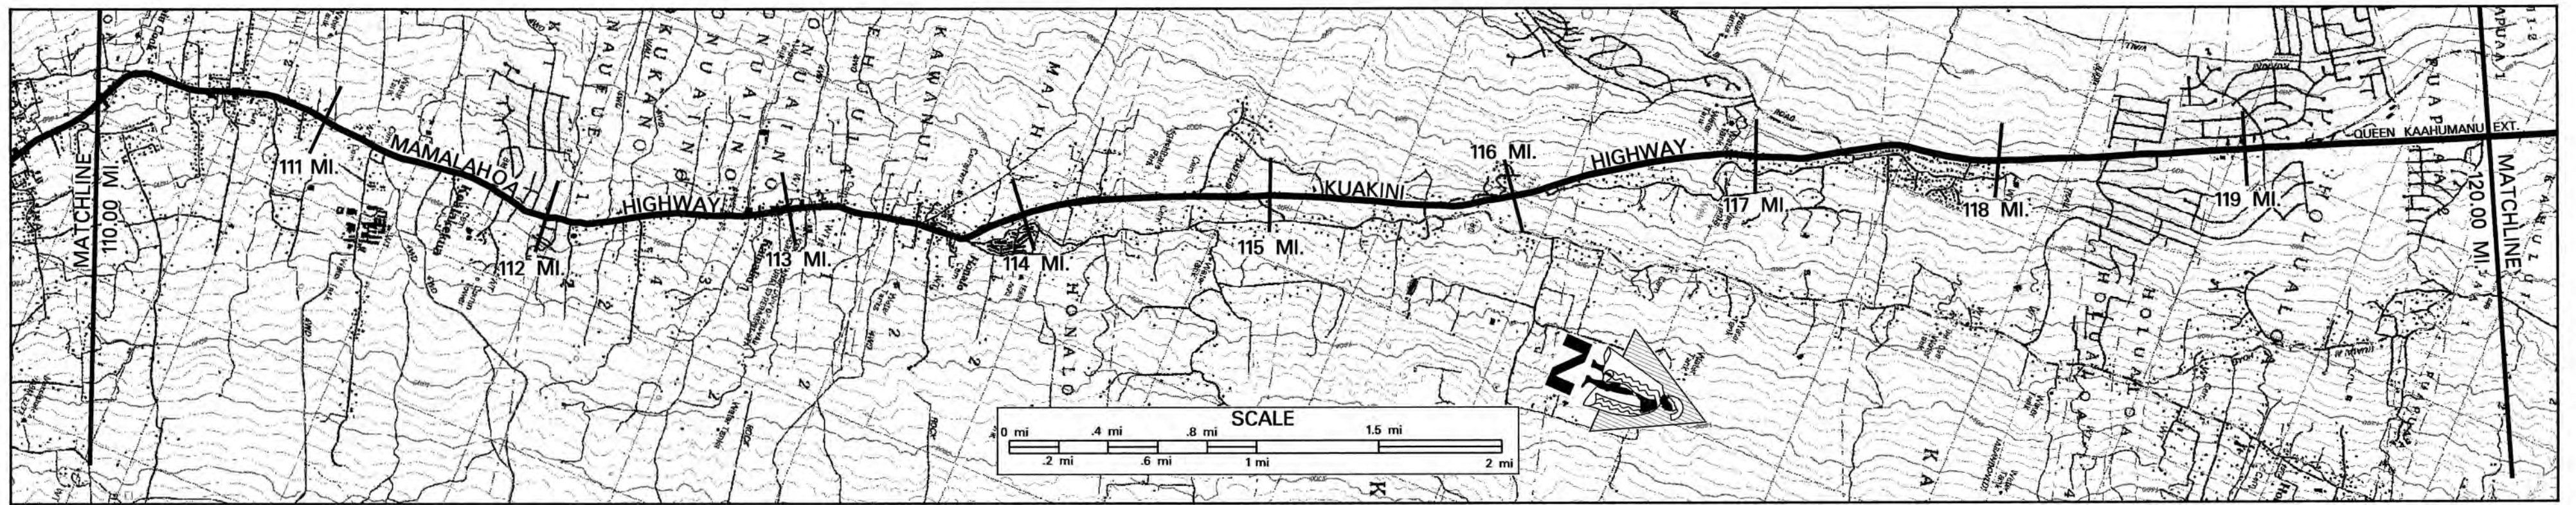

SCALE: (In Miles) 2" = 1 mile

Maintenance Control Sections : Length and Description

Structure Carrying Road	Bridges (Over 20'): Length, Type, Capacity and Year Constructed
	Vertical Clearance
	Horizontal Clearance
	Vertical Clearance
Structure Over Road	Horizontal Clearance

Right of Way Width (min.-max.) if varies

Available Right of Way Width (Needs Study)

Right of Way Fence: Type - Right and Left

Control of Access: 1-None, 2-Partial, 3-Full

Jurisdiction, Transfer Phase No. and Date (C to S or S to C)

Project No., Type of Construction, and Year Constructed

Project No., Type of Construction, and Year Constructed

Road Diagram
* MP = Milepost Signage

SCALE: (In Miles) 2" = 1 mile

Divided Highway	Shoulder: Width and Type	110	111	112	113	114	115	116	117	118	119	120
	Pavement: Width and Type	20' AC	20' AC	20' BP	24' BP	24' AC	11' AC	24' AC	23' AC	34' AC	11' AC	22' AC
	Shoulder: Width and Type	1' AC	1' AC	1' AC	1' AC	1' AC	1' AC	1' AC	1' AC	1' AC	1' AC	1' AC
	Median: Width and Type	0	0	0	0	0	0	0	0	0	0	0
	Median Barriers:	0	0	0	0	0	0	0	0	0	0	0
	Shoulder: Width and Type	2' AC	2' AC	2' AC	2' AC	2' AC	2' AC	2' AC	2' AC	2' AC	2' AC	2' AC
Number of Traffic Lanes		2-10'	2-10'	2-10'	2-10'	2-10'	2-10'	2-10'	2-10'	2-10'	2-10'	2-10'
Auxiliary Lanes and Parking Lanes: No. of Lanes and Width (Left Side)		0	0	0	0	0	0	0	0	0	0	0
(Right Side)		0	0	0	0	0	0	0	0	0	0	0
Frontage Road: No. of Lanes, and Width (Right and Left)		0	0	0	0	0	0	0	0	0	0	0
Sidewalk: Width and Type (Right and Left)		0	0	0	0	0	0	0	0	0	0	0
Curb and/or Gutter: Type (Right and Left)		0	0	0	0	0	0	0	0	0	0	0
Protective Devices: Type, Location and Number		0	0	0	0	0	0	0	0	0	0	0
Illumination: Type, Location and Number		0	0	0	0	0	0	0	0	0	0	0
Curves: Degree of Curvature (Right and Left)		0	0	0	0	0	0	0	0	0	0	0
Superelevation (Range)		0	0	0	0	0	0	0	0	0	0	0
Grades: % Grade, Positive or Negative		0	0	0	0	0	0	0	0	0	0	0
Vertical Curve: Crest or Sag, Curve Limits		0	0	0	0	0	0	0	0	0	0	0
Area and Development:		0	0	0	0	0	0	0	0	0	0	0
Terrain: 1-Flat, 2-Rolling, 3-Mountainous		0	0	0	0	0	0	0	0	0	0	0
Speed: 1-Design, 2-Posted		0	0	0	0	0	0	0	0	0	0	0
Intersection Control Devices: Type, Location and Cycle Timing		0	0	0	0	0	0	0	0	0	0	0
Traffic Stations (Current Year)		0	0	0	0	0	0	0	0	0	0	0
HPMS Sections - AADT 2010		0	0	0	0	0	0	0	0	0	0	0
HPMS Sections - AADT 2009		0	0	0	0	0	0	0	0	0	0	0
HPMS Sections - AADT 2008		0	0	0	0	0	0	0	0	0	0	0
DOD Sections		0	0	0	0	0	0	0	0	0	0	0
Census Tracts		0	0	0	0	0	0	0	0	0	0	0
Functional Classification		0	0	0	0	0	0	0	0	0	0	0
National Highway System (NHS)		0	0	0	0	0	0	0	0	0	0	0
Previous Projects: Project No., Date and Limits		0	0	0	0	0	0	0	0	0	0	0

SCALE: (In Miles) 2" = 1 mile


Date Released	
Feb 2006, D.B.	
Revised	
6/06 D.B.	
2/08 D.B.	
9/10 D.B.	
2/11 D.B.	
2/12 D.B.	

ROAD INVENTORY
HAWAII RTE 11
QUEEN KAAHUMANU EXT.

STATE OF HAWAII
DEPARTMENT OF TRANSPORTATION
HIGHWAYS DIVISION

PREPARED BY THE
HIGHWAYS PLANNING BRANCH
IN COOPERATION WITH THE
U.S. DEPARTMENT OF TRANSPORTATION
FEDERAL HIGHWAY ADMINISTRATION


Total Route Length:	<u>122.08</u>	miles
a. Survey Length:	<u>122.08</u>	miles
b. Proposed Length:	<u>0.00</u>	miles
c. Other Length: *	<u>0.00</u>	miles

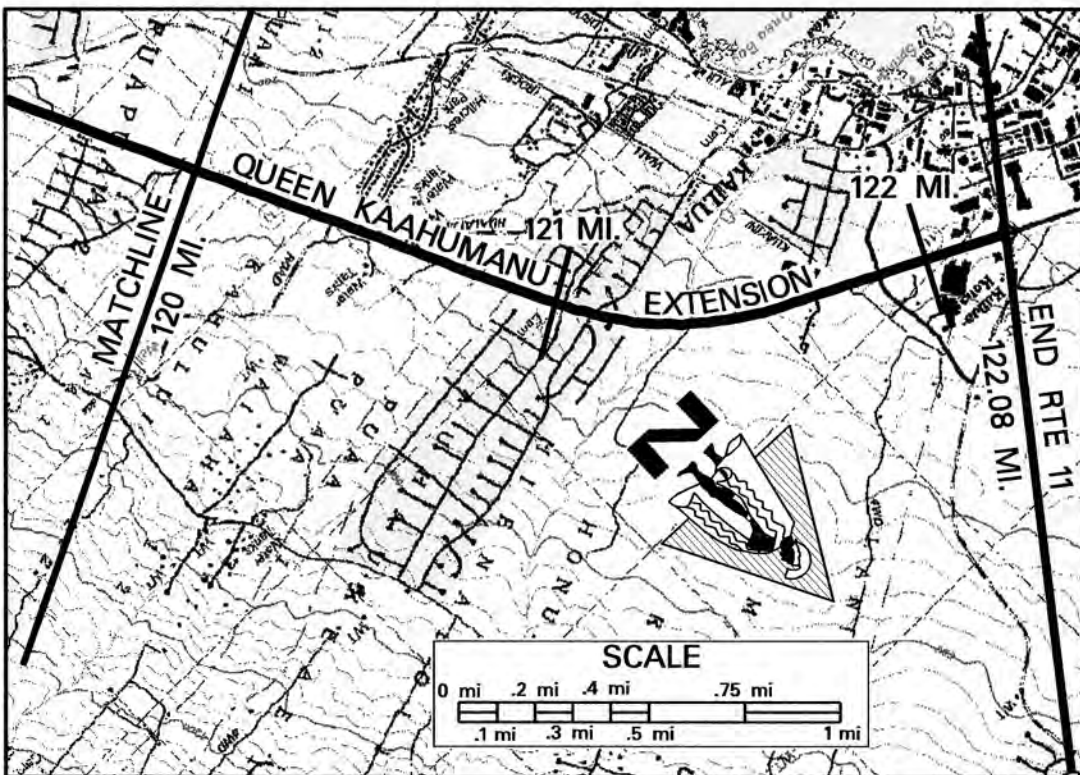

SCALE: (In Miles) 2" = 1 mile

Maintenance Control Sections : Length and Description


Structure Carrying Road	Bridges (Over 20'):	Length, Type, Capacity and Year Constructed	5 CELL BOX CULVERT 1884, HS-20-44 175'		
	Vertical Clearance				
	Horizontal Clearance				
	Vertical Clearance				
	Horizontal Clearance				
	Right of Way Width (min.-max.) if varies		170'-450'	100' 100'	

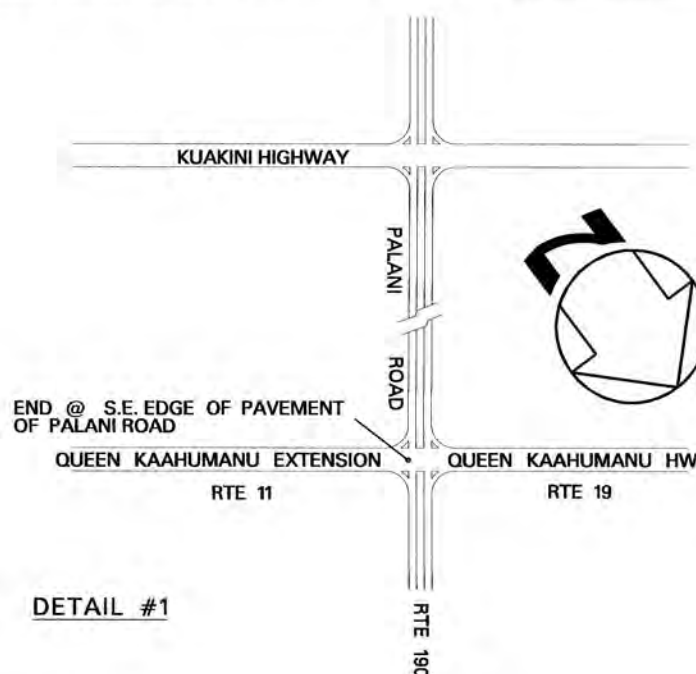

Road Diagram

* MP=Milepost Signage

CONTINUED FROM SHEET #1

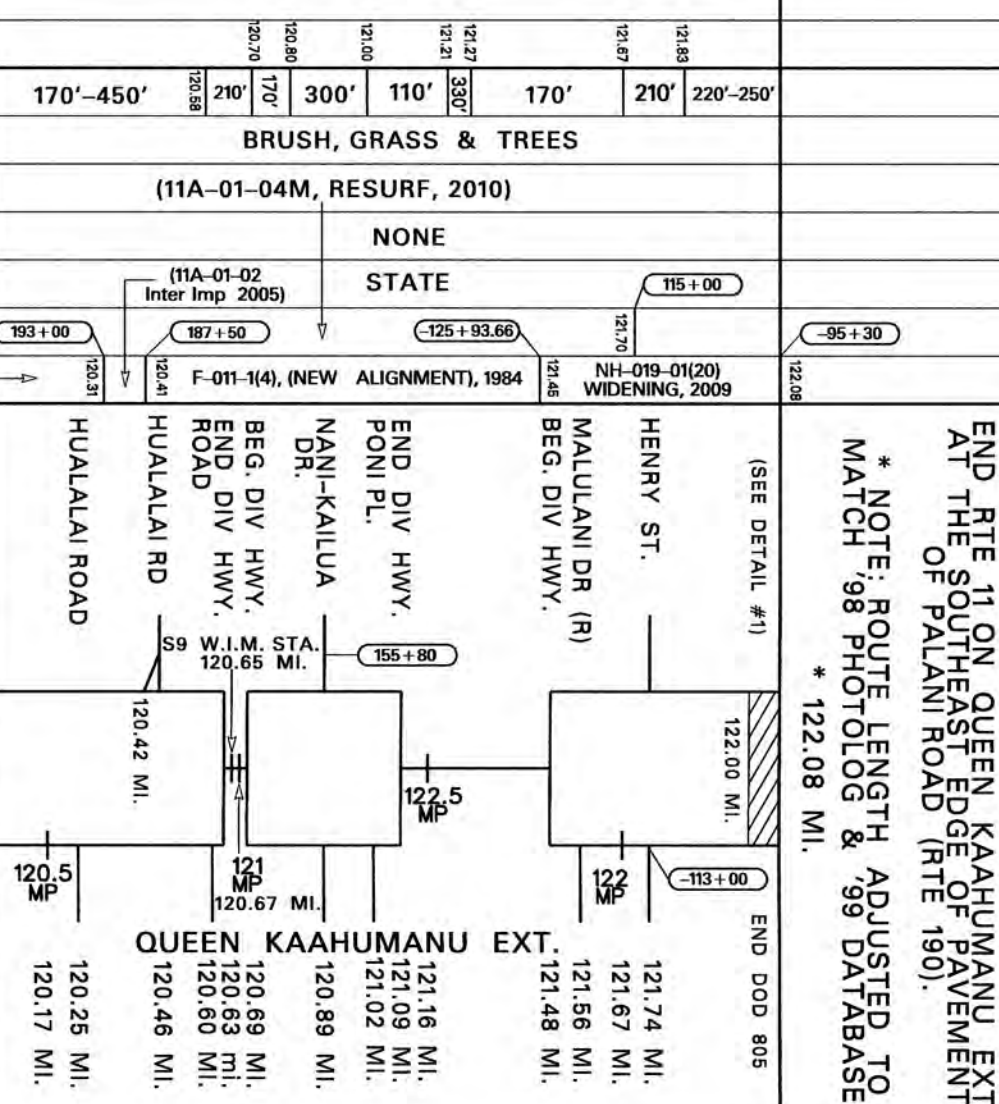

* NOTE: ROUTE LENGTH ADJUSTED TO MATCH '98 PHOTOLOG & '99 DATABASE

SCALE: (In Miles) 2" = 1 mile

Divided Highway	Undivided	Shoulder: Width and Type										
		Pavement: Width and Type										
		Shoulder: Width and Type										
		Median: Width and Type										
		Median Barriers:										
		Shoulder: Width and Type										
		Pavement: Width and Type										
	Shoulder: Width and Type											
	Number of Traffic Lanes											
	Auxiliary Lanes and Parking Lanes: No. of Lanes and Width (Left Side)											
(Right Side)												
Frontage Road: No. of Lanes, and Width (Right and Left)												
Sidewalk: Width and Type (Right and Left)												
Curb and/or Gutter: Type (Right and Left)												
Protective Devices: Type, Location and Number		ALL METAL ON METAL GUARDRAILS										
Illumination: Type, Location and Number												
Curves: Degree of Curvature (Right and Left)												
Superelevation (Range)												
Grades: % Grade, Positive or Negative												
Vertical Curve: Crest or Sag, Curve Limits												
Area and Development:												
Terrain: 1-Flat, 2-Rolling, 3-Mountainous												
Speed: 1-Design, 2-Posted												
Intersection Control Devices: Type, Location and Cycle Timing												
Traffic Stations (Current Year)												
HPMS Sections – AADT 2010												
HPMS Sections – AADT 2009												
HPMS Sections – AADT 2008												
DOD Sections												
Census Tracts												
Functional Classification												
National Highway System (NHS)												
Previous Projects: Project No., Date and Limits												

SCALE: (In Miles) 2" = 1 mile

ROAD INVENTORY

HAWAII RTE 19

KUHIO ST., KALANIANA'OLE ST., KAMEHAMEHA AVE.,
PAUHAH ST., BAY FRONT HWY, HAWAII BELT ROAD

STATE OF HAWAII
DEPARTMENT OF TRANSPORTATION
HIGHWAYS DIVISION

PREPARED BY THE
HIGHWAYS PLANNING BRANCH
IN COOPERATION WITH THE
U.S. DEPARTMENT OF TRANSPORTATION
FEDERAL HIGHWAY ADMINISTRATION

Total Route Length:

99.59

miles

a. Survey Length:

99.59

miles

b. Proposed Length:

0.00


miles

c. Other Length: *

0.00

miles

*

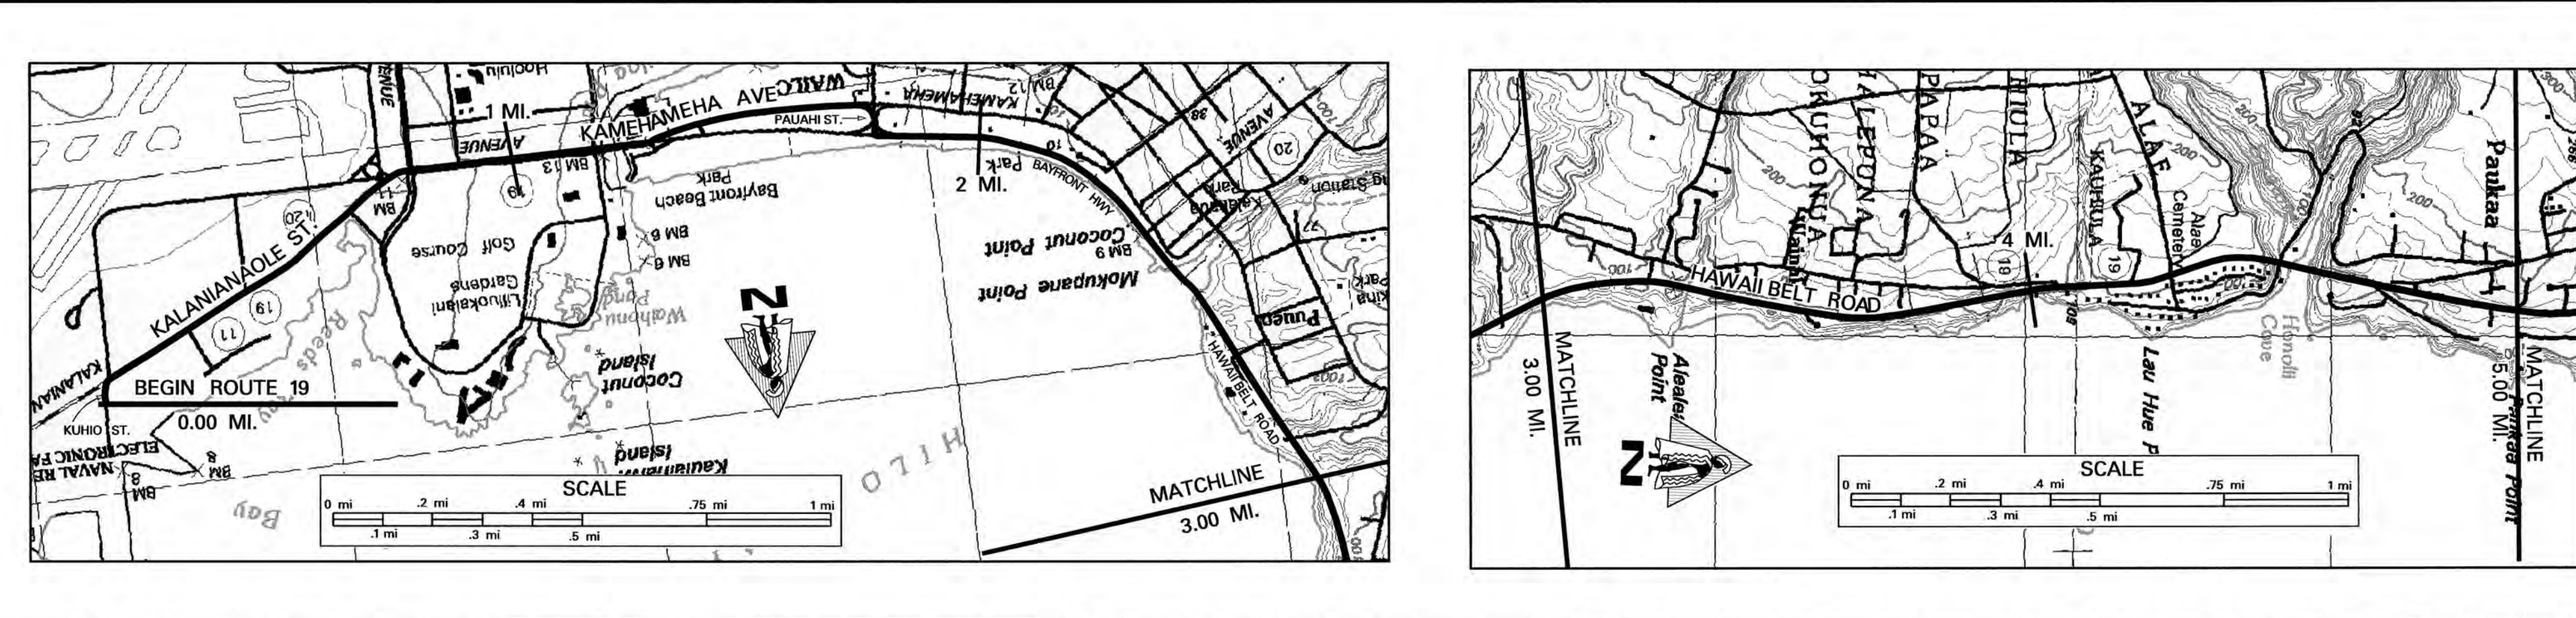

SCALE: (In Miles) 4" = 1 mile		0	1	2	3	4	5
Maintenance Control Sections : Length and Description		END 19L SAME AS BEGIN RTE 19	19L (2.57 MI.)	END 19K AND BEGIN 19L AT N.W. END OF WAILUKU BR.	19K (1.63 MI.)	END 19J AND BEGIN 19K AT ALAE CEM. ACCESS RD. ST.	19J (10.76 MI.)
Structure Carrying Road	Bridges (Over 20'): Length, Type, Capacity and Year Constructed		PRE-STRESSED CONC. GIRDER 1993, HS-20-44	STEEL MULTISTRINGER 1950, H20	TEE BEAM 1949, H20	CONCRETE TEE BEAM 1936, H15	
	Vertical Clearance		152'	442'	146'	544'	
	Horizontal Clearance		106'	28'	28'	24'	
	Vertical Clearance				23'-02"	18'-02"	
Structure Over Road	Horizontal Clearance				57'	44'	
	Horizontal Clearance				75'-120'	70'-261'	
Right of Way Width (min.-max.) if varies							
Available Right of Way Width (Needs Study)							
Right of Way Fence: Type - Right and Left							
Control of Access: 1-None, 2-Partial, 3-Full							
Jurisdiction, Transfer Phase No. and Date (C to S or S to C)		NONE	STATE	PARTIAL	STATE	NONE	
Project No., Type of Construction, and Year Constructed		STP-019-2(32), (RESURFACE)	BR-F-019-2(27), 1993 BRIDGE REPLACEMENT	STP-019-2(31), (R), 1995	SDR 3(18), 1950	BR-019-2(50), 2009, OVERPASS REMOVAL	STP-019-2(34), (RESURFACE), 1998
Project No., Type of Construction, and Year Constructed		STP-019-2(32), (RESURFACE)	BR-F-019-2(27), 1993 BRIDGE REPLACEMENT	STP-019-2(31), (R), 1995	SDR 3(18), 1950	BR-019-2(50), 2009, OVERPASS REMOVAL	STP-019-2(34), (RESURFACE), 1998
Road Diagram		CONTINUED ON SHEET #2					
DETAIL #1 NOT TO SCALE		5.00 MI.					
Road Diagram		5.00 MI.					
SCALE: (In Miles) 4" = 1 mile		0	1	2	3	4	5
Divided Highway	Shoulder: Width and Type						
	Pavement: Width and Type						
	Shoulder: Width and Type						
	Median: Width and Type						
Divided Highway	Median Barriers:						
	Shoulder: Width and Type						
	Pavement: Width and Type						
	Shoulder: Width and Type						
Number of Traffic Lanes							
Auxiliary Lanes and Parking Lanes: No. of Lanes and Width (Left Side)							
(Right Side)							
Frontage Road: No. of Lanes, and Width (Right and Left)							
Sidewalk: Width and Type (Right and Left)							
Curb and/or Gutter: Type (Right and Left)							
Protective Devices: Type, Location and Number							
Illumination: Type, Location and Number							
Curves: Degree of Curvature (Right and Left)							
Superelevation (Range)							
Grades: % Grade, Positive or Negative							
Vertical Curve: Crest or Sag, Curve Limits							
Area and Development:							
Terrain: 1-Flat, 2-Rolling, 3-Mountainous							
Speed: 1-Design, 2-Posted							
Intersection Control Devices: Type, Location and Cycle Timing							
Traffic Stations (Current Year)							
HPMS Sections - AADT 2010							
HPMS Sections - AADT 2009							
HPMS Sections - AADT 2008							
DOD Sections							
Census Tracts							
Functional Classification							
National Highway System (NHS)							
Previous Projects: Project No., Date and Limits							
SCALE: (In Miles) 4" = 1 mile		0	1	2	3	4	5


Date Released	Revised
Feb 2006, D.B.	
6/06	D.B.
9/10	D.B.
2/11	D.B.
2/12	D.B.

ROAD INVENTORY
HAWAII RTE 19
HAWAII BELT ROAD

STATE OF HAWAII
DEPARTMENT OF TRANSPORTATION
HIGHWAYS DIVISION

PREPARED BY THE
HIGHWAYS PLANNING BRANCH
IN COOPERATION WITH THE
U.S. DEPARTMENT OF TRANSPORTATION
FEDERAL HIGHWAY ADMINISTRATION

Total Route Length: 99.59 miles
a. Survey Length: 99.59 miles
b. Proposed Length: 0.00 miles
c. Other Length: * 0.00 miles

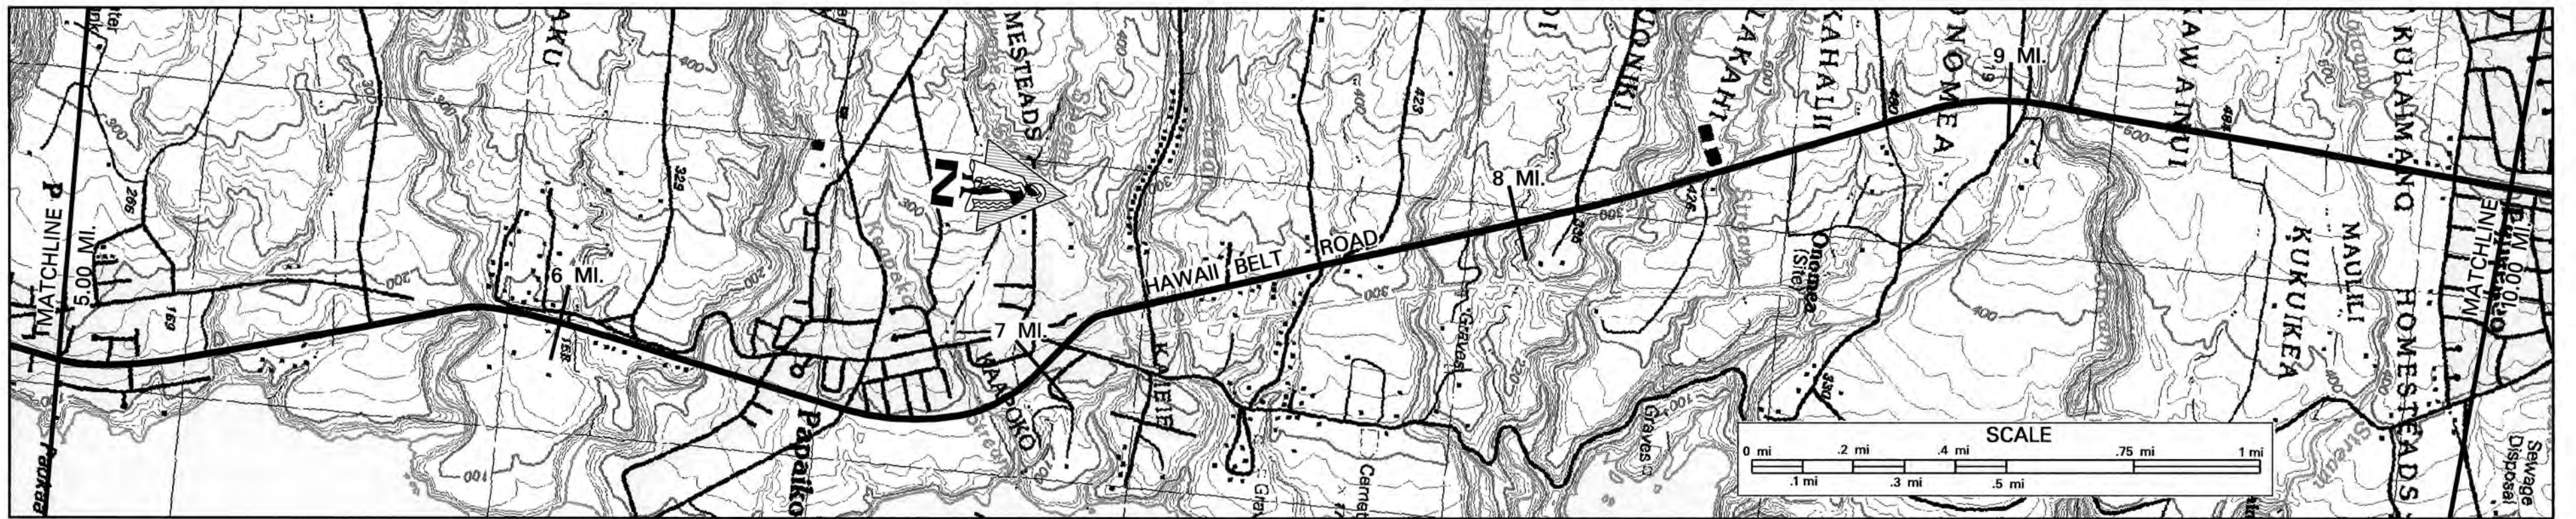

SCALE: (In Miles) 4" = 1 mile

Maintenance Control Sections : Length and Description

Structure Carrying Road	Bridges (Over 20'): Length, Type, Capacity and Year Constructed	19J (10.76 MI.)									
		CONC. MASONRY ARCH HS-20, 1912, (1967)	STEEL GIRDER & FLOOR BEAM H-20, 1950	PRESTRESSED BEAM HS-20, 1967	PRESTRESSED BEAM HS-20, 1967	PRESTRESSED BEAM HS-20, 1968	STEEL GIRDER & FLOOR BEAM H-20, 1948	PRESTRESSED BEAM 1968, HS-20 198'			
Structure Over Road	Vertical Clearance	49'	415'	210'	145'	424'	71'	198'			
	Horizontal Clearance	24'	28'	28'	28'	28'	24'	28'			
Structure Over Road	Vertical Clearance			15' 11"							
	Horizontal Clearance			42'							
Right of Way Width (min.-max.) if varies		70'-261'	70'-125'	100'-250'			80'-135'				
Available Right of Way Width (Needs Study)								(SUGAR CANE) RESIDENTIAL			
Right of Way Fence: Type - Right and Left											
Control of Access: 1-None, 2-Partial, 3-Full											
Jurisdiction, Transfer Phase No. and Date (C to S or S to C)											
Project No., Type of Construction, and Year Constructed											
Project No., Type of Construction, and Year Constructed											

Road Diagram
* MP = Milepost Signage

CONTINUED FROM SHEET #1


CONTINUED ON SHEET #3

SCALE: (In Miles) 4" = 1 mile

Divided Highway	Unimproved	Shoulder: Width and Type										
		Pavement: Width and Type										
		Shoulder: Width and Type										
		Median: Width and Type										
		Median Barriers:										
		Shoulder: Width and Type										
		Pavement: Width and Type										
		Shoulder: Width and Type										
		Number of Traffic Lanes										
		Auxiliary Lanes and Parking Lanes: No. of Lanes and Width (Left Side)										
		(Right Side)										
Frontage Road: No. of Lanes, and Width (Right and Left)												
Sidewalk: Width and Type (Right and Left)												
Curb and/or Gutter: Type (Right and Left)												
Protective Devices: Type, Location and Number	(1) METAL ON METAL, (2) WOOD ON CONC., (3) METAL ON CONC.											
Illumination: Type, Location and Number												
Curves: Degree of Curvature (Right and Left)												
Superelevation (Range)												
Grades: % Grade, Positive or Negative												
Vertical Curve: Crest or Sag, Curve Limits												
Area and Development:												
Terrain: 1-Flat, 2-Rolling, 3-Mountainous												
Speed: 1-Design, 2-Posted												
Intersection Control Devices: Type, Location and Cycle Timing												
Traffic Stations (Current Year)												
HPMS Sections - AADT 2010												
HPMS Sections - AADT 2009												
HPMS Sections - AADT 2008												
DOD Sections												
Census Tracts												
Functional Classification												
National Highway System (NHS)												
Previous Projects: Project No., Date and Limits												

PREPARED BY THE
HIGHWAYS PLANNING BRANCH
IN COOPERATION WITH THE
U.S. DEPARTMENT OF TRANSPORTATION
FEDERAL HIGHWAY ADMINISTRATION

0.00 miles

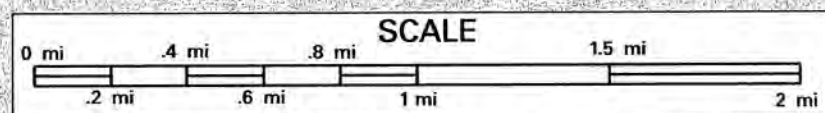[illegible]


1

Road Diagram

* MP = Milepost Signage

PREPARED BY THE
HIGHWAYS PLANNING BRANCH
IN COOPERATION WITH THE
U.S. DEPARTMENT OF TRANSPORTATION
FEDERAL HIGHWAY ADMINISTRATION

0.00 miles

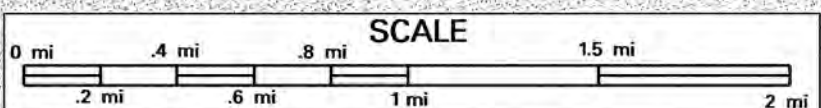

Maintenance Control Sections : Length and Description


Road Diagram

* MP = Milepost Signage

SCALE: (In Miles) 2" = 1 mile

Date Released	
Feb 2006, D.B.	
Revised	
6/06	D.B.
12/09	D.B.
2/11	D.B.
2/12	D.B.

Total Route Length:	<u>99.59</u>	miles
a. Survey Length:	<u>99.59</u>	miles
b. Proposed Length:	<u>0.00</u>	miles
c. Other Length: *	<u>0.00</u>	miles

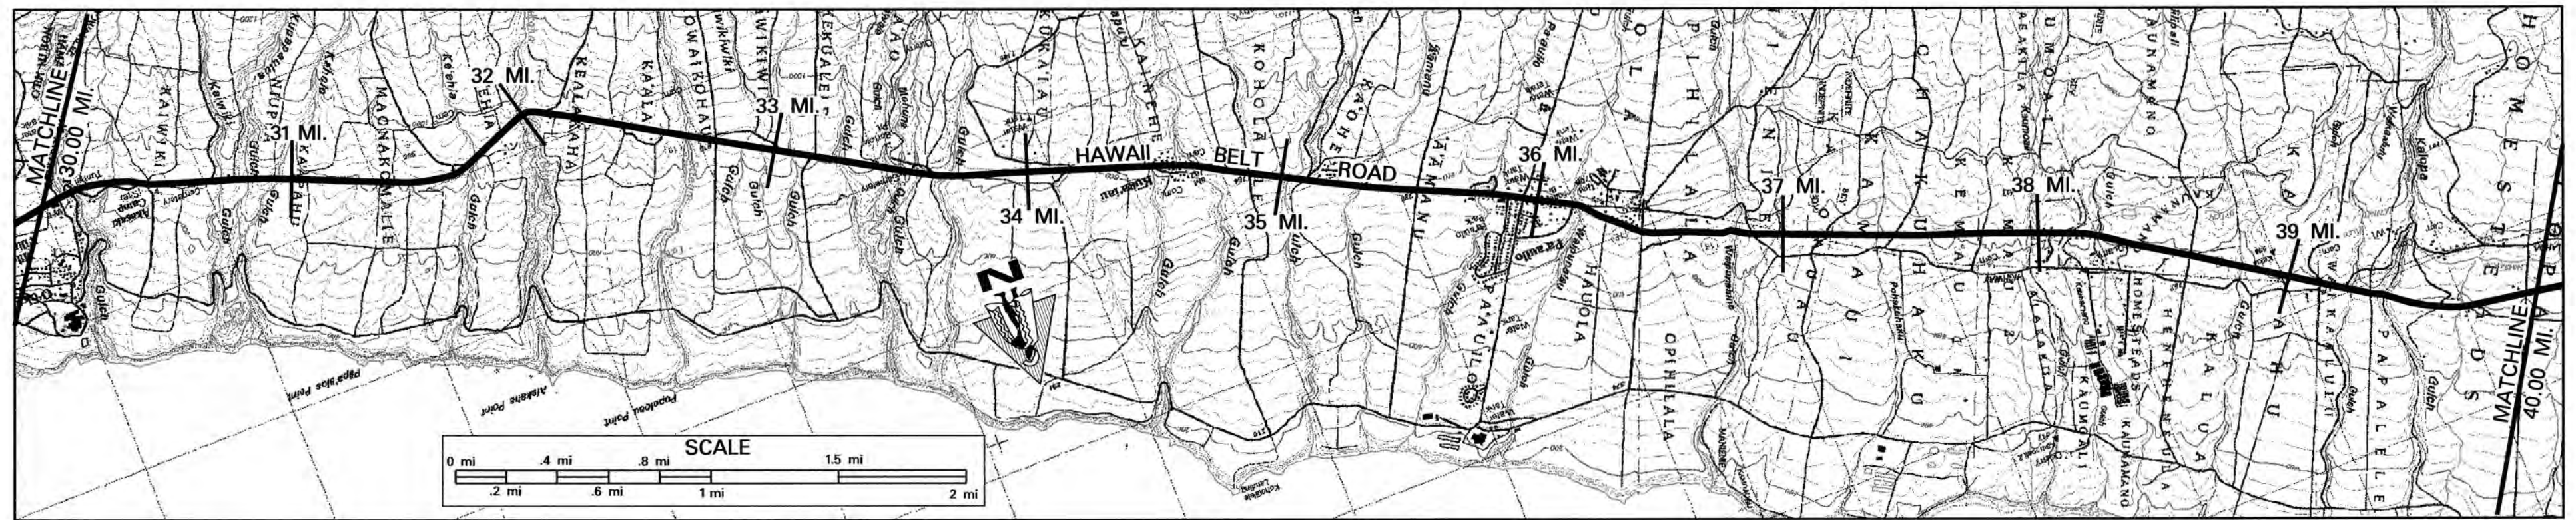

Maintenance Control Sections : Length and Description
1.000 - 1.999
2.000 - 2.999
3.000 - 3.999
99.000 - 99.999

Structure	Carrying Road	Bridges (Over 20'): Length, Type, Capacity and Year Constructed	
		Structure	Over Road
		Vertical Clearance	
		Horizontal Clearance	
		Vertical Clearance	
		Horizontal Clearance	
		Right of Way Width (min.-max.) if varies	
		Available Right of Way Width (Needs Study)	
		Right of Way Fence: Type – Right and Left	
		Control of Access: 1-None, 2-Partial, 3-Full	
		Jurisdiction, Transfer Phase No. and Date [C to S or S to C]	
		Project No., Type of Construction, and Year Constructed	
		Project No., Type of Construction, and Year Constructed	

 Indicates Grass & / or Physical Barrier on Median.

CONTINUE FROM SHEET #4

CONTINUE ON SHEET #6

[illegible]

2 - 12

RURAL (99999)

ROLLING (2)

55 MPH POSTED (MINIMUM 40 MPH)

POSTED)	
---------	--

36.000	45 MPH (POSTED)	36.044	(L) 55 MPH POSTED (MINIMUM 40 MPH)	(R) 55 MPH POSTED
--------	-----------------	--------	------------------------------------	-------------------

PRINCIPAL ARTERIAL (3)

ON NHS (1)

10(31) GUARDRAIL IMPROVEMENTS 1994

35.00	01	35.27	35.30	35.67
34.77		35.22	35.34	35.77
(BRF-019-2(18), 1982)		(BRF-019-2(14) 1981)	35.86	(19GHJ-01-78M, PMS-0100(11) 1978)

DF-019-2(5) 1958

SCALE: (In Miles) 2" = 1 mile

[illegible]

PREPARED BY THE
HIGHWAYS PLANNING BRANCH
IN COOPERATION WITH THE
U.S. DEPARTMENT OF TRANSPORTATION
FEDERAL HIGHWAY ADMINISTRATION

0.00 miles

Maintenance Control Sections : Length and Description

Project No., Type of Construction, and Year Constructed	
1	1960
2	1961
3	1962
160	2119

* MP = Milepost Signage

Previous Projects: Project No., Date and Limits		

0 mi .4 mi .8 mi 1.5 mi

SCALE

.2 mi .6 mi 1 mi 2 mi

VARIES 80' - 185'

19F-01-97M RESURF. 1999

CONTINUE ON SHEET #7

Previous Projects: Project No., Date and Limits		

Sheet 6 of 11 HAWAII RTE 19

ROAD INVENTORY
HAWAII RTE 19
KAWAIHAE RD., MAMALAHOA HWY,
HAWAII BELT ROAD, LINDSAY RD.

STATE OF HAWAII
DEPARTMENT OF TRANSPORTATION
HIGHWAYS DIVISION

PREPARED BY THE
HIGHWAYS PLANNING BRANCH
IN COOPERATION WITH THE
U.S. DEPARTMENT OF TRANSPORTATION
FEDERAL HIGHWAY ADMINISTRATION

Total Route Length: 99.59 miles
a. Survey Length: 99.59 miles
b. Proposed Length: 0.00 miles
c. Other Length: * 0.00 miles

SCALE: (In Miles) 2" = 1 mile

Maintenance Control Sections : Length and Description

Structure Carrying Road	Bridges (Over 20'): Length, Type, Capacity and Year Constructed
	Vertical Clearance
	Horizontal Clearance
	Vertical Clearance
	Horizontal Clearance

Right of Way Width (min.-max.) if varies

Available Right of Way Width (Needs Study)


Right of Way Fence: Type - Right and Left

Control of Access: 1-None, 2-Partial, 3-Full

Jurisdiction, Transfer Phase No. and Date (C to S or S to C)

Project No., Type of Construction, and Year Constructed

Project No., Type of Construction, and Year Constructed

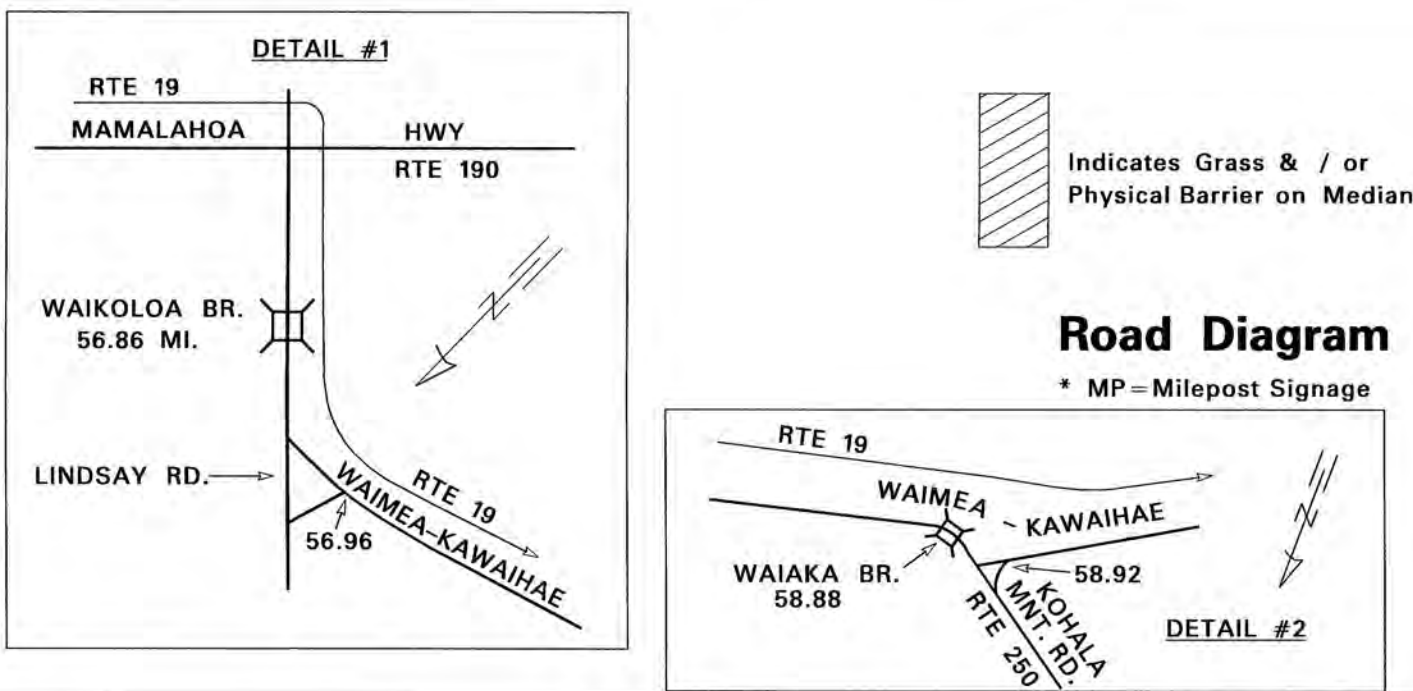

SCALE: (In Miles) 2" = 1 mile

Divided Highway	Shoulder: Width and Type
	Pavement: Width and Type
	Shoulder: Width and Type
	Median: Width and Type
	Median Barriers:
	Shoulder: Width and Type

Number of Traffic Lanes

Auxiliary Lanes and Parking Lanes: No. of Lanes and Width (Left Side)
(Right Side)

Frontage Road: No. of Lanes, and Width (Right and Left)

Sidewalk: Width and Type (Right and Left)

Curb and/or Gutter: Type (Right and Left)

Protective Devices: Type, Location and Number

Illumination: Type, Location and Number

Curves: Degree of Curvature (Right and Left)

Superelevation (Range)

Grades: % Grade, Positive or Negative

Vertical Curve: Crest or Sag, Curve Limits

Area and Development:

Terrain: 1-Flat, 2-Rolling, 3-Mountainous

Speed: 1-Design, 2-Posted

Intersection Control Devices: Type, Location and Cycle Timing

Traffic Stations (Current Year)

HPMS Sections - AADT 2010

HPMS Sections - AADT 2009

HPMS Sections - AADT 2008

DOD Sections


Census Tracts

Functional Classification


National Highway System (NHS)

Previous Projects: Project No., Date and Limits


SCALE: (In Miles) 2" = 1 mile

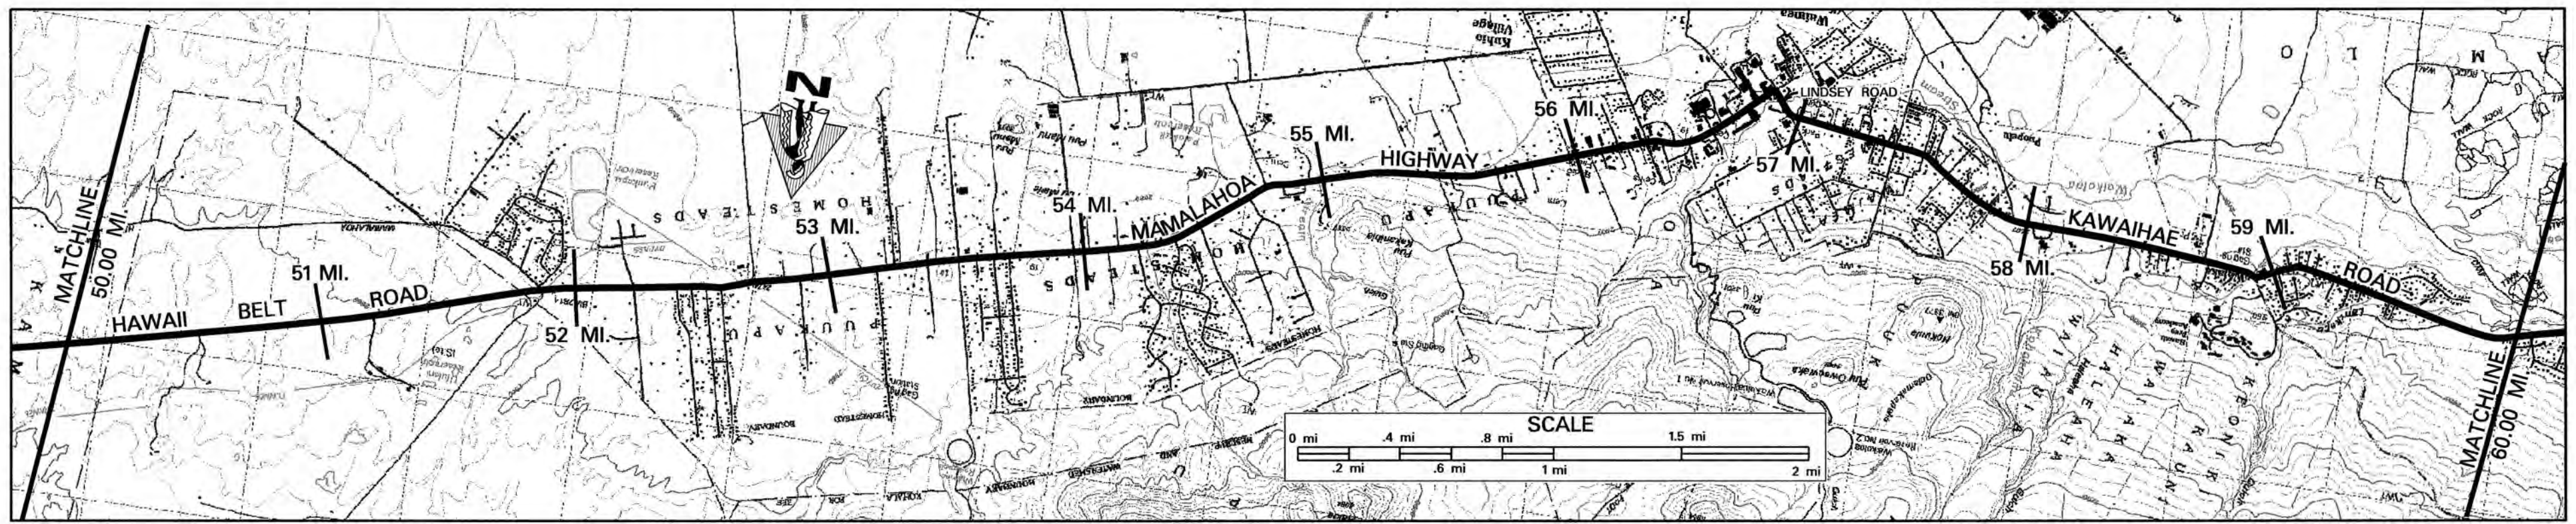

50 51 52 53 54 55 56 57 58 59 60
19 F (10.05 MI.) END 19E BEGIN 19F AT THE CENTERLINE OF MUD LANE 19E (0.22) BEGIN 19E AT THE END STATE HWY SIGN COUNTY END 19D AT THE END OF STATE HWY SIGN 19D (8.92 MILES)

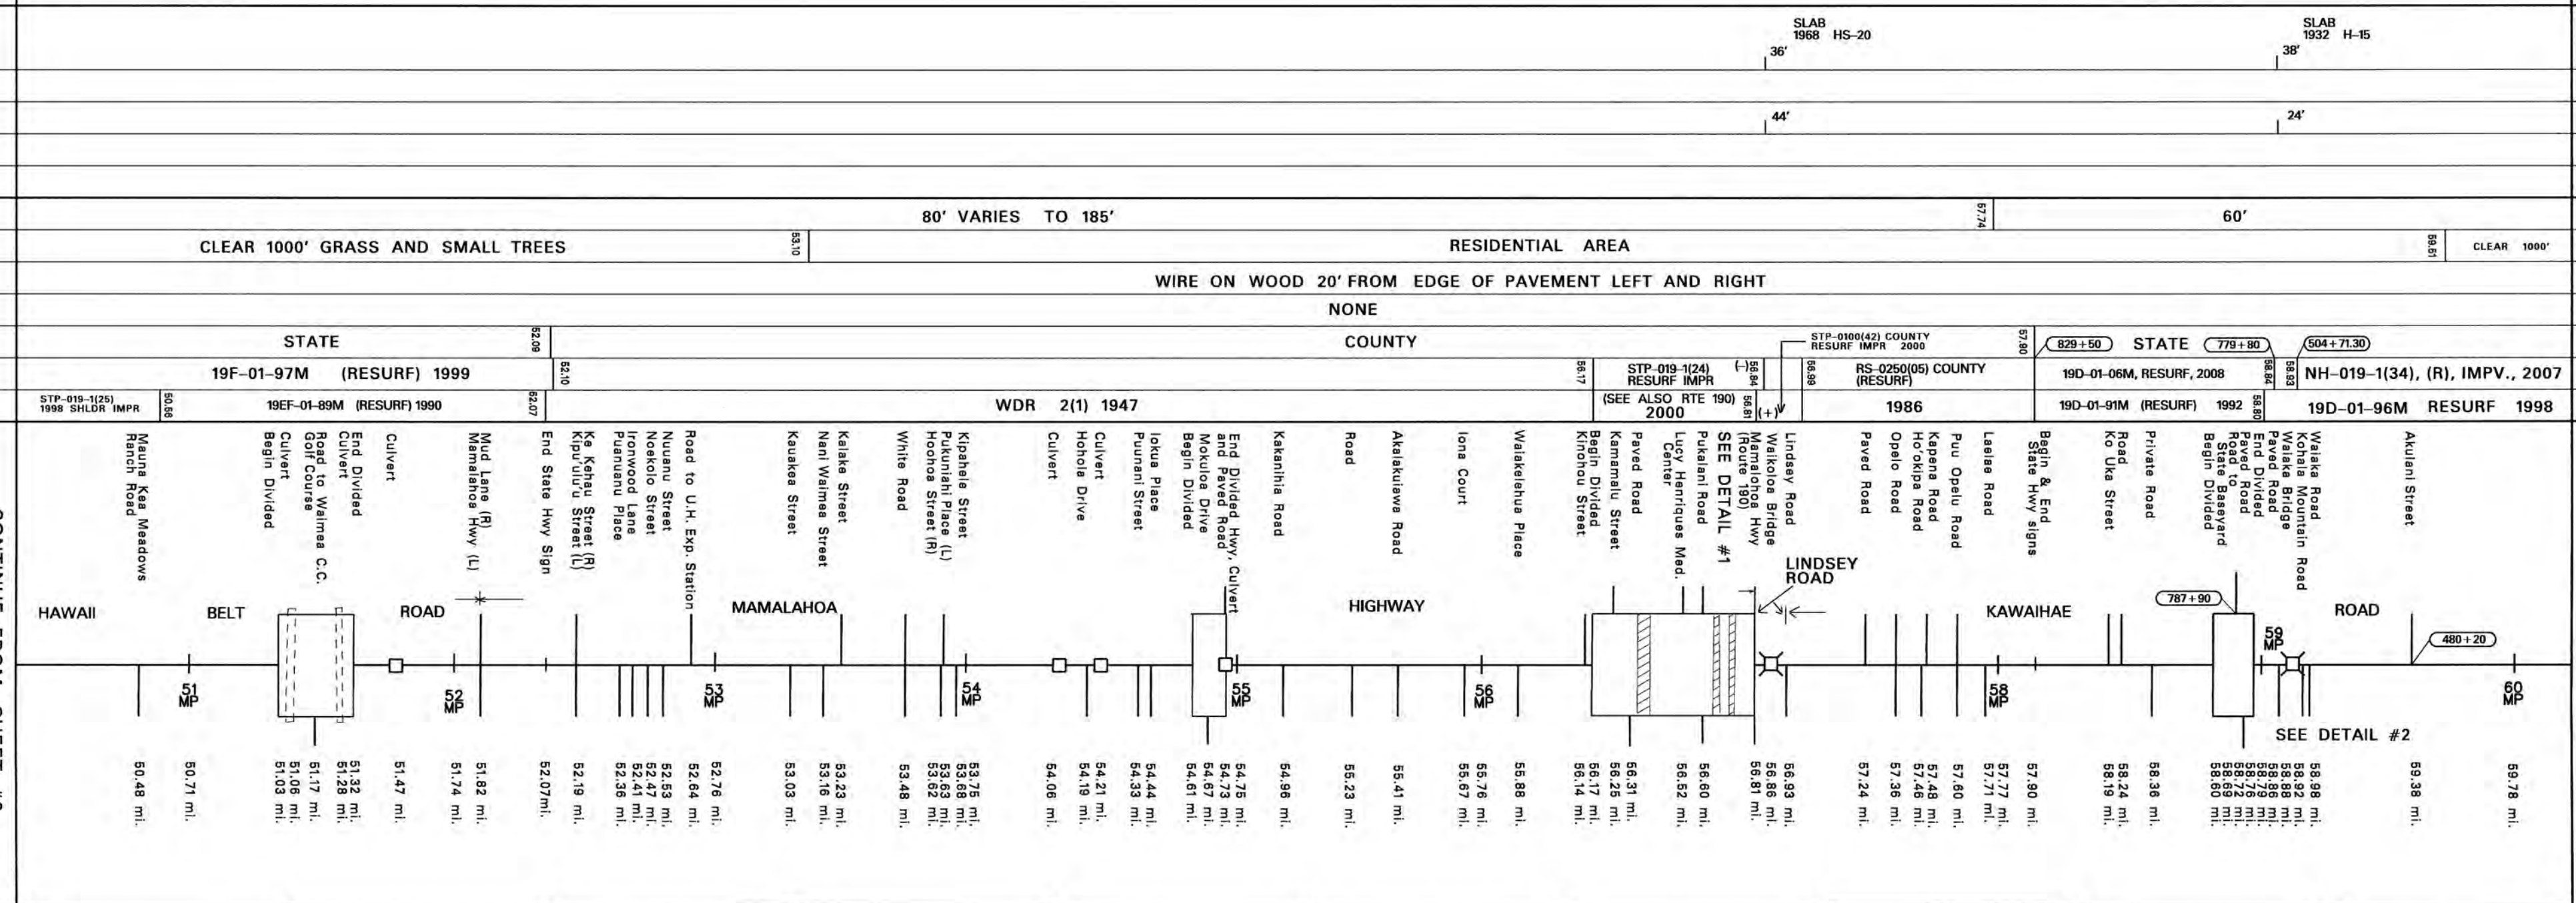

50 51 52 53 54 55 56 57 58 59 60

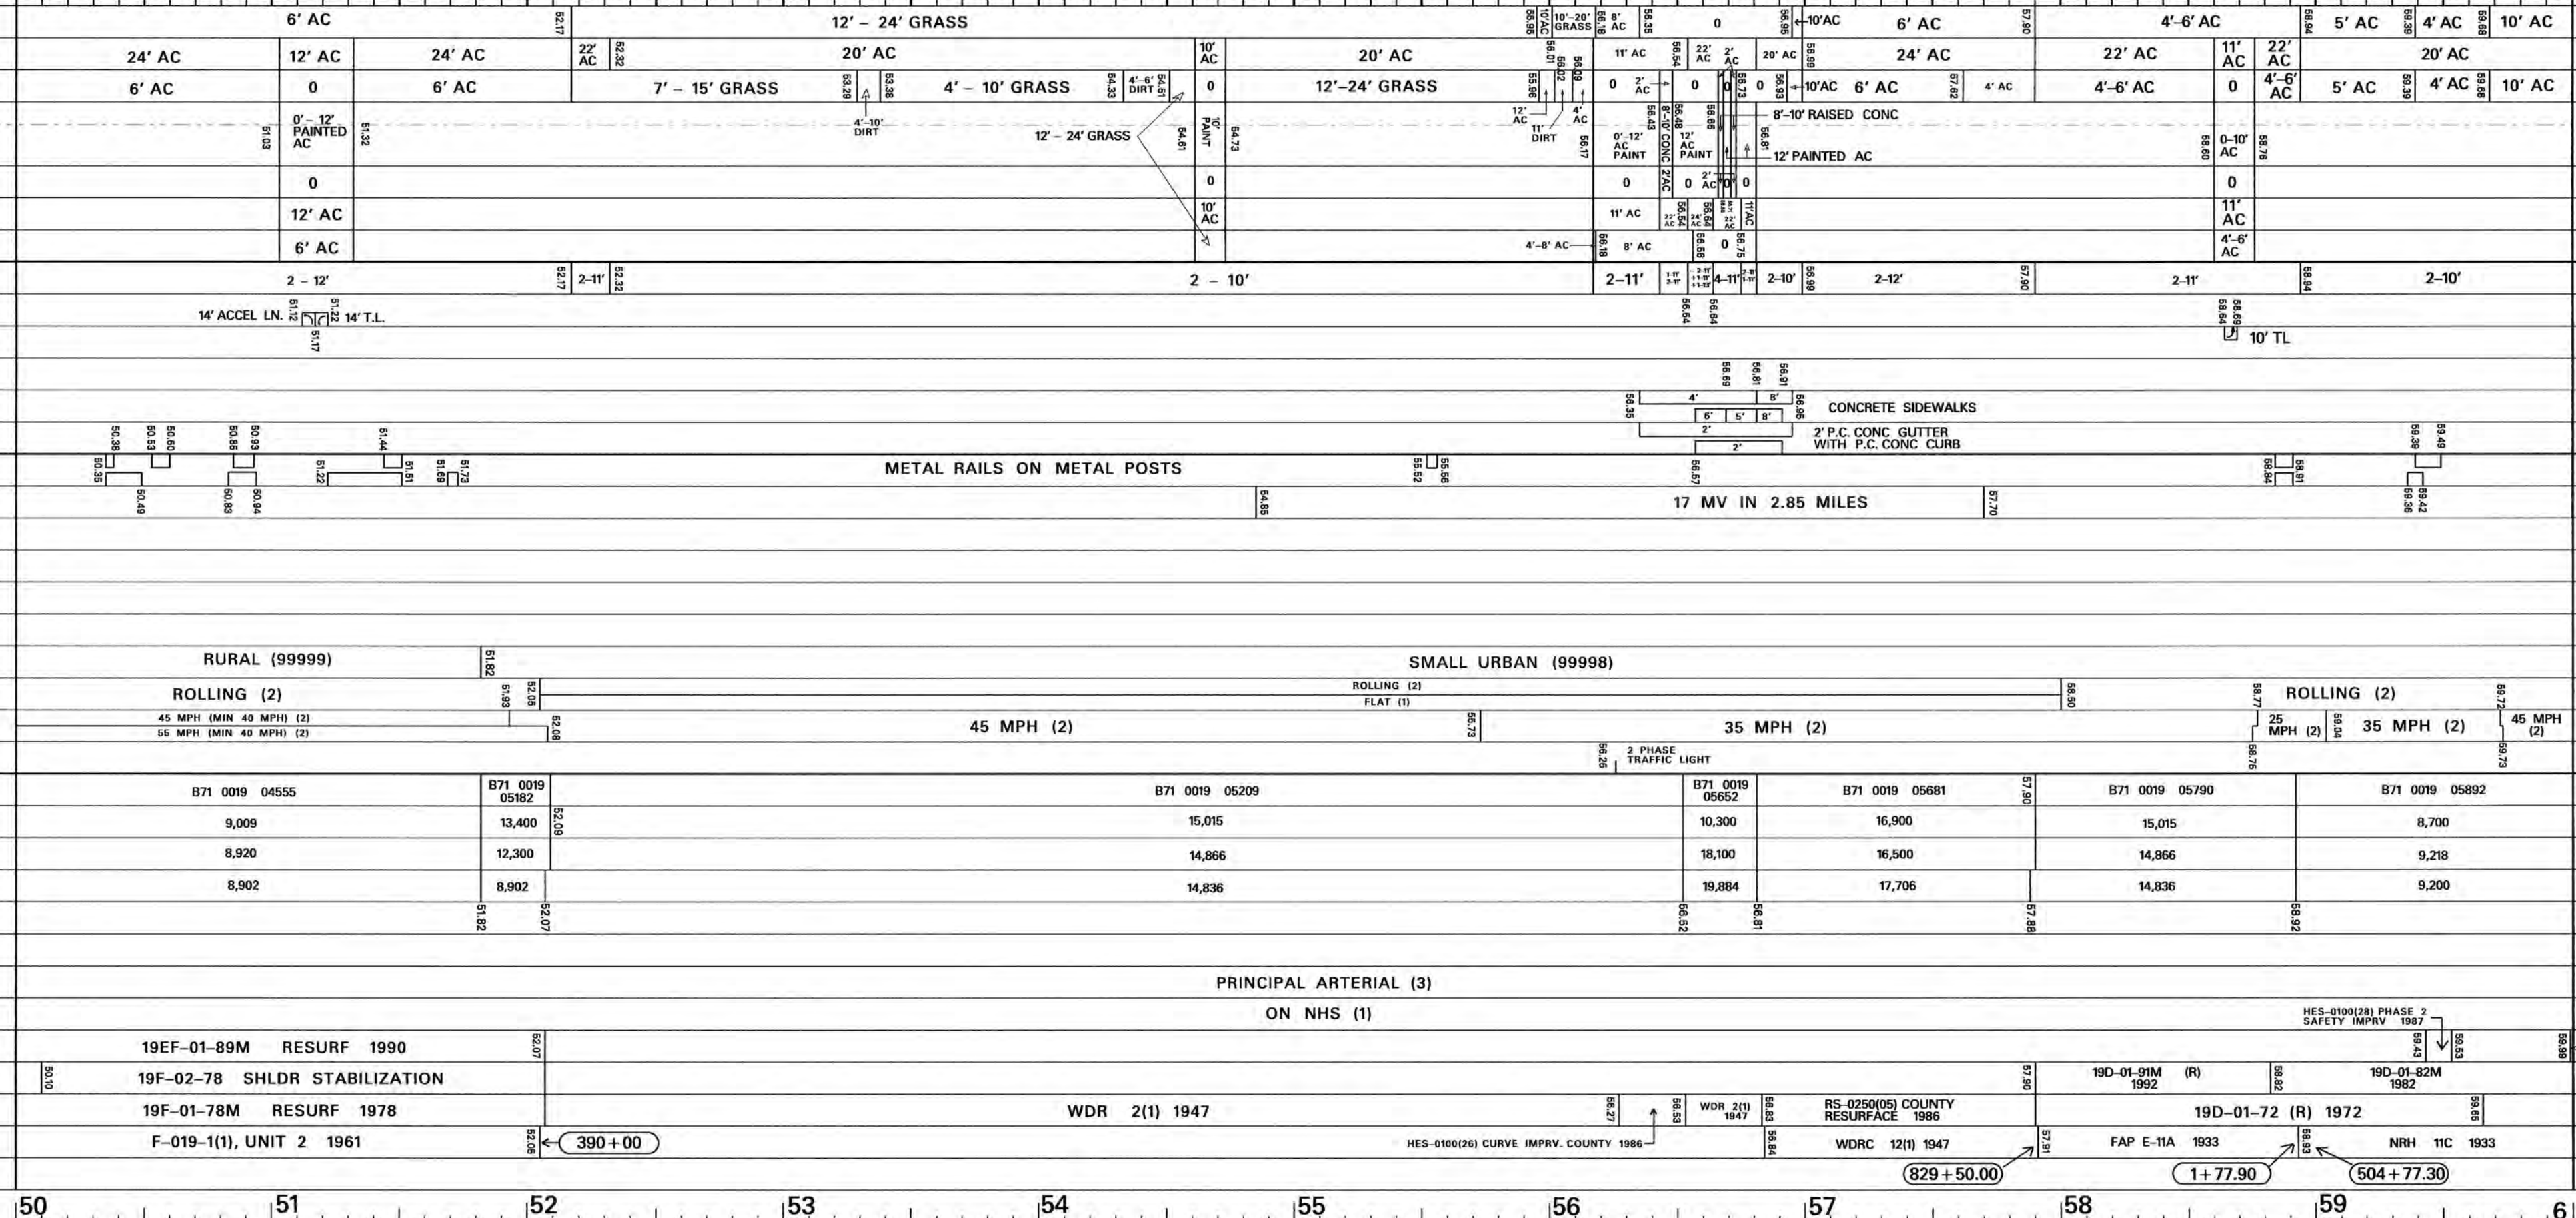

SCALE: (In Miles) 2" = 1 mile

ROAD INVENTORY
HAWAII RTE 19
QUEEN KAAHUMANU HWY, KAWAIHAE RD.

STATE OF HAWAII
DEPARTMENT OF TRANSPORTATION
HIGHWAYS DIVISION

PREPARED BY THE
HIGHWAYS PLANNING BRANCH
IN COOPERATION WITH THE
U.S. DEPARTMENT OF TRANSPORTATION
FEDERAL HIGHWAY ADMINISTRATION

Total Route Length: 99.59 miles
a. Survey Length: 99.59 miles
b. Proposed Length: 0.00 miles
c. Other Length: * 0.00 miles

SCALE: (In Miles) 2" = 1 mile

Maintenance Control Sections : Length and Description

Structure Carrying Road
Bridges (Over 20'): Length, Type, Capacity and Year Constructed
Vertical Clearance
Horizontal Clearance
Structure Over Road
Vertical Clearance
Horizontal Clearance

Right of Way Width (min.-max.) if varies

Available Right of Way Width (Needs Study)


Right of Way Fence: Type - Right and Left

Control of Access: 1-None, 2-Partial, 3-Full

Jurisdiction, Transfer Phase No. and Date (C to S or S to C)

Project No., Type of Construction, and Year Constructed

Project No., Type of Construction, and Year Constructed

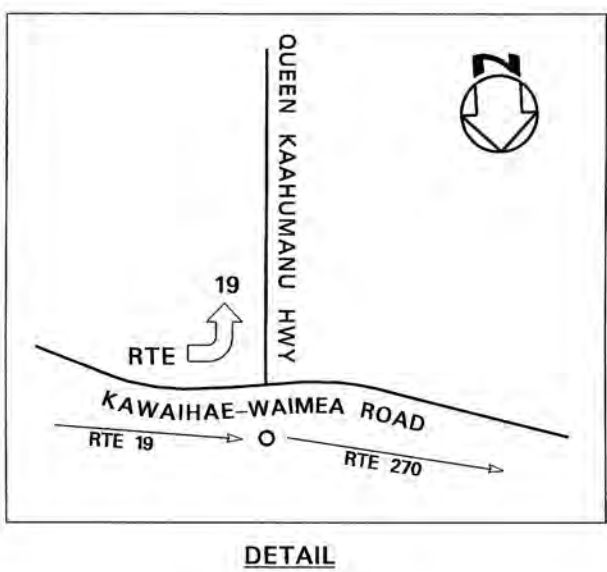

Road Diagram
* MP = Milepost Signage

SCALE: (In Miles) 2" = 1 mile

Divided Highway	Undivided	Shoulder: Width and Type	4' AC										10' AC	4' AC	10' AC	-----------------	-----------	--------------------------	-------	--	--	--	--	--	--	--	--	--	--------	-------	--------	-------	

ROAD INVENTORY
HAWAII RTE. 130
KEA'AU-PAHOA RD.

STATE OF HAWAII
DEPARTMENT OF TRANSPORTATION
HIGHWAYS DIVISION

PREPARED BY THE
HIGHWAYS PLANNING BRANCH
IN COOPERATION WITH THE
U.S. DEPARTMENT OF TRANSPORTATION
FEDERAL HIGHWAY ADMINISTRATION

Total Designated Route Length:	25.32	MILES (a+b)
a. Existing Length:	25.32	MILES
b. Proposed Length:	0.00	MILES
Total Travel Way Length:	21.83	MILES (a+b, less c)
a. Existing Length:	21.83	MILES
b. Temporary Length:	0.00	MILES
c. Length used as T.W. for another Route:	0.00	MILES (-)

NEEDS STUDY ROUTE NO. _____ FUNCTIONAL CLASSIFICATION _____

SCALE: (In Miles) 2" = 1 mile

Maintenance Control Sections : Length and Description




Structure Carrying Road	Bridges (Over 20'): Length, Type, Capacity and Year Constructed	130 B (12.12 mi.)
	Vertical Clearance	
	Horizontal Clearance	
	Vertical Clearance	
Structure Over Road	Horizontal Clearance	
	Right of Way Width (min.-max.) if varies	150' - 220'
	Available Right of Way Width (Needs Study)	
	Right of Way Fence: Type - Right and Left	Clear 1000' - Small Trees & Bushes - 8' From Pavement.
Control of Access: 1-None, 2-Partial, 3-Full		
Jurisdiction, Transfer Phase No. and Date (C to S or S to C)		
Project No., Type of Construction, and Year Constructed		
Project No., Type of Construction, and Year Constructed		

Road Diagram
* MP = Milepost Signage

SCALE: (In Miles) 2" = 1 mile

Divided Highway	Shoulder: Width and Type	10' AC
	Pavement: Width and Type	12' AC
	Shoulder: Width and Type	10' AC
	Median: Width and Type	10' Painted AC
Undivided Highway	Shoulder: Width and Type	4' AC
	Pavement: Width and Type	24' AC
	Shoulder: Width and Type	10' AC
	Median: Width and Type	10' AC
Number of Traffic Lanes		4 - 12'
Auxiliary Lanes and Parking Lanes: No. of Lanes and Width (Left Side)		
(Right Side)		All Turning Lanes 12'
Frontage Road: No. of Lanes, and Width (Right and Left)		
Sidewalk: Width and Type (Right and Left)		
Curb and/or Gutter: Type (Right and Left)		
Protective Devices: Type, Location and Number		All Metal on Metal
Illumination: Type, Location and Number		
Curves: Degree of Curvature (Right and Left)		
Superelevation (Range)		
Grades: % Grade, Positive or Negative		
Vertical Curve: Crest or Sag, Curve Limits		
Area and Development:		
Terrain: 1-Flat, 2-Rolling, 3-Mountainous		
Speed: 1-Design, 2-Posted		
Intersection Control Devices: Type, Location and Cycle Timing		
Traffic Stations (Current Year)		
HPMS Sections - AADT 2010		
HPMS Sections - AADT 2009		
HPMS Sections - AADT 2008		
Rush Hour Shoulder Lane		
DOD Sections		
Census Tracts		
Functional Classification		
National Highway System (NHS)		
Previous Projects: Project No., Date and Limits		

SCALE: (In Miles) 2" = 1 mile

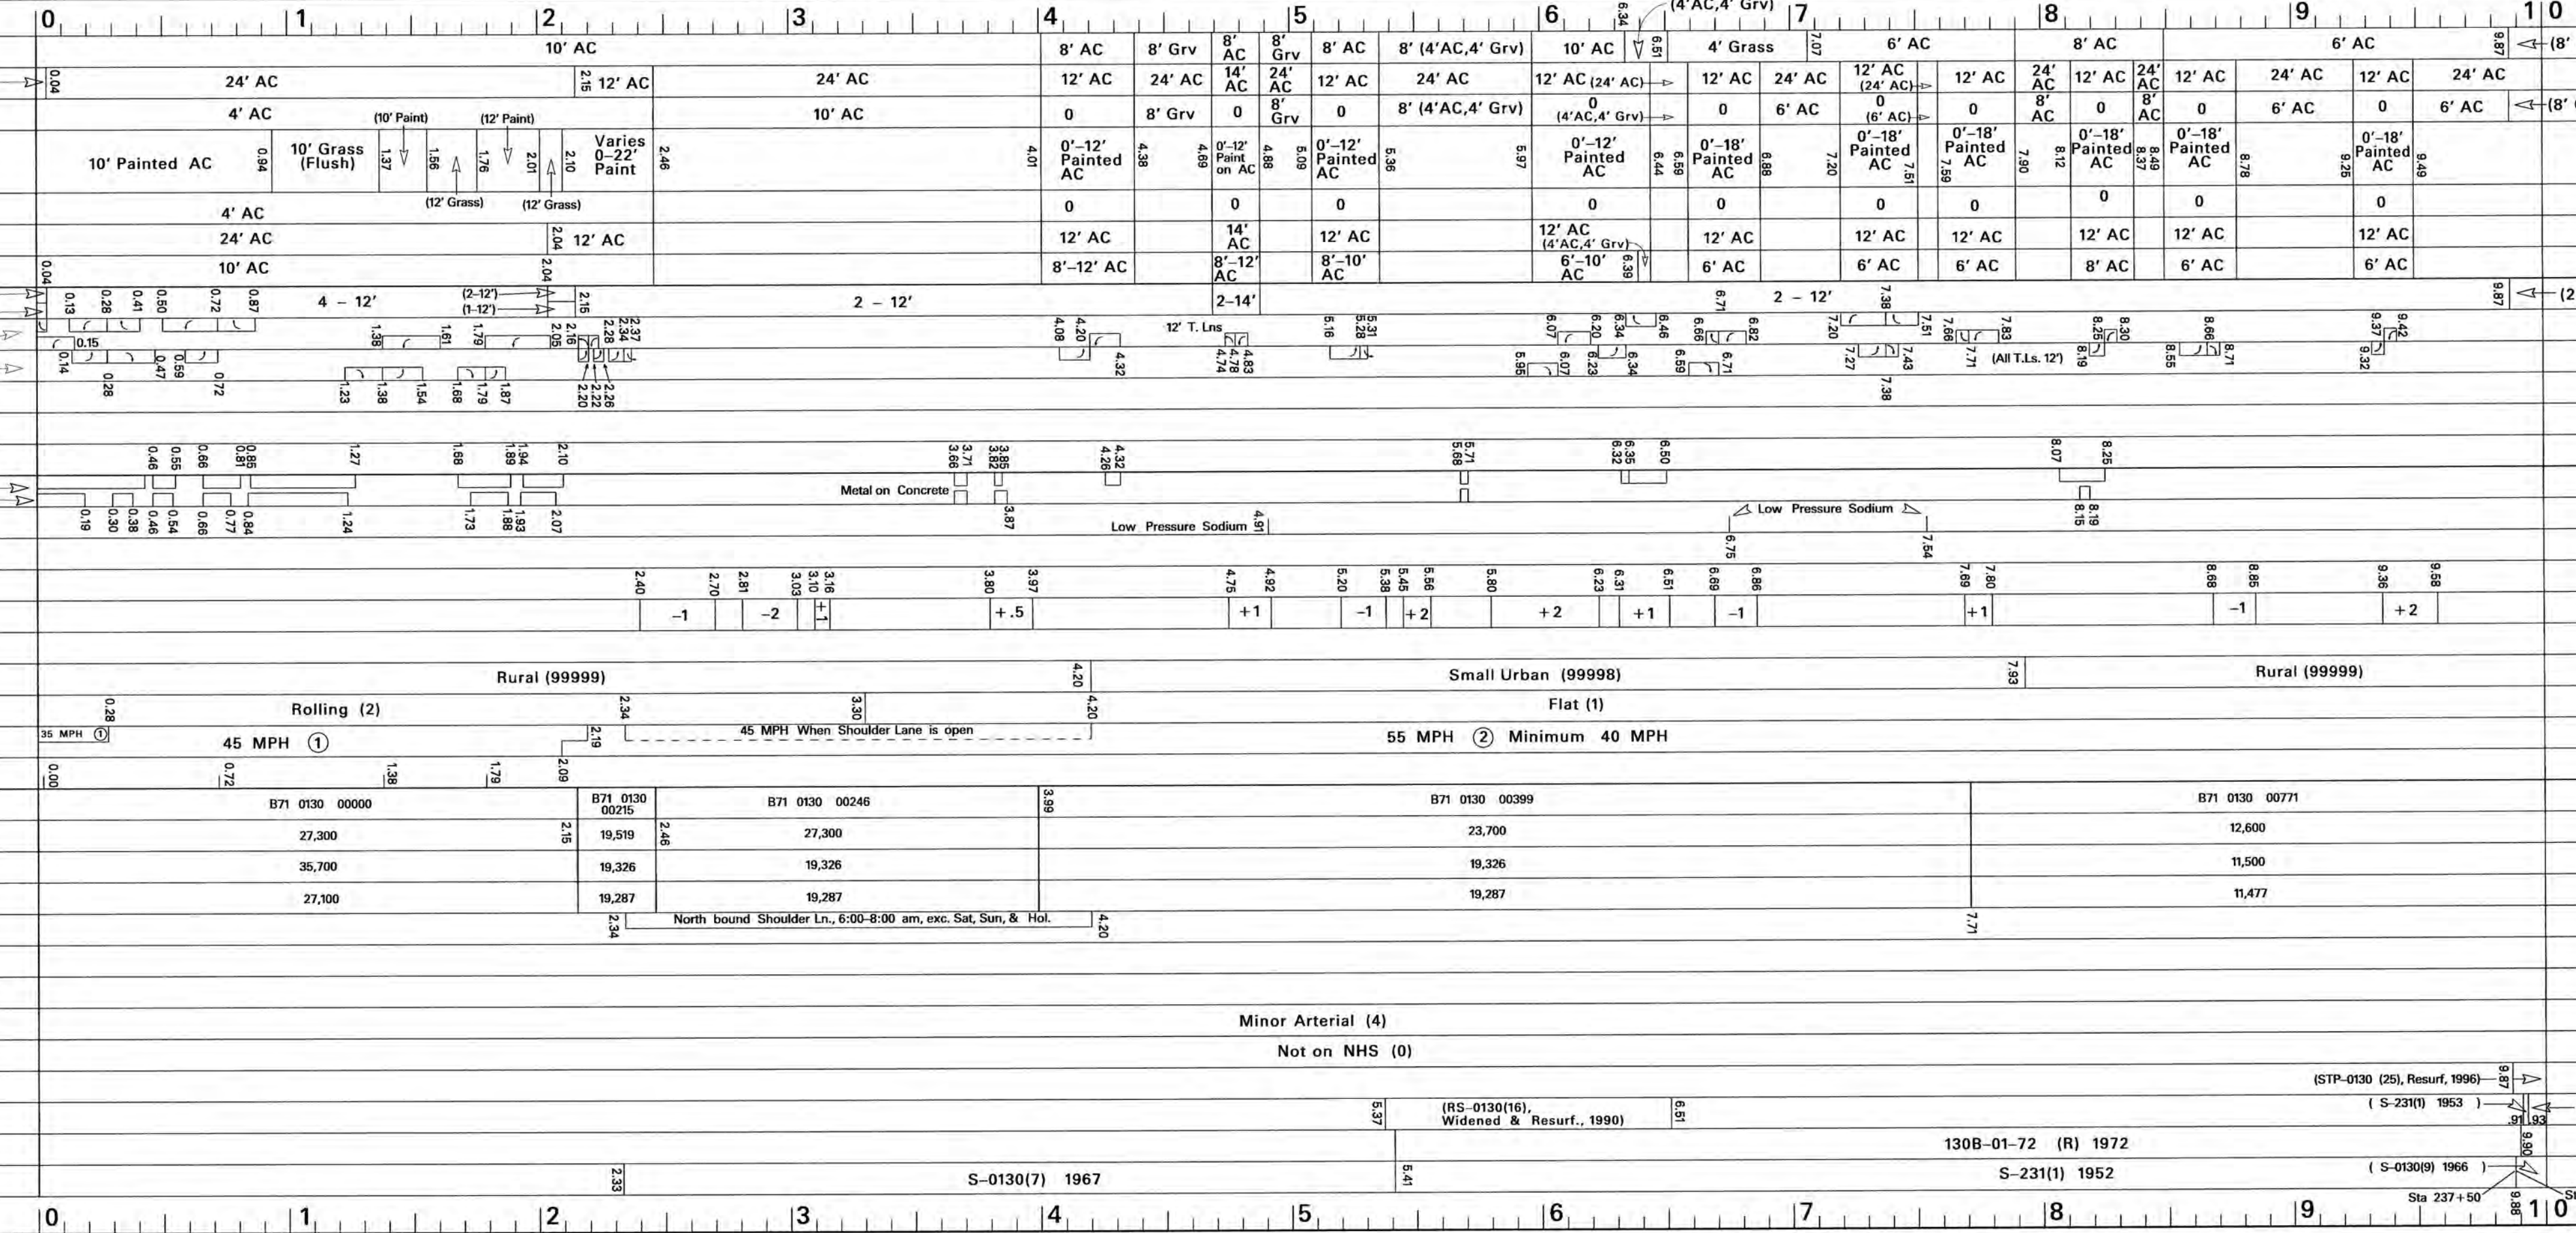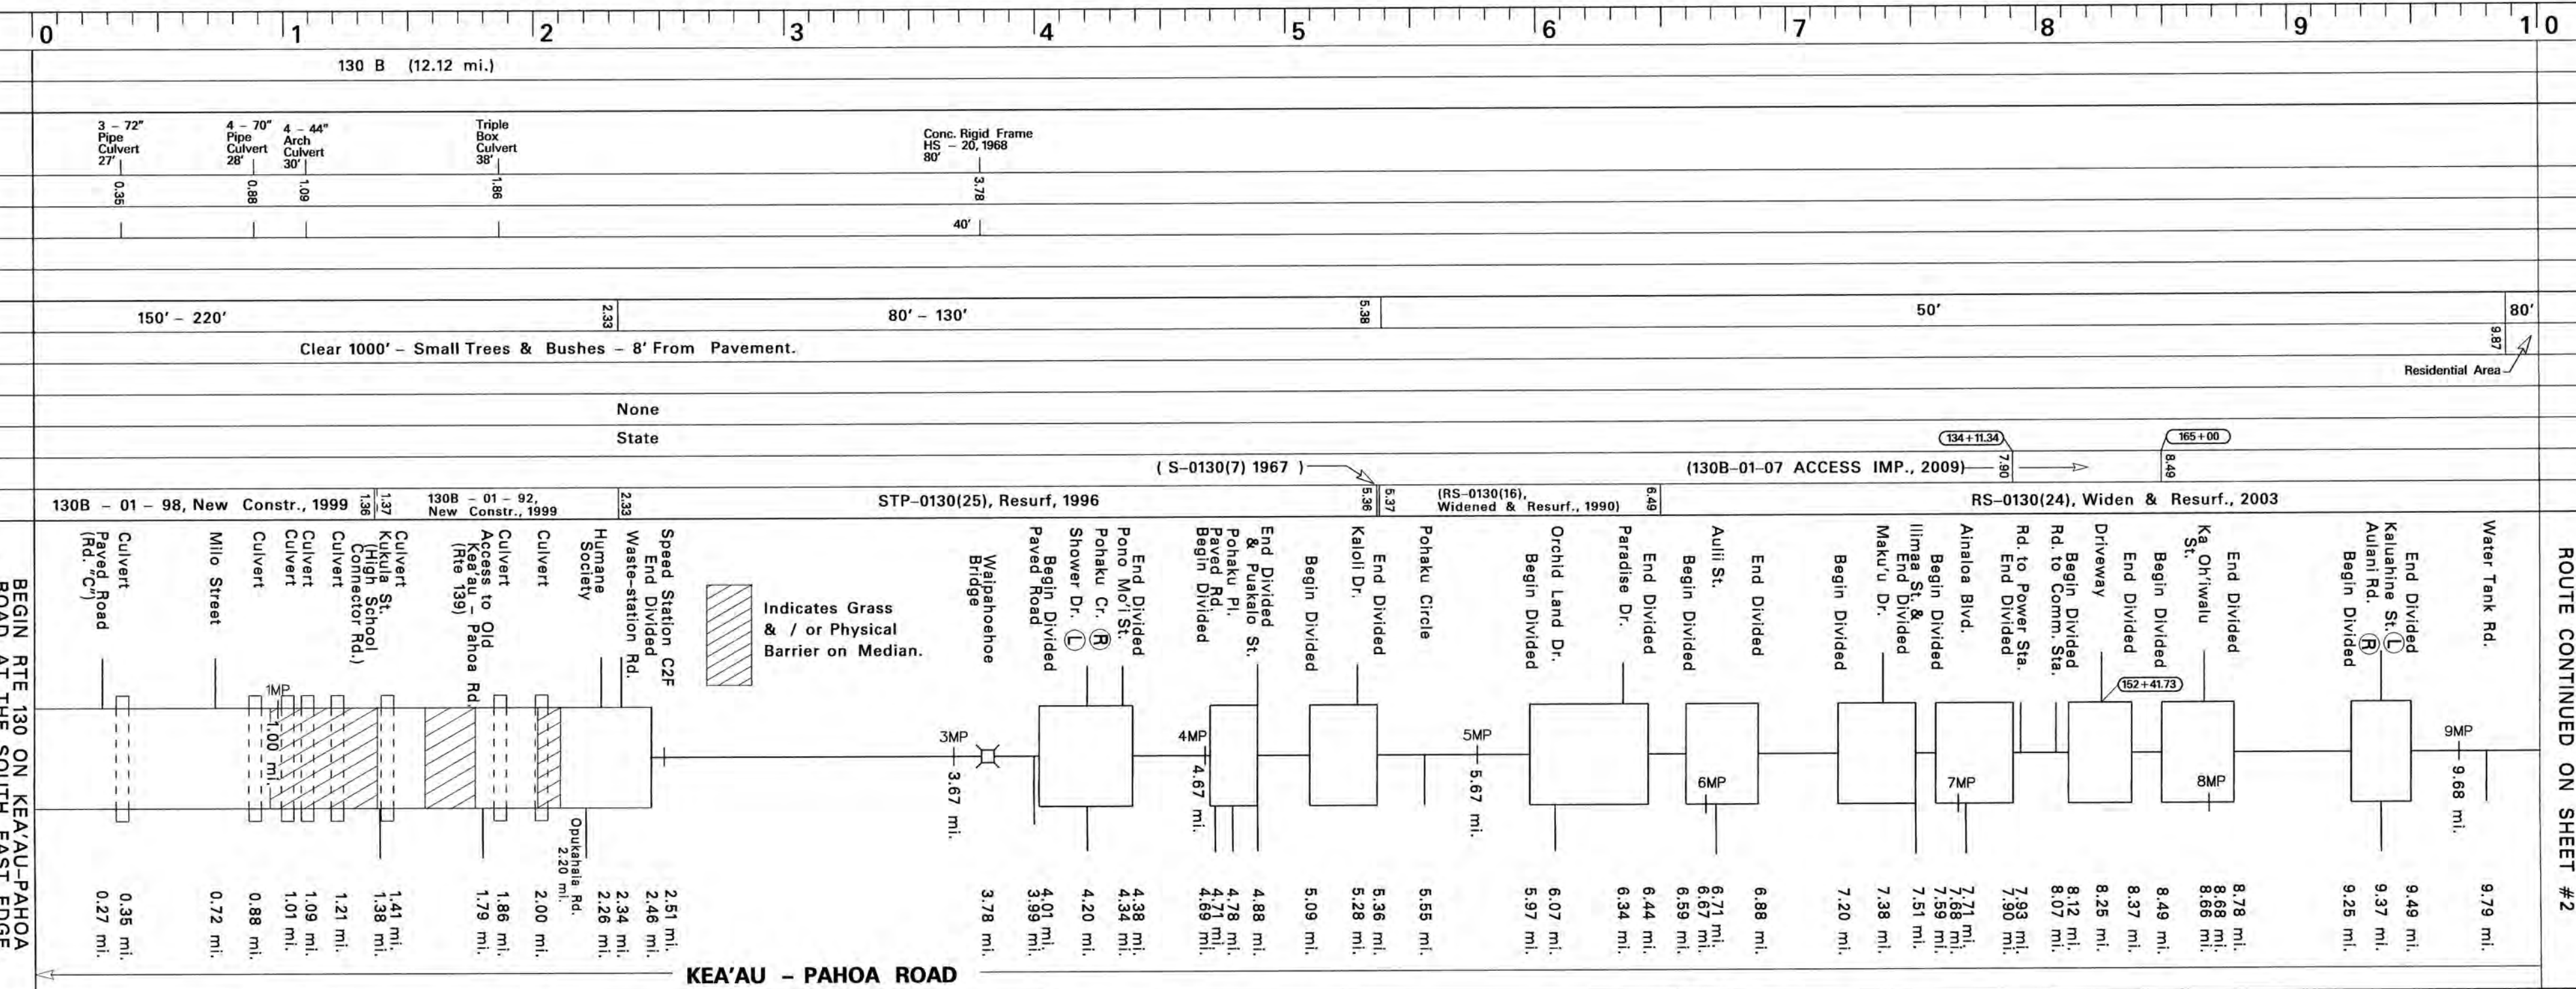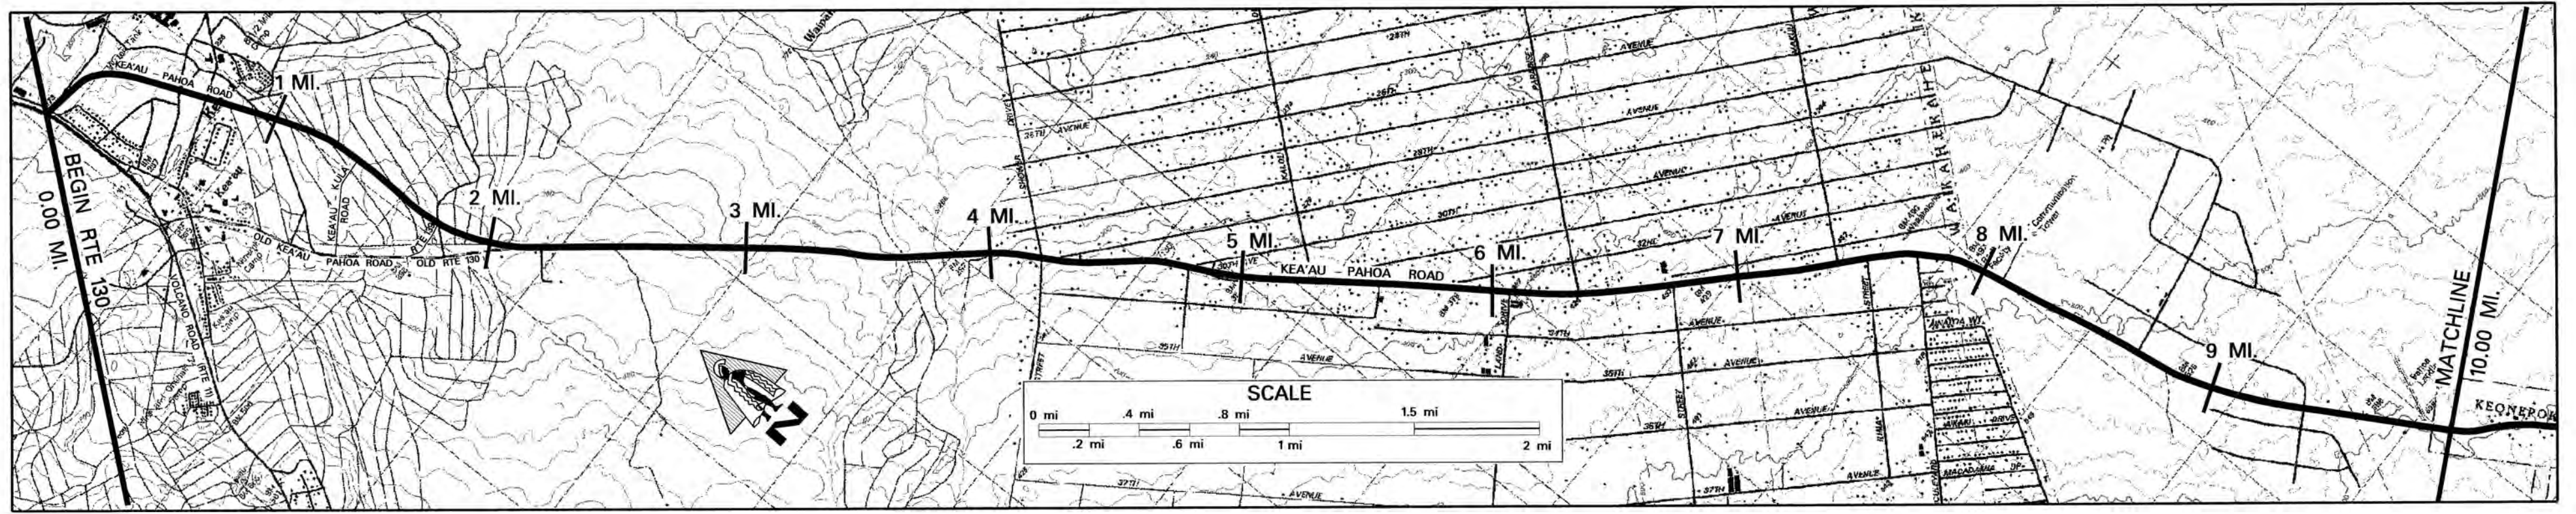

Date Released	Revised
Oct. 01	J.K.
Feb. 04	D.B.
May 04	D.B.
Sept. 04	D.B.
7/06	D.B.
2/08	D.B.
9/10	D.B.
2/11	D.B.
2/12	D.B.

ROAD INVENTORY
HAWAII RTE 130
KEA'AU-PAHOA RD.,
PAHOA-KALAPANA RD.

STATE OF HAWAII
DEPARTMENT OF TRANSPORTATION
HIGHWAYS DIVISION

PREPARED BY THE
HIGHWAYS PLANNING BRANCH
IN COOPERATION WITH THE
U.S. DEPARTMENT OF TRANSPORTATION
FEDERAL HIGHWAY ADMINISTRATION

Total Designated Route Length: 25.32 MILES (a + b)
a. Existing Length: 25.32 MILES
b. Proposed Length: 0.00 MILES
Total Travel Way Length: 21.83 MILES (a + b, less c)
a. Existing Length: 21.83 MILES
b. Temporary Length: 0.00 MILES
c. Length used as T.W. for another Route: NONE MILES (-)

NEEDS STUDY ROUTE NO. FUNCTIONAL CLASSIFICATION

SCALE: (In Miles) 2" = 1 mile

Maintenance Control Sections : Length and Description

Structure Carrying Road
Bridges (Over 20'): Length, Type, Capacity and Year Constructed
Vertical Clearance
Horizontal Clearance
Vertical Clearance
Horizontal Clearance

Right of Way Width (min.-max.) if varies
Available Right of Way Width (Needs Study)
Right of Way Fence: Type - Right and Left SW = Stone Wall
Control of Access: 1-None, 2-Partial, 3-Full
Jurisdiction, Transfer Phase No. and Date (C to S or S to C)
Project No., Type of Construction, and Year Constructed
Project No., Type of Construction, and Year Constructed

Road Diagram
* MP = Milepost Signage


SCALE: (In Miles) 2" = 1 mile

Divided Highway
Shoulder: Width and Type
Pavement: Width and Type
Shoulder: Width and Type
Median: Width and Type
Shoulder: Width and Type
Pavement: Width and Type
Shoulder: Width and Type



Number of Traffic Lanes
Auxiliary Lanes and Parking Lanes: No. of Lanes and Width (Left Side)
(Right Side)

Frontage Road: No. of Lanes, and Width (Right and Left)
Sidewalk: Width and Type (Right and Left)
Curb and/or Gutter: Type (Right and Left)
Protective Devices: Type, Location and Number
Illumination: Type, Location and Number
Curves: Degree of Curvature (Right and Left)
Superelevation (Range)
Grades: % Grade, Positive or Negative
Vertical Curve: Crest or Sag, Curve Limits
Area and Development:
Terrain: 1-Flat, 2-Rolling, 3-Mountainous
Speed: 1-Design, 2-Posted
Intersection Control Devices: Type, Location and Cycle Timing
Traffic Stations (Current Year)
HPMS Sections - AADT 2010
HPMS Sections - AADT 2009
HPMS Sections - AADT 2008
DOD Sections
Census Tracts
Functional Classification
National Highway System (NHS)
Previous Projects: Project No., Date and Limits

SCALE: (In Miles) 2" = 1 mile

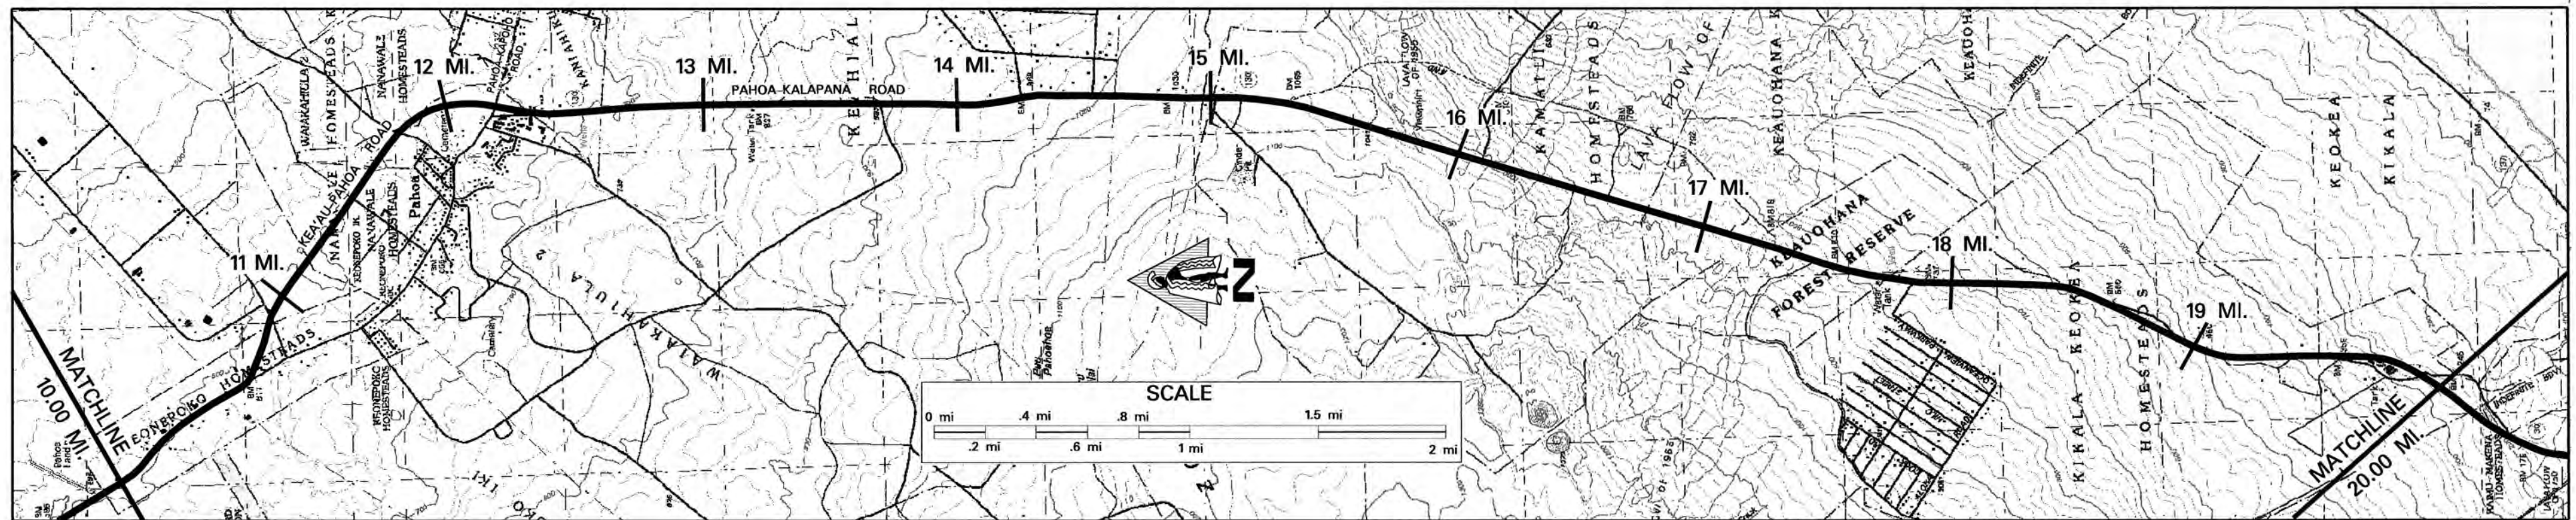

10 11 12 13 14 15 16 17 18 19 20
130 B (12.12 Mi.) End 130-A Brg 130-B on Keau-Paho Rd. @ the North E.P. of Paho-Kapoho Rd. 130 A (13.19 Mi.)

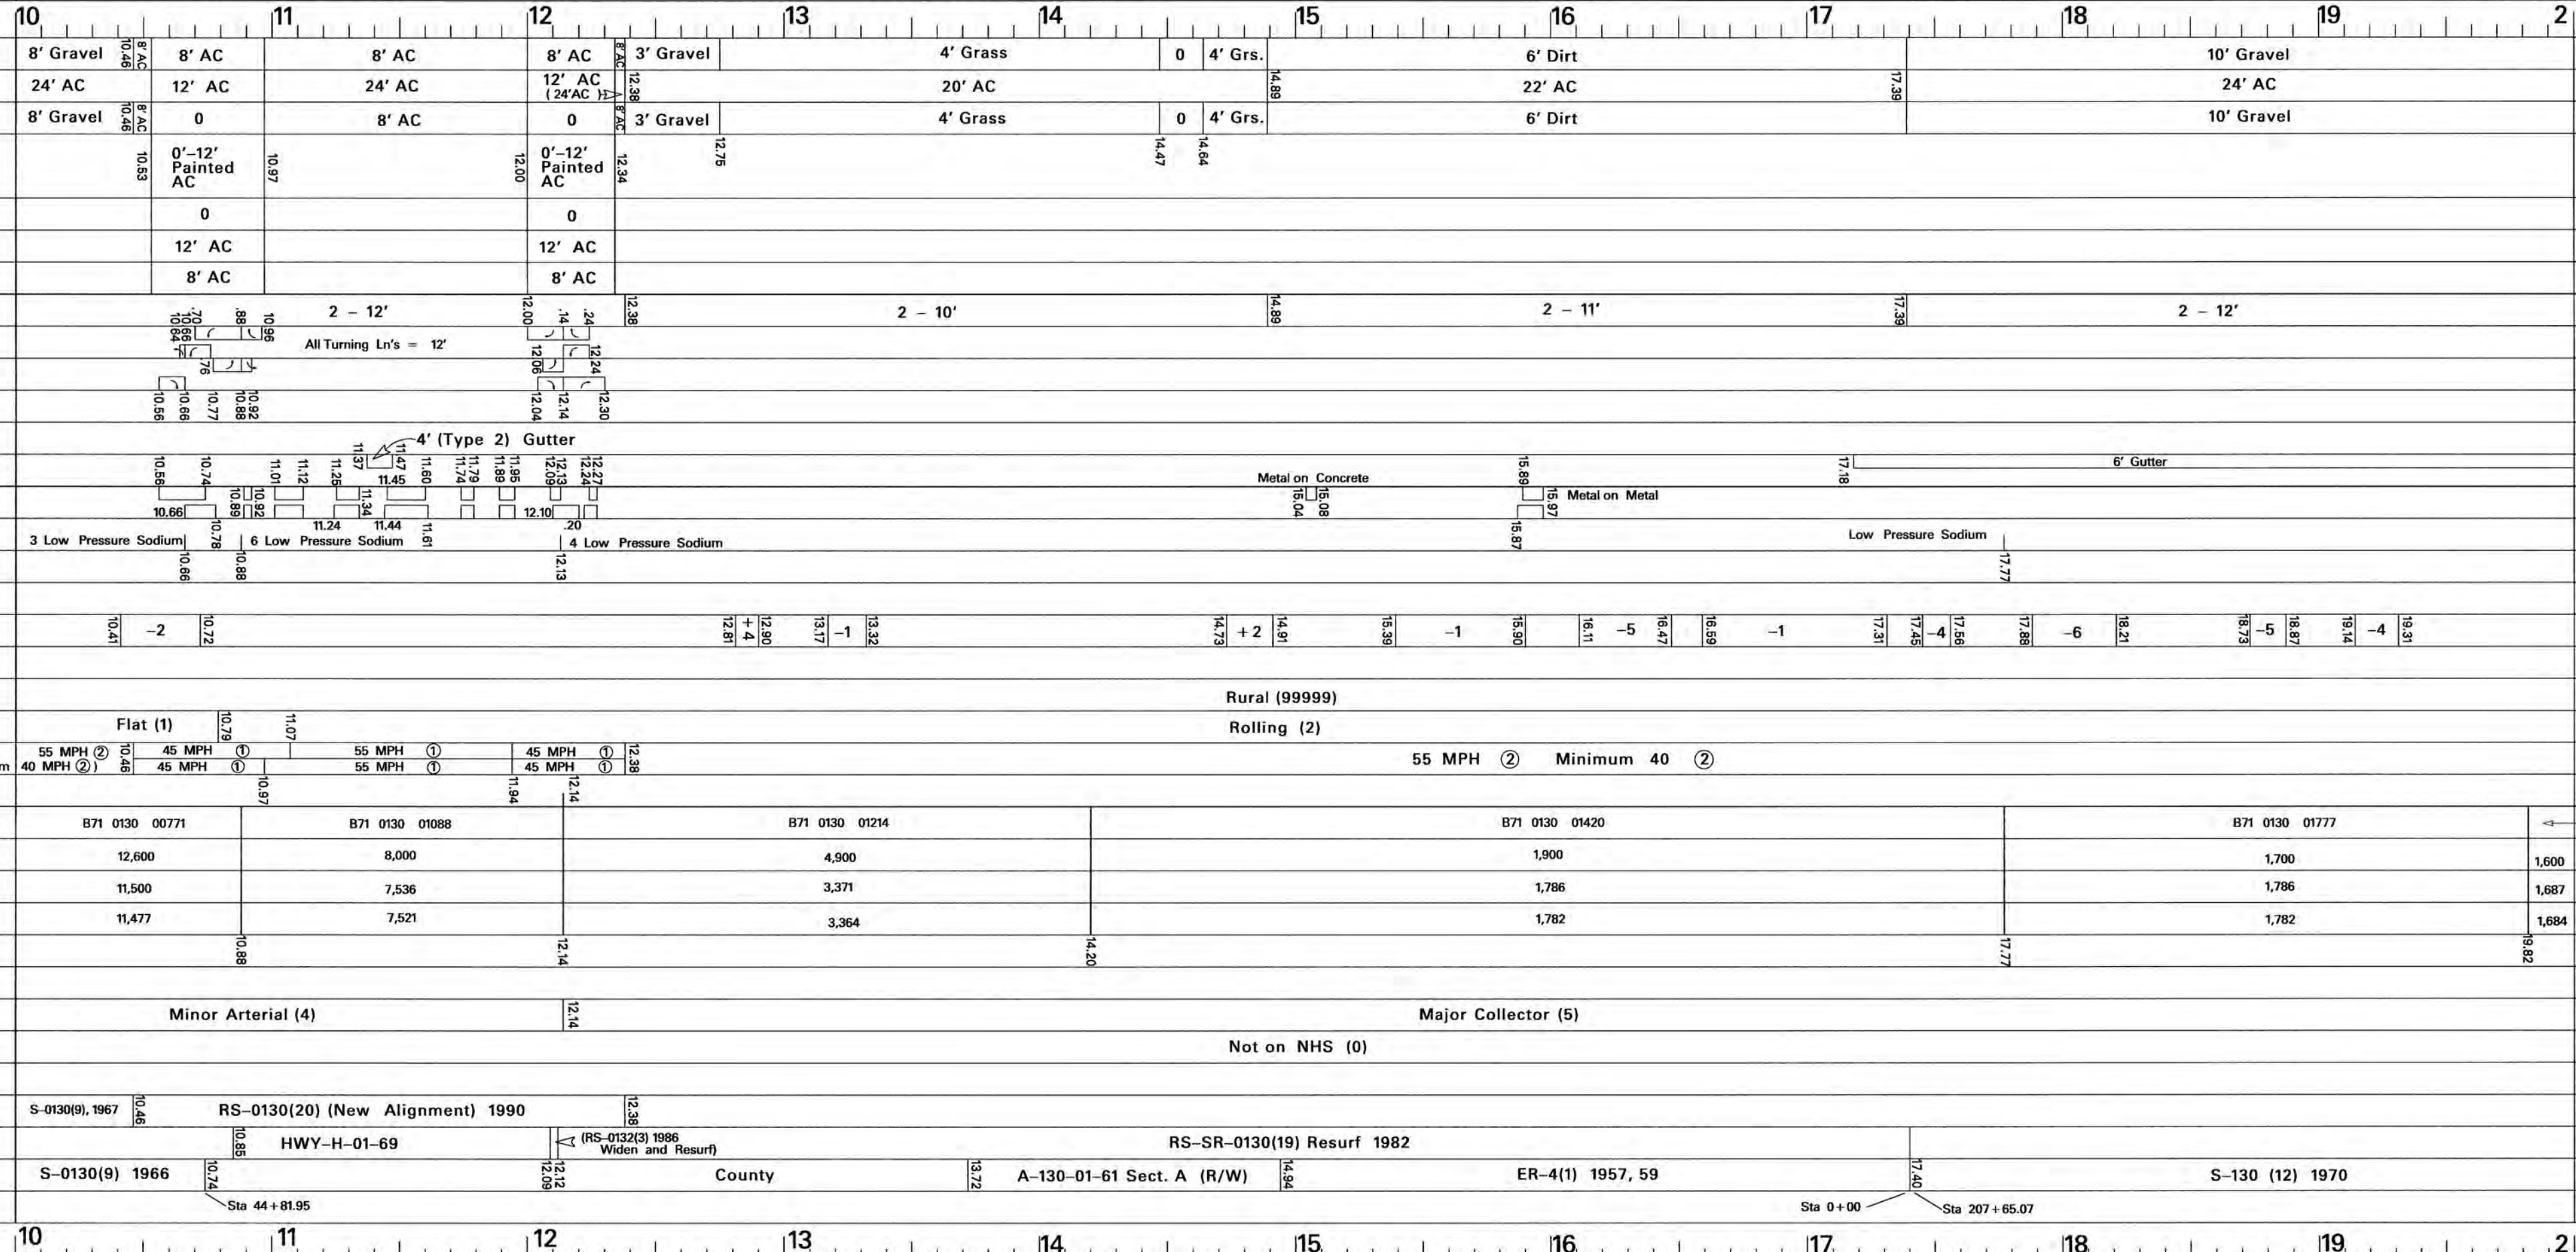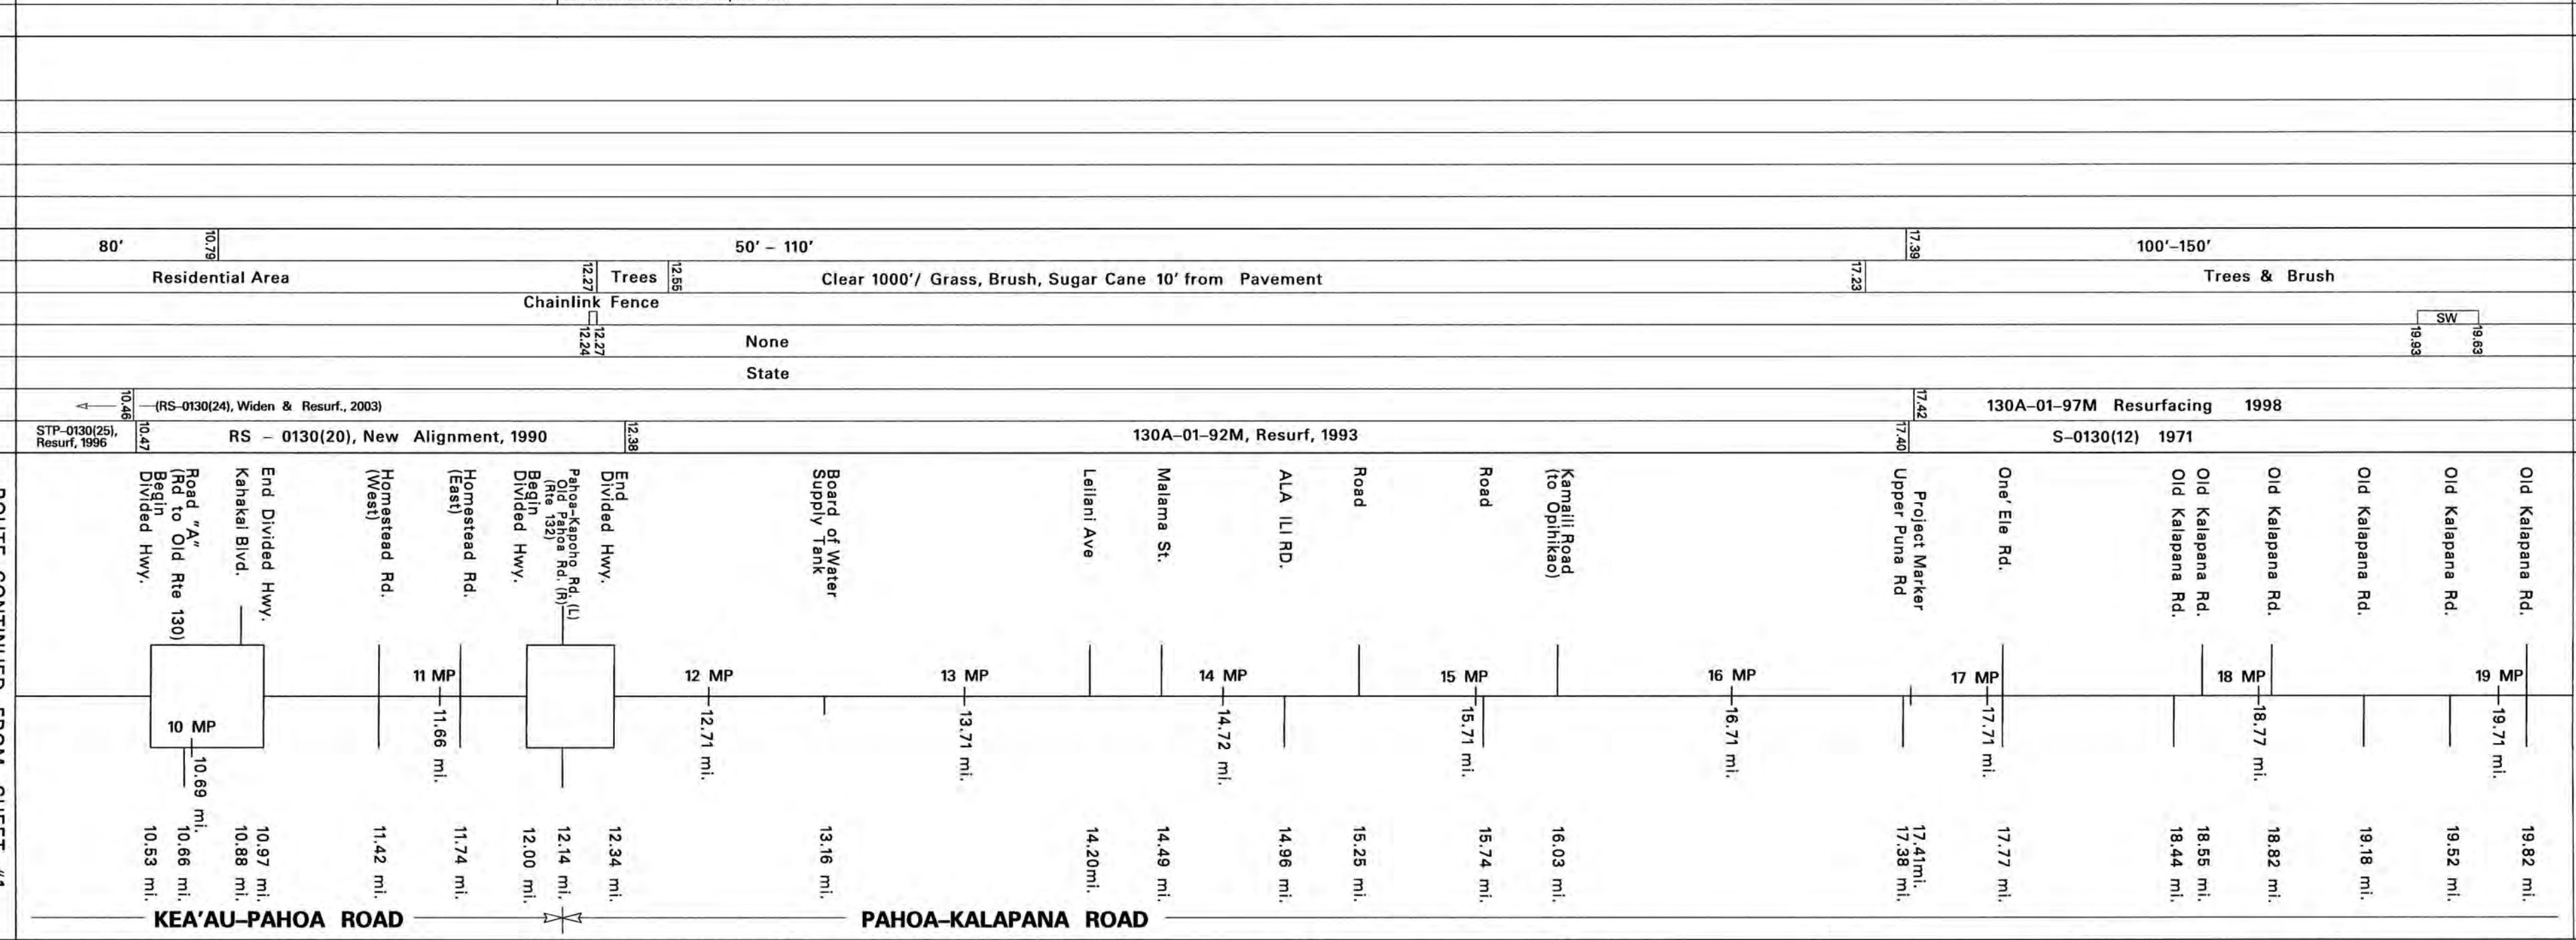

Date Released	Revised
Sept 02 J.K.	
Feb. 04 D.B.	
May 04 D.B.	
Sept 04 D.B.	
7/06 D.B.	
9/10 D.B.	
2/11 D.B.	
2/12 D.B.	

ROAD INVENTORY
HAWAII RTE 130
PAHOA-KALAPANA ROAD,
KAIMU-CHAIN OF CRATERS ROAD

STATE OF HAWAII
DEPARTMENT OF TRANSPORTATION
HIGHWAYS DIVISION

PREPARED BY THE
HIGHWAYS PLANNING BRANCH
IN COOPERATION WITH THE
U.S. DEPARTMENT OF TRANSPORTATION
FEDERAL HIGHWAY ADMINISTRATION

Total Designated Route Length:	25.32	MILES (a+b)
a. Existing Length:	25.32	MILES
b. Proposed Length:	0.00	MILES
Total Travel Way Length:	21.83	MILES (a+b, less c)
a. Existing Length:	21.83	MILES
b. Temporary Length:	0.00	MILES
c. Length used as T.W. for another Route:	NONE	MILES (-)

NEEDS STUDY ROUTE NO. _____ FUNCTIONAL CLASSIFICATION _____

SCALE: (In Miles) 2" = 1 mile

Maintenance Control Sections : Length and Description

Structure Carrying Road	Bridges (Over 20'): Length, Type, Capacity and Year Constructed
	Vertical Clearance
	Horizontal Clearance
	Vertical Clearance
Structure Over Road	Horizontal Clearance

Right of Way Width (min.-max.) if varies

Available Right of Way Width (Needs Study)

Right of Way Fence: Type - Right and Left

Control of Access: 1-None, 2-Partial, 3-Full

Jurisdiction, Transfer Phase No. and Date (C to S or S to C)

Project No., Type of Construction, and Year Constructed

Project No., Type of Construction, and Year Constructed

Road Diagram

* MP = Milepost Signage

SCALE: (In Miles) 2" = 1 mile

Divided Highway	Shoulder: Width and Type
	Pavement: Width and Type
	Shoulder: Width and Type
	Median: Width and Type
	Shoulder: Width and Type
	Pavement: Width and Type
Undivided Highway	Shoulder: Width and Type
	Pavement: Width and Type
	Shoulder: Width and Type

Number of Traffic Lanes

Auxiliary Lanes and Parking Lanes: No. of Lanes and Width (Left Side)
(Right Side)

Frontage Road: No. of Lanes, and Width (Right and Left)

Sidewalk: Width and Type (Right and Left)

Curb and/or Gutter: Type (Right and Left)

Protective Devices: Type, Location and Number

Illumination: Type, Location and Number

Curves: Degree of Curvature (Right and Left)

Superelevation (Range)

Grades: % Grade, Positive or Negative

Vertical Curve: Crest or Sag, Curve Limits

Area and Development:

Terrain: 1-Flat, 2-Rolling, 3-Mountainous

Speed: 1-Design, 2-Posted

Intersection Control Devices: Type, Location and Cycle Timing

Traffic Stations (Current Year)

HPMS Sections - AADT 2010

HPMS Sections - AADT 2009

HPMS Sections - AADT 2008


DOD Sections

Census Tracts


Functional Classification

National Highway System (NHS)

Previous Projects: Project No., Date and Limits

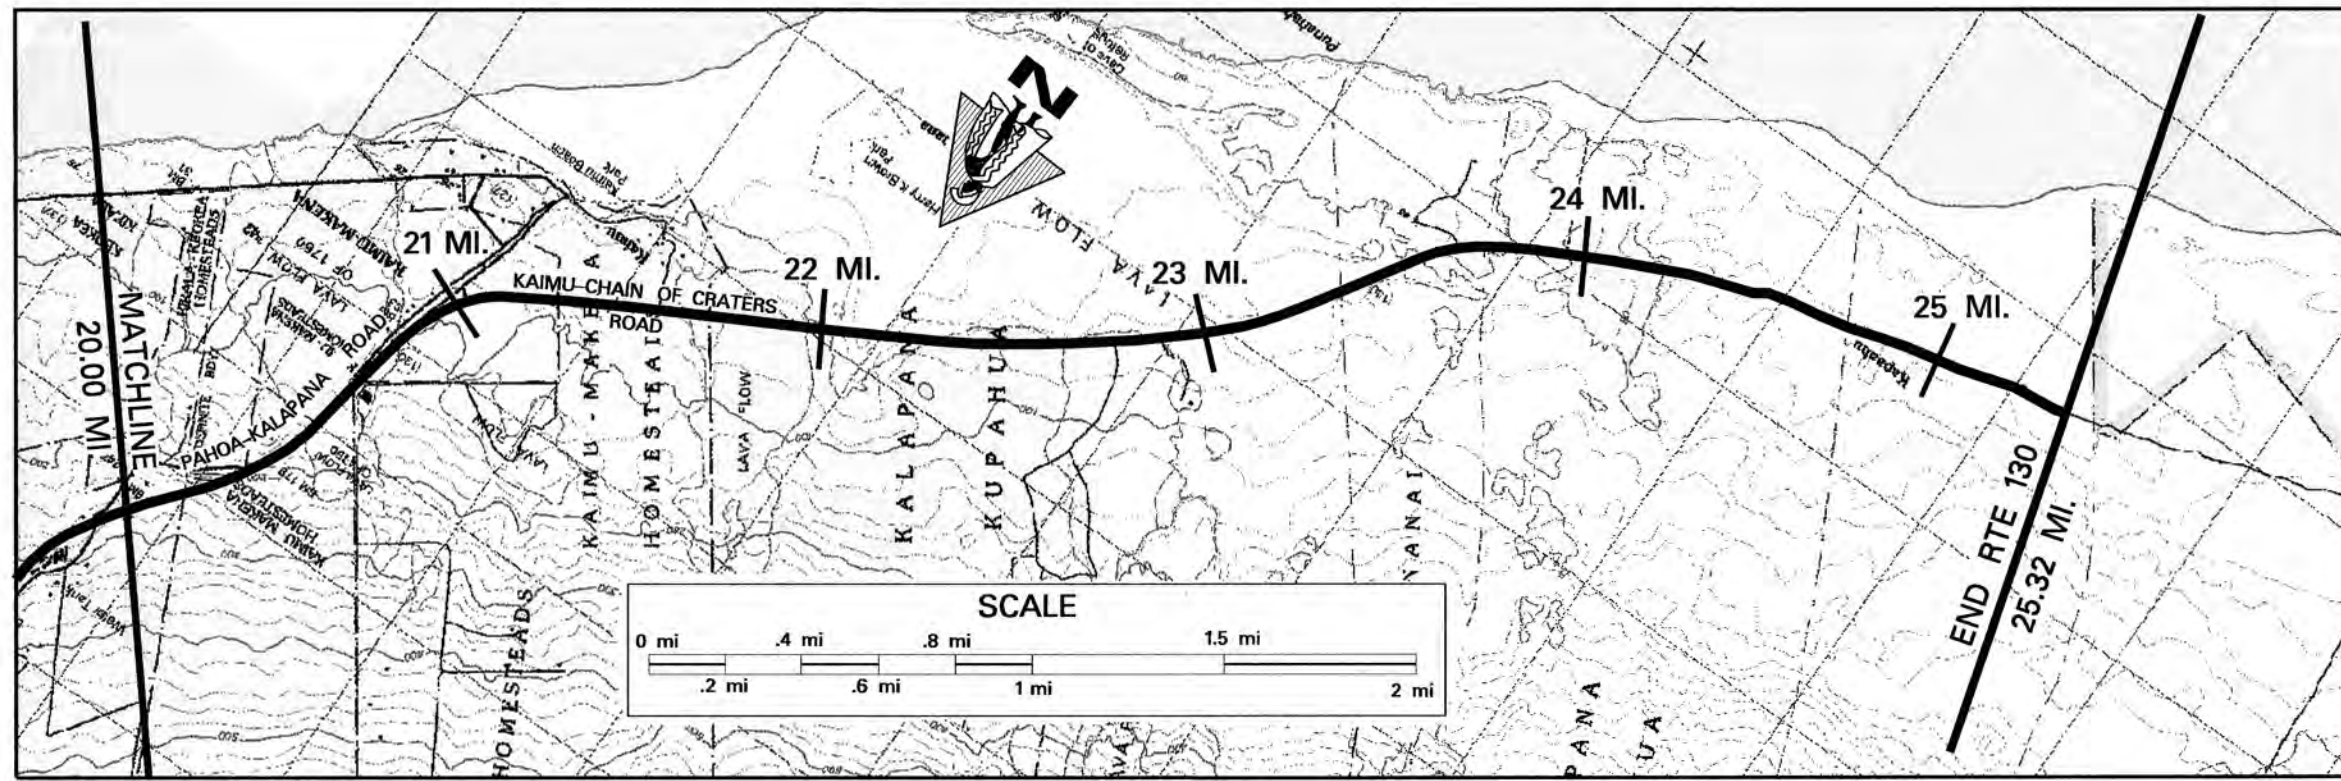

20 21 22 23 24 25 26 27 28 29 30
130 A (13.19 Mi.) Beg. 130 A Same as End Rte 130

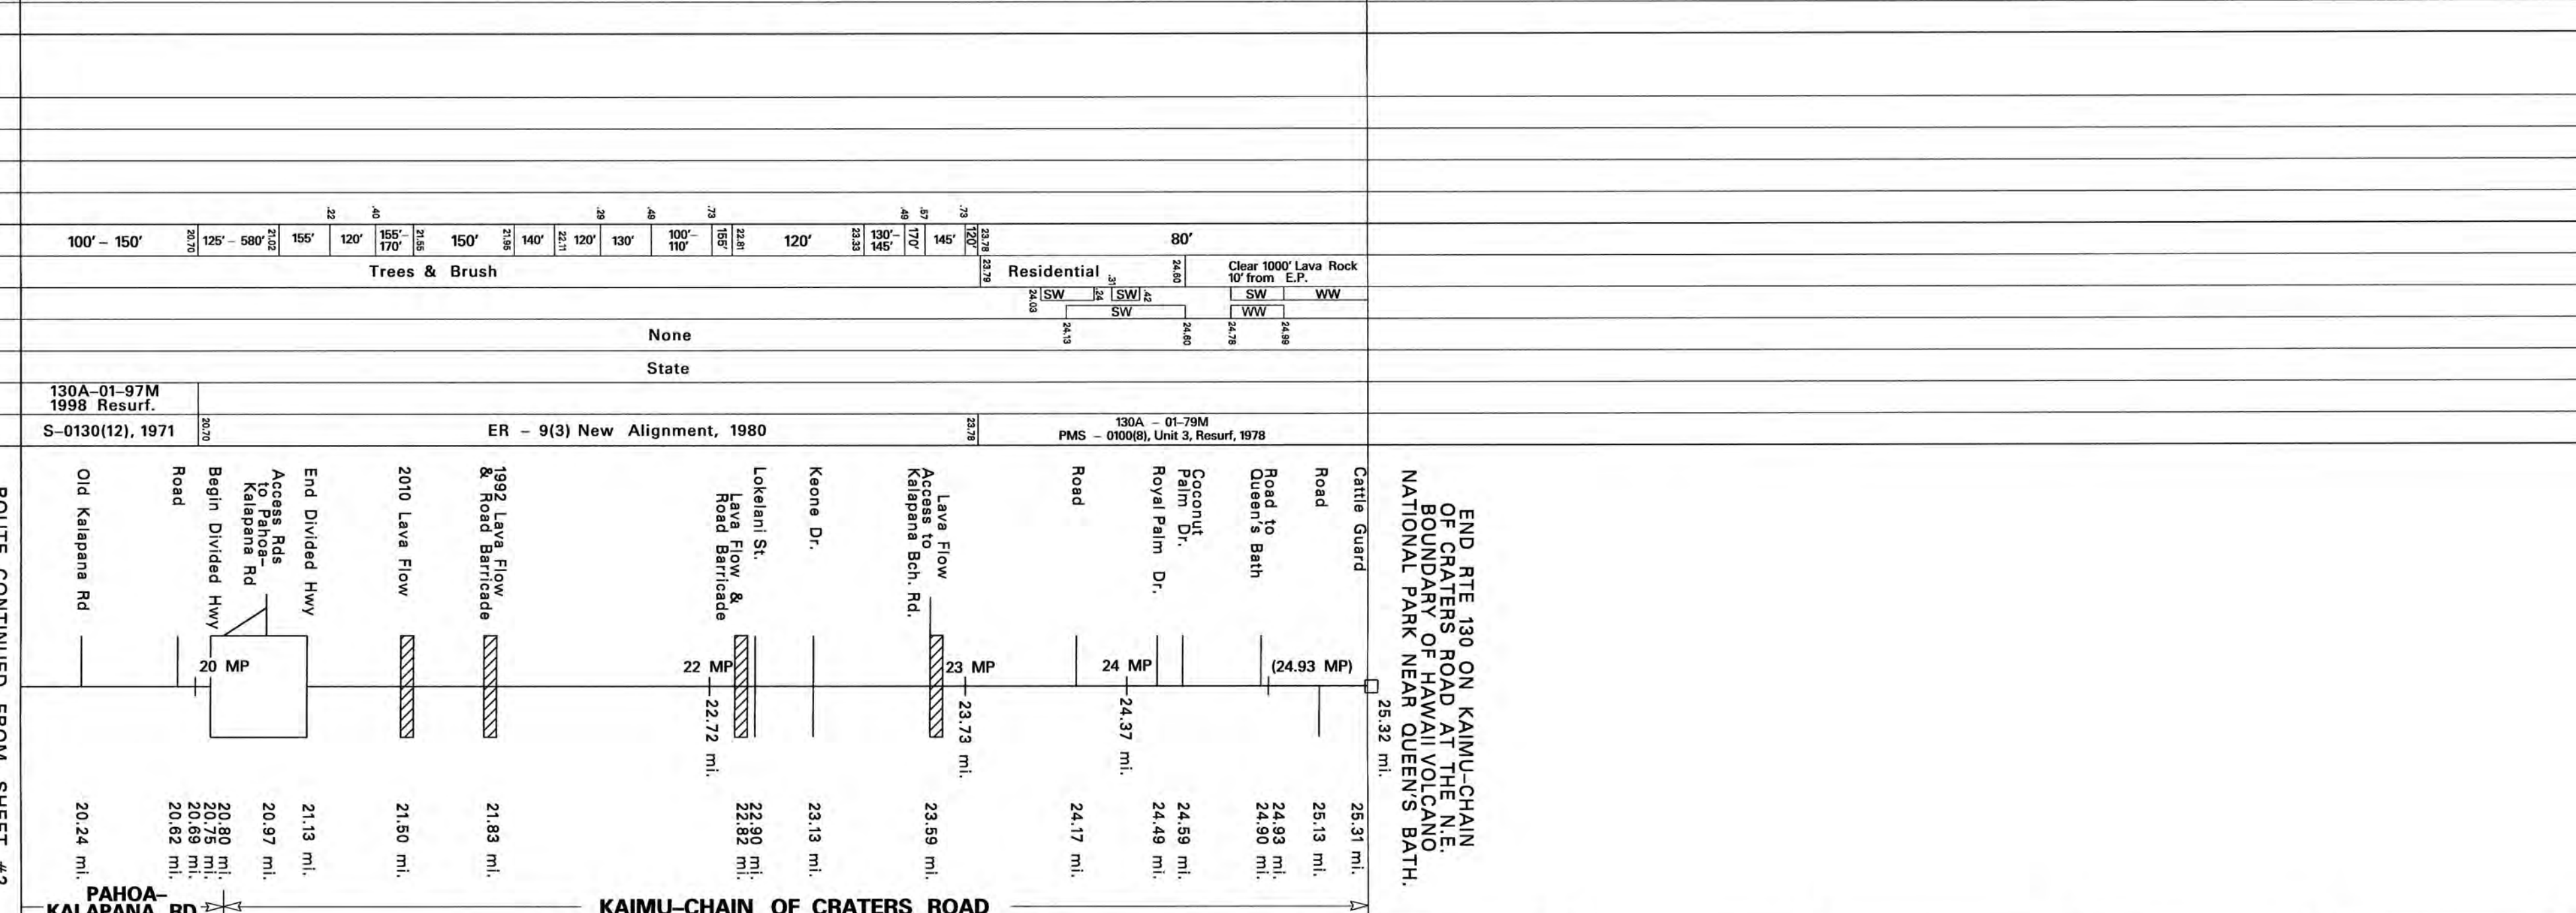

20 21 22 23 24 25 26 27 28 29 30
PAHOA-KALAPANA RD KAIMU-CHAIN OF CRATERS ROAD



20 21 22 23 24 25 26 27 28 29 30
S-130 (12), 1971 County A-130-01-60 (Sec. C) 1964 S-130(1) 1964

SCALE: (In Miles) 2" = 1 mile


ROAD INVENTORY
HAWAII RTE 160
KE-ALA-O-KEAWE ROAD

STATE OF HAWAII
DEPARTMENT OF TRANSPORTATION
HIGHWAYS DIVISION

PREPARED BY THE
HIGHWAYS PLANNING BRANCH
IN COOPERATION WITH THE
U.S. DEPARTMENT OF TRANSPORTATION
FEDERAL HIGHWAY ADMINISTRATION

Total Route Length:	<u>3.95</u>	miles
a. Survey Length:	<u>3.82</u>	miles
b. Proposed Length:	<u>0.00</u>	miles
c. Other Length: *	<u>0.13</u>	miles

* SPUR LENGTH

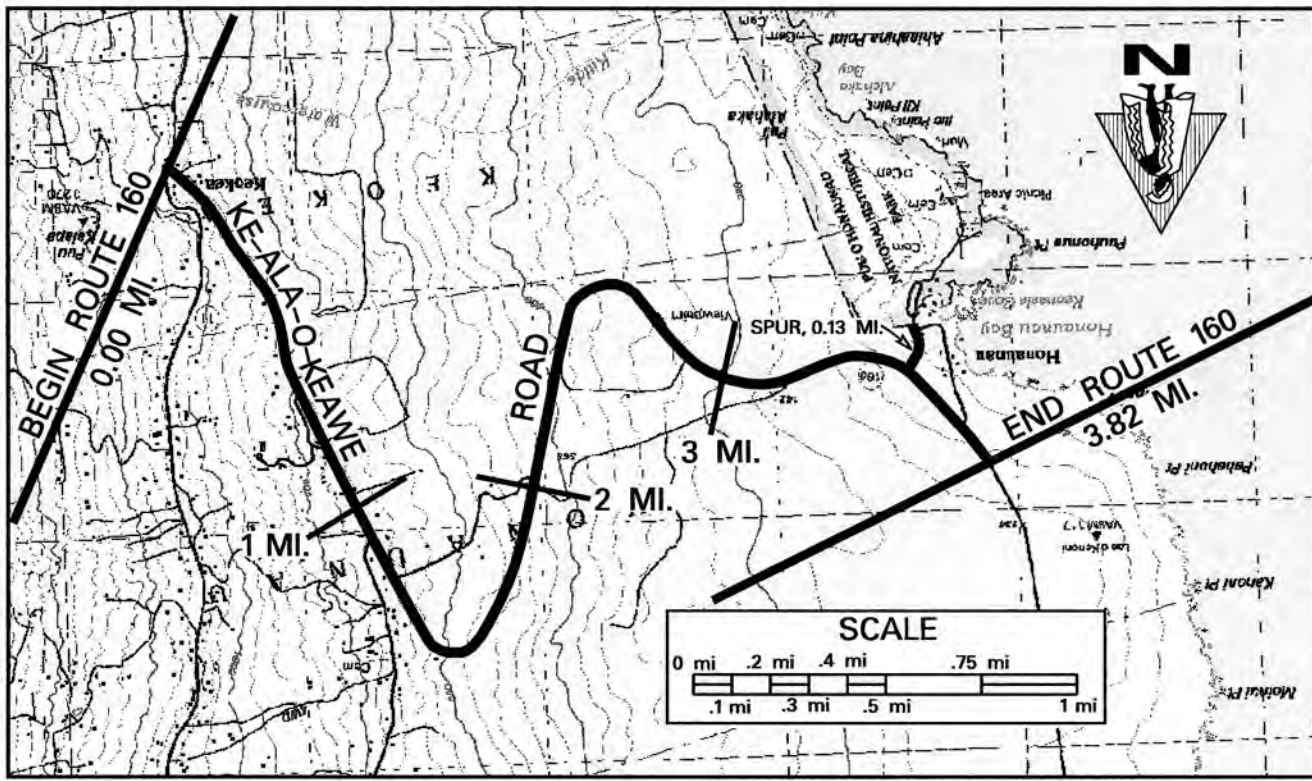

SCALE: (In Miles) 2" = 1 mile

Maintenance Control Sections : Length and Description

Structure Carrying Road	Bridges (Over 20'): Length, Type, Capacity and Year Constructed		
	Vertical Clearance		
	Horizontal Clearance		
	Vertical Clearance		
Structure Over Road	Vertical Clearance		
	Horizontal Clearance		

Right of Way Width (min.-max.) if varies

Available Right of Way Width (Needs Study)

Right of Way Fence: Type – Right and Left

Control of Access: 1-None, 2-Partial, 3-Full

Jurisdiction, Transfer Phase No. and Date (C to S or S to C)

Project No., Type of Construction, and Year Constructed

Project No., Type of Construction, and Year Constructed

Road Diagram

* MP = Milepost Signage

SCALE: (In Miles) 2" = 1 mile

Divided Highway	Undivided	Shoulder: Width and Type
		Pavement: Width and Type
		Shoulder: Width and Type
		Median: Width and Type
	Divided	Median Barriers:
		Shoulder: Width and Type
		Pavement: Width and Type
		Shoulder: Width and Type

Number of Traffic Lanes

Auxiliary Lanes and Parking Lanes: No. of Lanes and Width (Left Side)

(Right Side)

Frontage Road: No. of Lanes, and Width (Right and Left)

Sidewalk: Width and Type (Right and Left)

Curb and/or Gutter: Type (Right and Left)

Protective Devices: Type, Location and Number

Illumination: Type, Location and Number

Curves: Degree of Curvature (Right and Left)

Superelevation (Range)

Superelevation (Range)	
Grades: %	Grade Positive or Negative
0.00 to 0.25	Positive
0.25 to 0.50	Positive
0.50 to 0.75	Positive
31.75 to 32.00	Positive
32.00 to 32.	

Vertical Curve: Start or End Curve Limit

Vertical Curve: Crest or

Terrain: 1 Flat 2 Rolling 3 Mountainous

Soils: 1-Basic, 2-Neutral, 3-Acidic

Speed: 1-Design, 2-Posted

Intersection Control Devices: Type, Location and Cycle Timing

Traffic Stations (Current Year)

HPMS Sections – AADT 2010

HPMS Sections – AADT 2009

HPMS Section

DOD Sections

Census Tracts

Functional Classification


National Highway System (NHS)

Previous Projects: Project No., Date and Limits

SCALE: (In Miles) 2" = 1 mile

PREPARED BY THE
HIGHWAYS PLANNING BRANCH
IN COOPERATION WITH THE
U.S. DEPARTMENT OF TRANSPORTATION
FEDERAL HIGHWAY ADMINISTRATION

SCALE: (In Miles) 2" = 1 mile

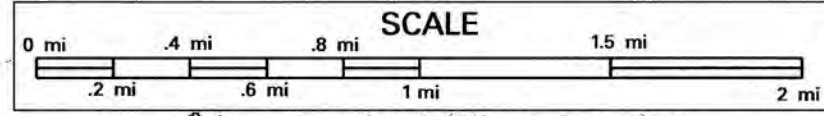

SCALE: (In Miles) 2" = 1 mile

1.20	END 190 E 0.05 MI. NORTH OF WAIMEA-KOHALA AIRPORT ROAD	190 E (5.02 MI.)	6.22	END 190 D - BEGIN 190 E ON MAMALAHOA HIGHWAY 100' NORTH OF SADDLE ROAD	190 D (7.26 MI.)
------	---	------------------	------	---	------------------

Horizontal Clearance

Project No.	Type of Construction	Year Constructed
1	1	1
2	2	2
3	3	3
100	100	100

* MP=Milepost Signage

SCALE: (In Miles) 2" = 1 mile

Previous Projects:	Project No.	Date
--------------------	-------------	------

SCALE: (In Miles) 2" = 1 mile

0	1	2	3	4	5	6	7	8	9	10
---	---	---	---	---	---	---	---	---	---	----

CONTINUED ON SHEET #2

Sheet 1 of 4 HAWAII RTE 190

ROAD INVENTORY
HAWAII RTE 190
MAMALAHOA HIGHWAY

STATE OF HAWAII
DEPARTMENT OF TRANSPORTATION
HIGHWAYS DIVISION

PREPARED BY THE
HIGHWAYS PLANNING BRANCH
IN COOPERATION WITH THE
U.S. DEPARTMENT OF TRANSPORTATION
FEDERAL HIGHWAY ADMINISTRATION

Total Route Length: 38.99 miles
a. Survey Length: 38.99 miles
b. Proposed Length: 0.00 miles
c. Other Length: * 0.00 miles

SCALE: (In Miles) 2" = 1 mile

Maintenance Control Sections : Length and Description

Structure Carrying Road	Bridges (Over 20'): Length, Type, Capacity and Year Constructed
	Vertical Clearance
	Horizontal Clearance
	Vertical Clearance
Structure Over Road	Vertical Clearance
	Horizontal Clearance

Right of Way Width (min.-max.) if varies

Available Right of Way Width (Needs Study)

Right of Way Fence: Type - Right and Left

Control of Access: 1-None, 2-Partial, 3-Full

Jurisdiction, Transfer Phase No. and Date (C to S or S to C)

Project No., Type of Construction, and Year Constructed

Project No., Type of Construction, and Year Constructed

Road Diagram

* MP = Milepost Signage

SCALE: (In Miles) 2" = 1 mile

Divided Highway	Shoulder: Width and Type
	Pavement: Width and Type
	Shoulder: Width and Type
	Median: Width and Type
	Median Barriers:
	Shoulder: Width and Type
Undivided	Pavement: Width and Type
	Shoulder: Width and Type
	Shoulder: Width and Type

Number of Traffic Lanes

Auxiliary Lanes and Parking Lanes: No. of Lanes and Width (Left Side)

(Right Side)

Frontage Road: No. of Lanes, and Width (Right and Left)

Sidewalk: Width and Type (Right and Left)

Curb and/or Gutter: Type (Right and Left)

Protective Devices: Type, Location and Number

Illumination: Type, Location and Number

Curves: Degree of Curvature (Right and Left)

Superelevation (Range)

Grades: % Grade, Positive or Negative

Vertical Curve: Crest or Sag, Curve Limits

Area and Development:

Terrain: 1-Flat, 2-Rolling, 3-Mountainous

Speed: 1-Design, 2-Posted

Intersection Control Devices: Type, Location and Cycle Timing

Traffic Stations (Current Year)

HPMS Sections - AADT 2010

HPMS Sections - AADT 2009

HPMS Sections - AADT 2008





DOD Sections

Census Tracts

Functional Classification

National Highway System (NHS)

Previous Projects: Project No., Date and Limits

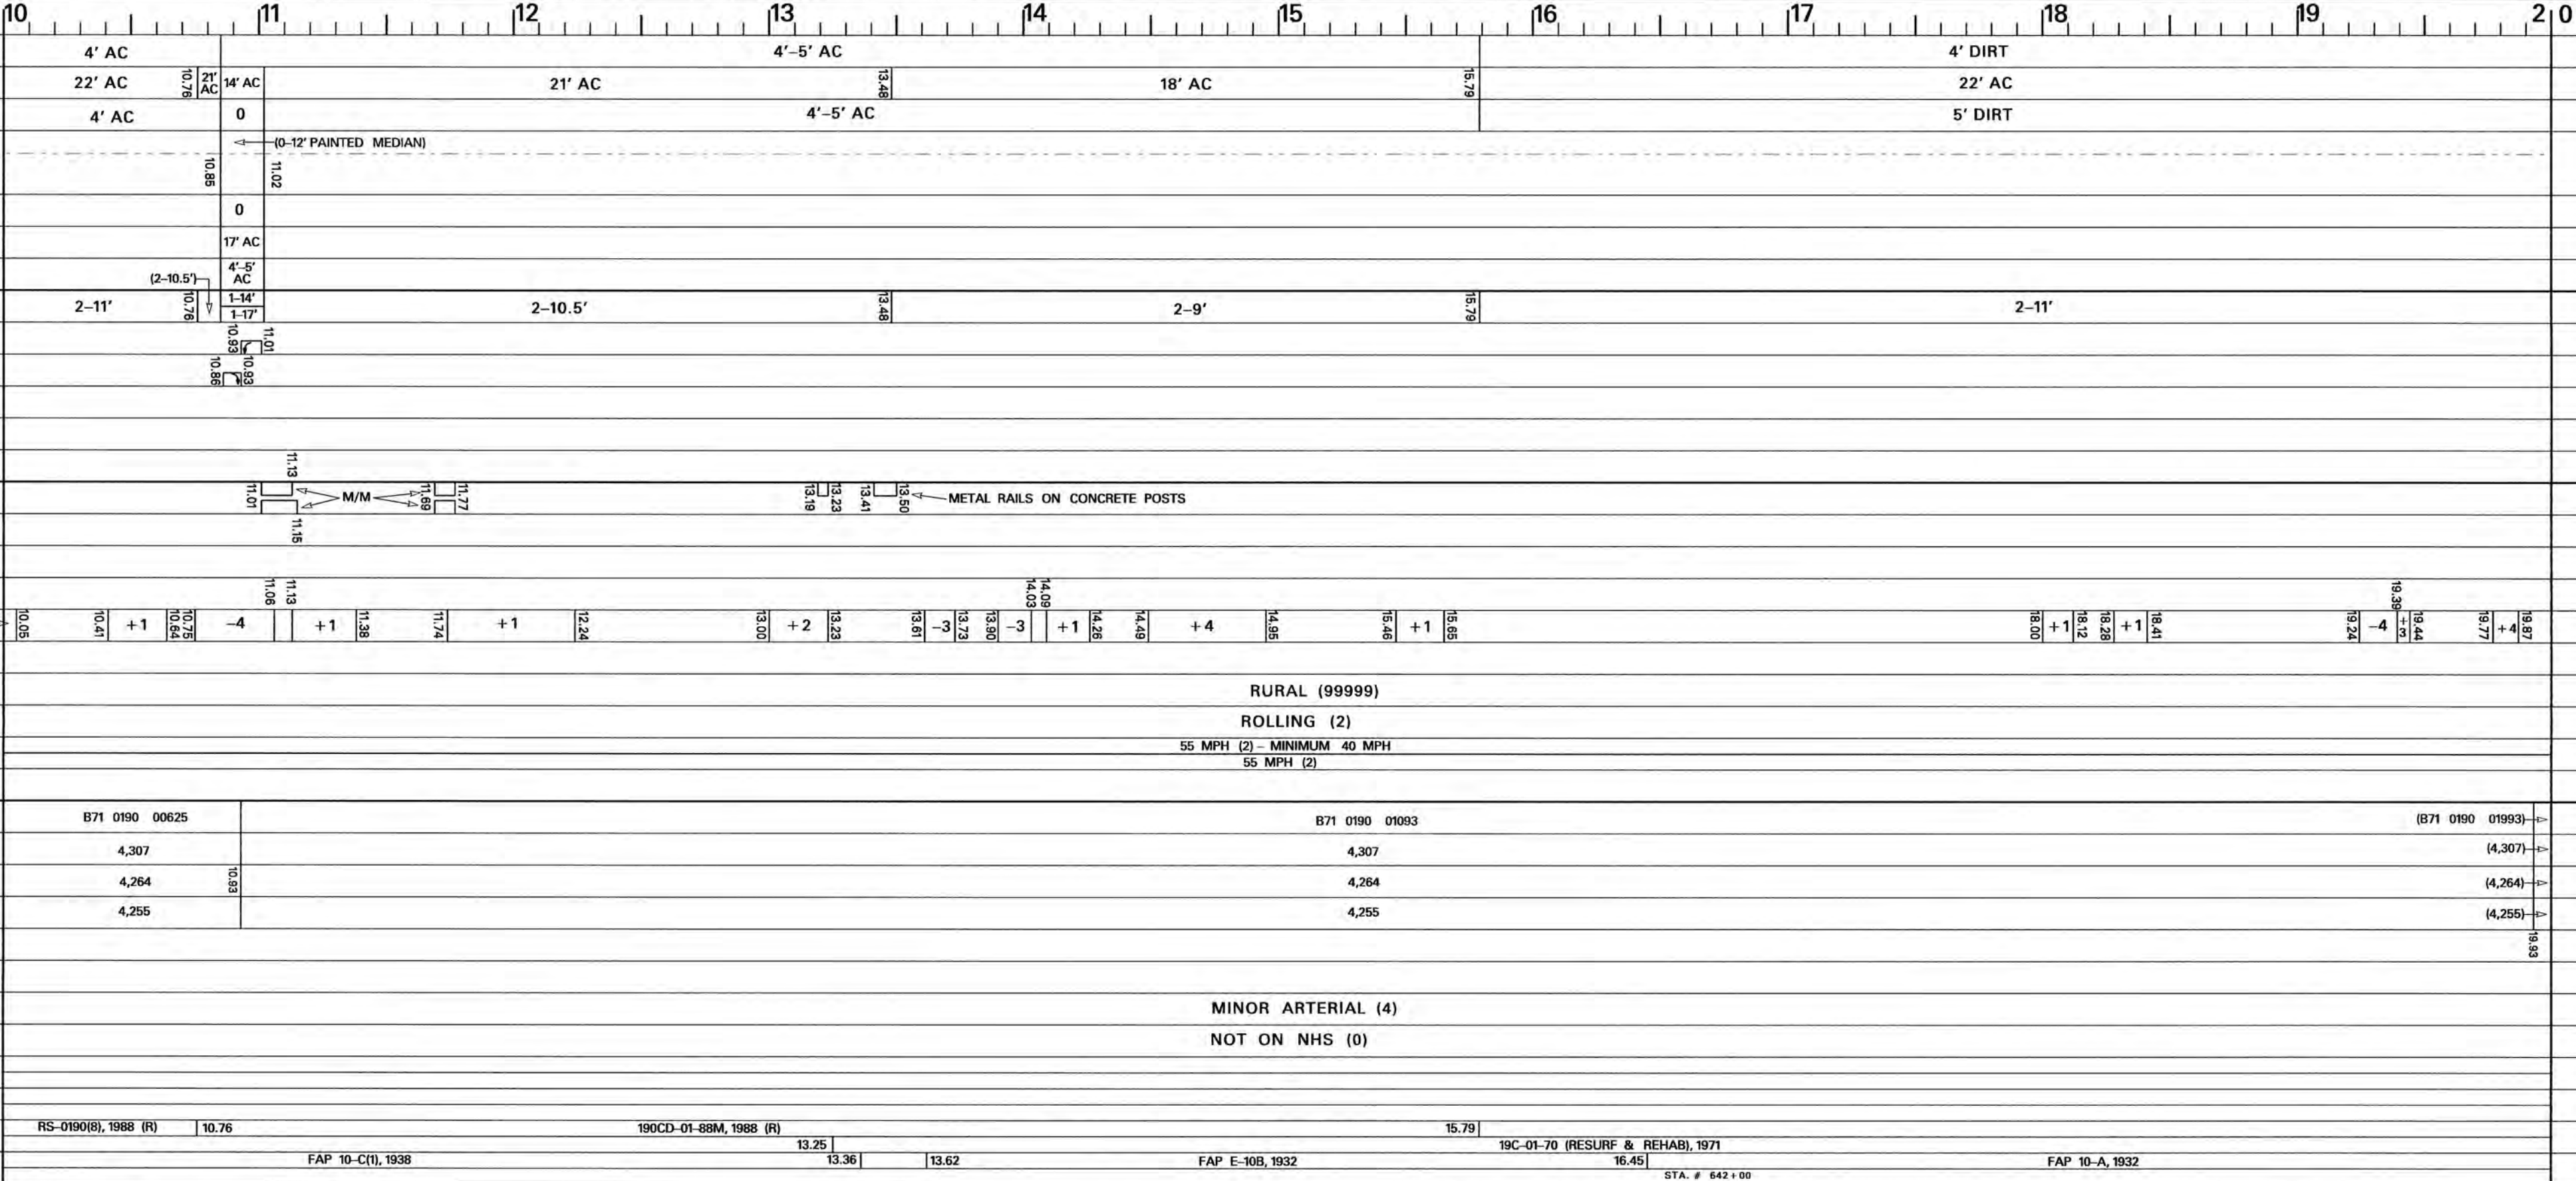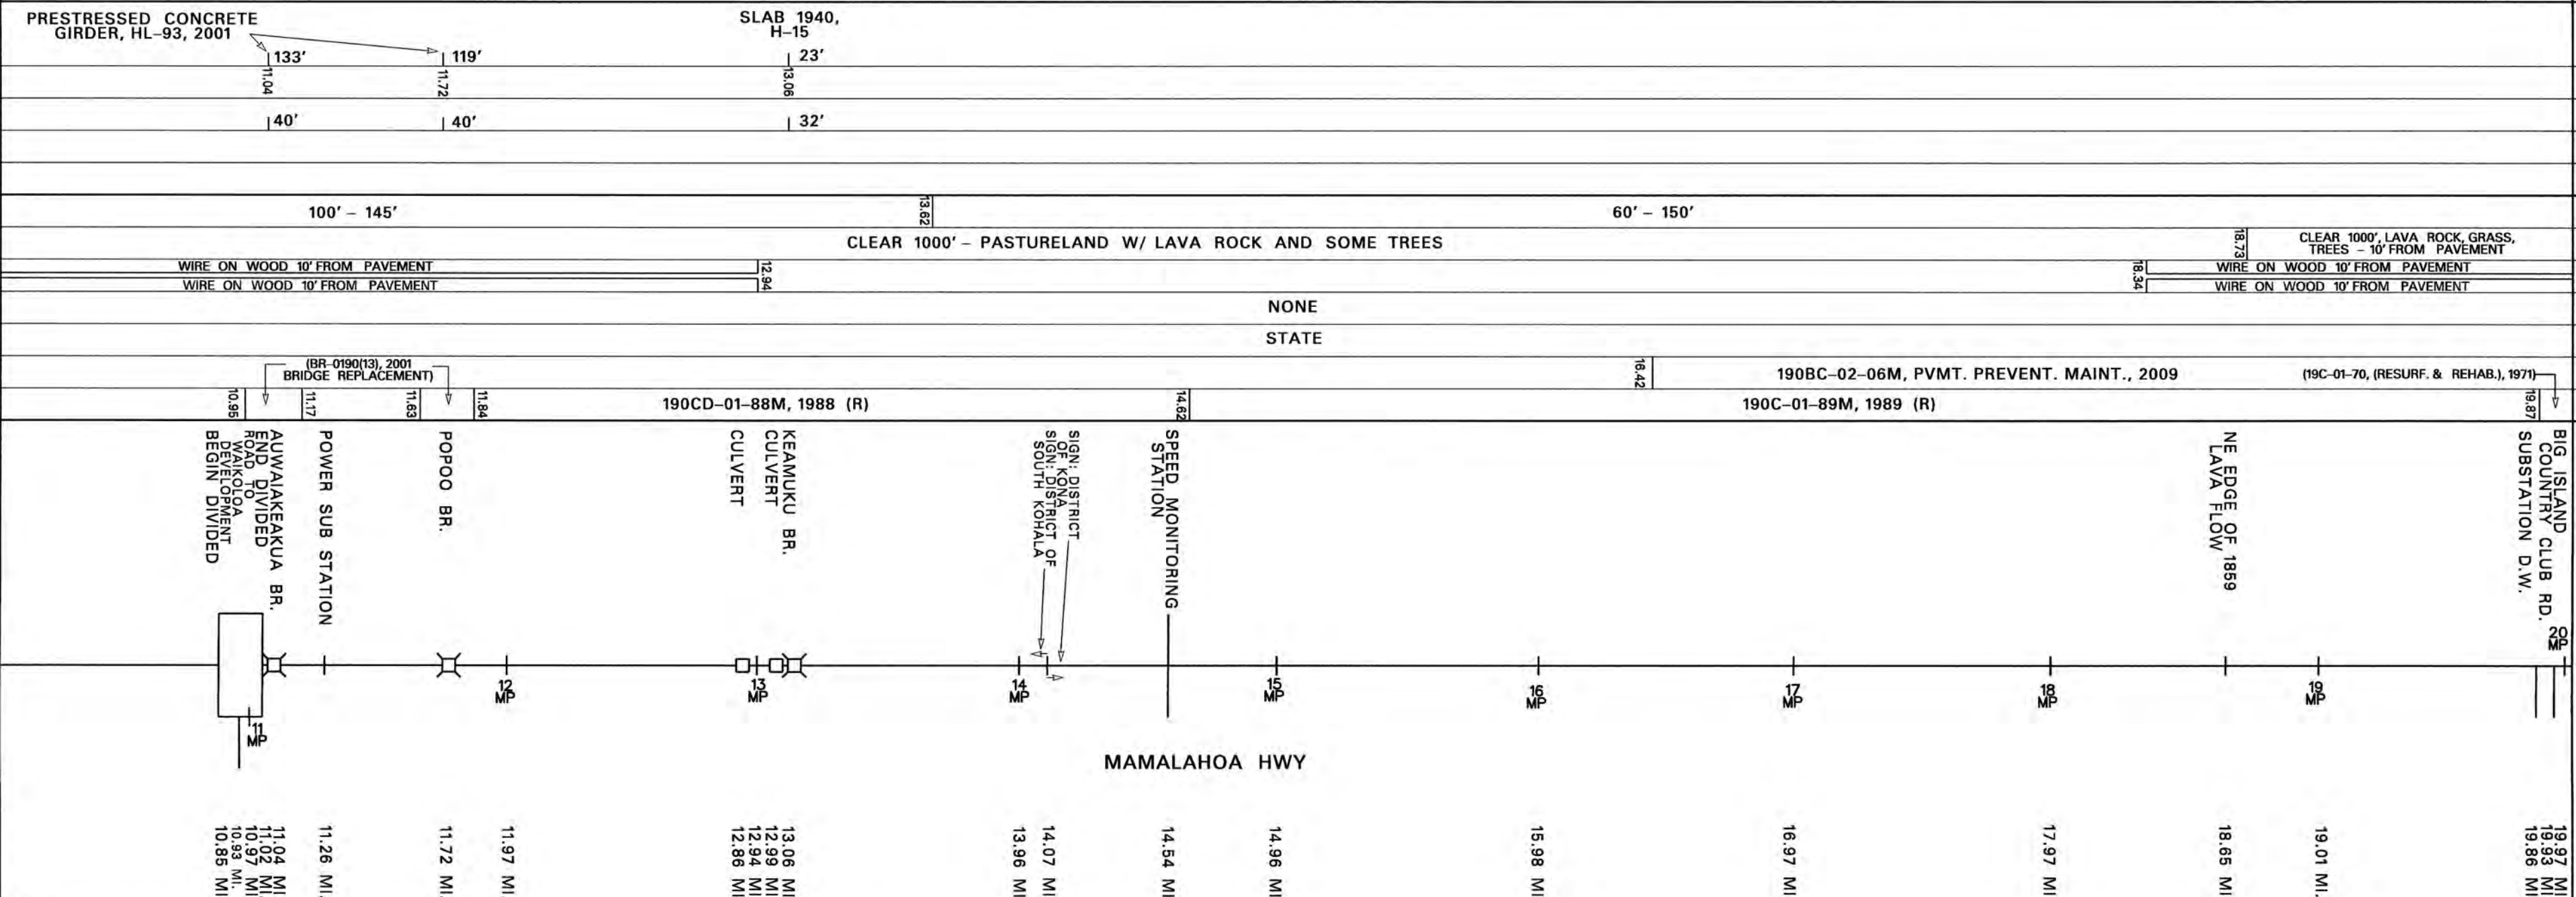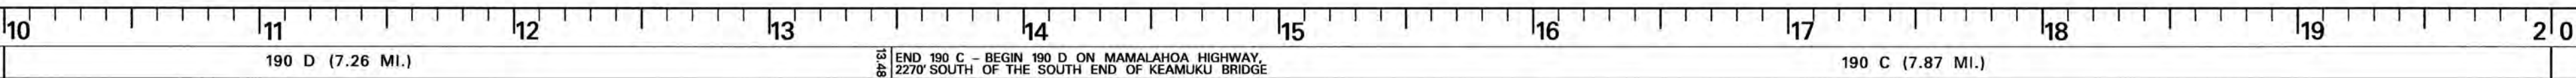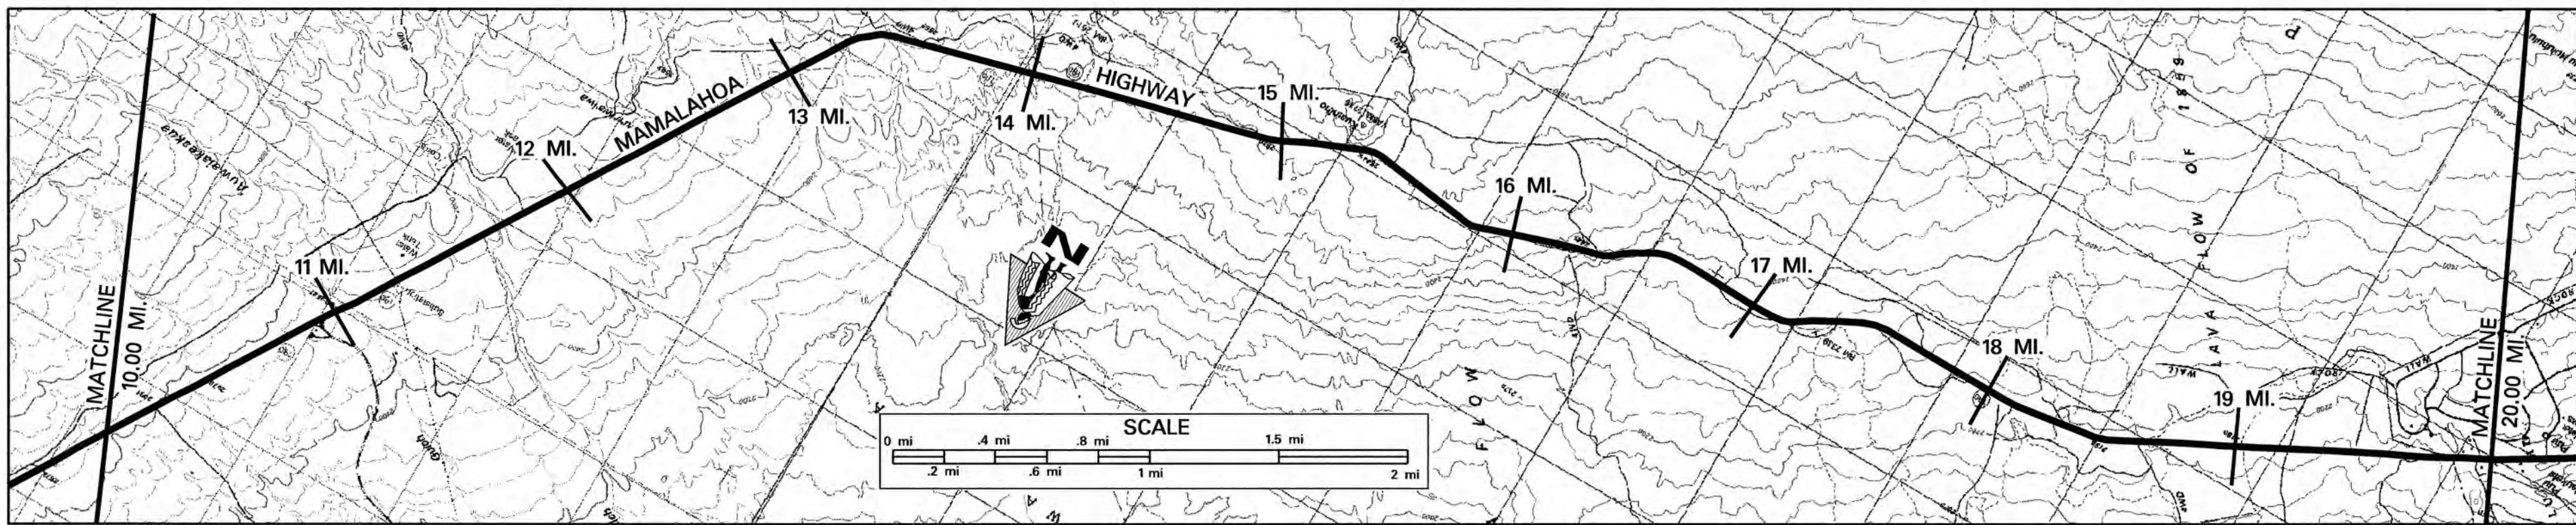

SCALE: (In Miles) 2" = 1 mile

Total Route Length:	<u>38.99</u>	miles
a. Survey Length:	<u>38.99</u>	miles
b. Proposed Length:	<u>0.00</u>	miles
c. Other Length: *	<u>0.00</u>	miles

[illegible]

Structure Over Road	Structure Carrying Road	Bridges (Over 20'): Length, Type, Capacity and Year Constructed
		Vertical Clearance
		Horizontal Clearance
		Vertical Clearance
		Horizontal Clearance

Project No. Type of Construction and Year Constructed



* MP=Milepost Signage

Divided Highway	Undivided	Shoulder: Width and Type
		Pavement: Width and Type
		Shoulder: Width and Type
		Median: Width and Type
		Median Barriers:
		Shoulder: Width and Type
		Pavement: Width and Type
		Shoulder: Width and Type

Intersection Control Devices: Type, Location and Cycle Timing

Previous Projects: Project No., Date and Limits

SCALE: (In Miles) 2" = 1 mile

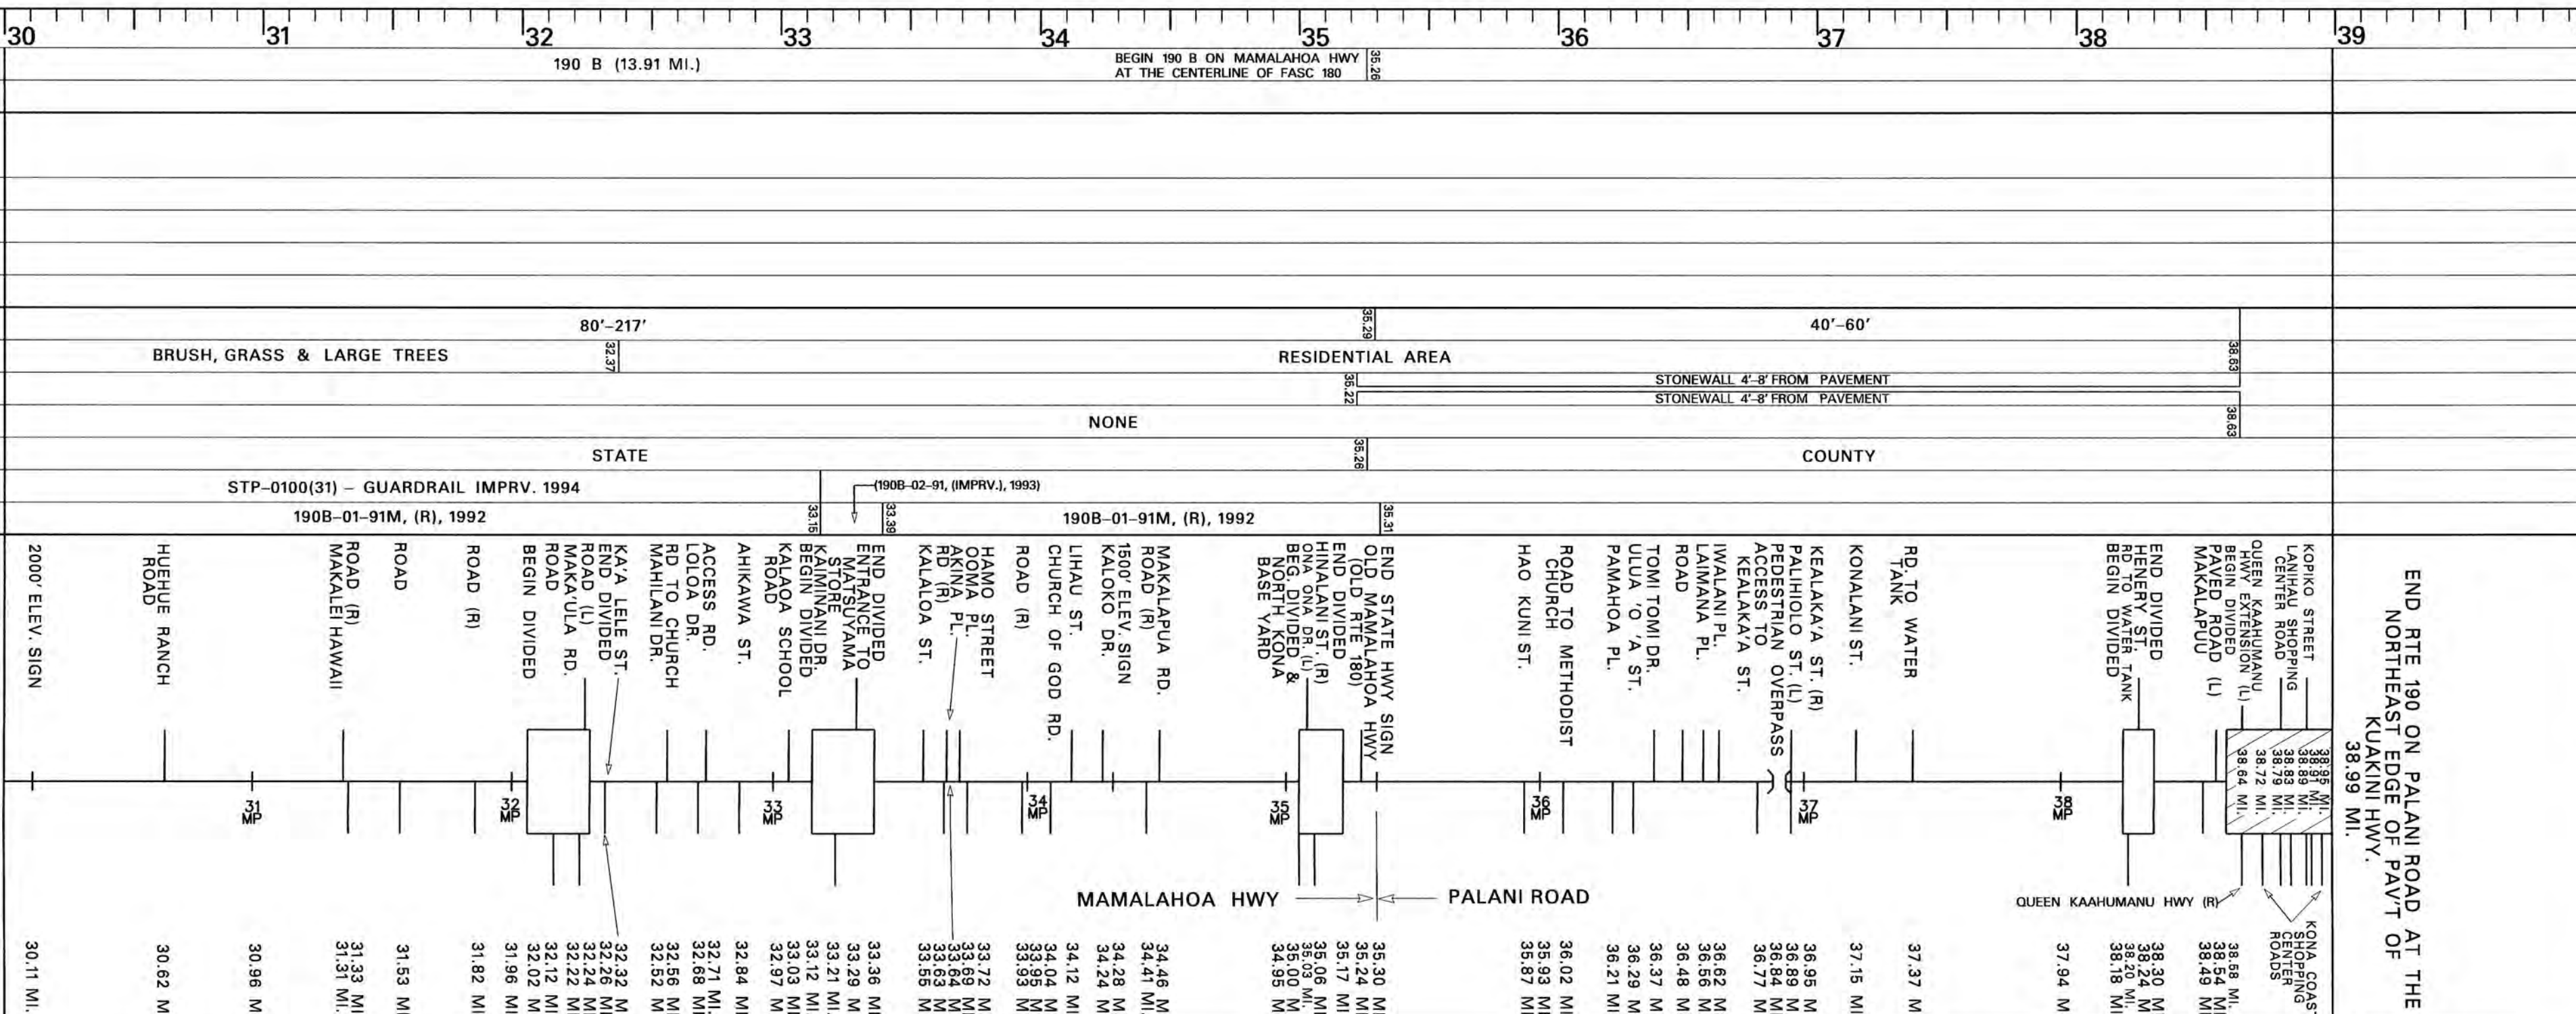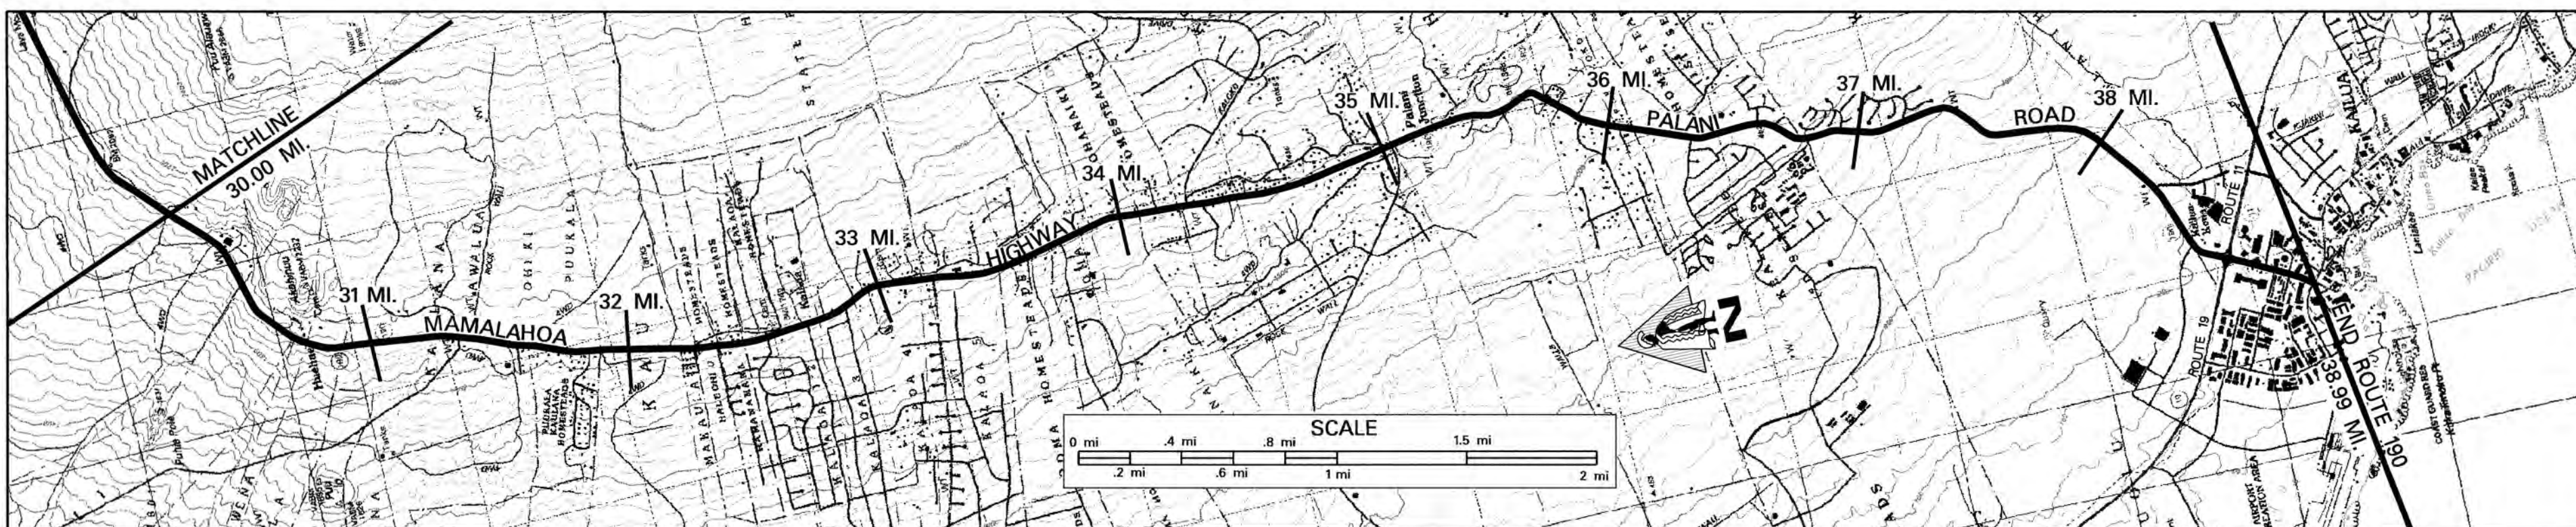

CONTINUED FROM SHEET #3

[illegible]

SCALE: (In Miles) 2" = 1 mile



ROAD INVENTORY
HAWAII RTE 197
KEALAKEHE PARKWAY

STATE OF HAWAII
DEPARTMENT OF TRANSPORTATION
HIGHWAYS DIVISION

PREPARED BY THE
HIGHWAYS PLANNING BRANCH
IN COOPERATION WITH THE
U.S. DEPARTMENT OF TRANSPORTATION
FEDERAL HIGHWAY ADMINISTRATION

Total Designated Route Length:	3.10	MILES (a + b)
a. Existing Length:	1.18	MILES
b. Proposed Length:	1.92	MILES
Total Travel Way Length:	1.18	MILES (a + b, less c)
a. Existing Length:	1.18	MILES
b. Temporary Length:	0.00	MILES
c. Length used as T.W. for another Route:	0.00	MILES (-)

NEEDS STUDY ROUTE NO. _____ FUNCTIONAL CLASSIFICATION _____

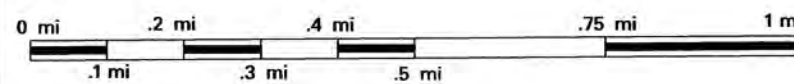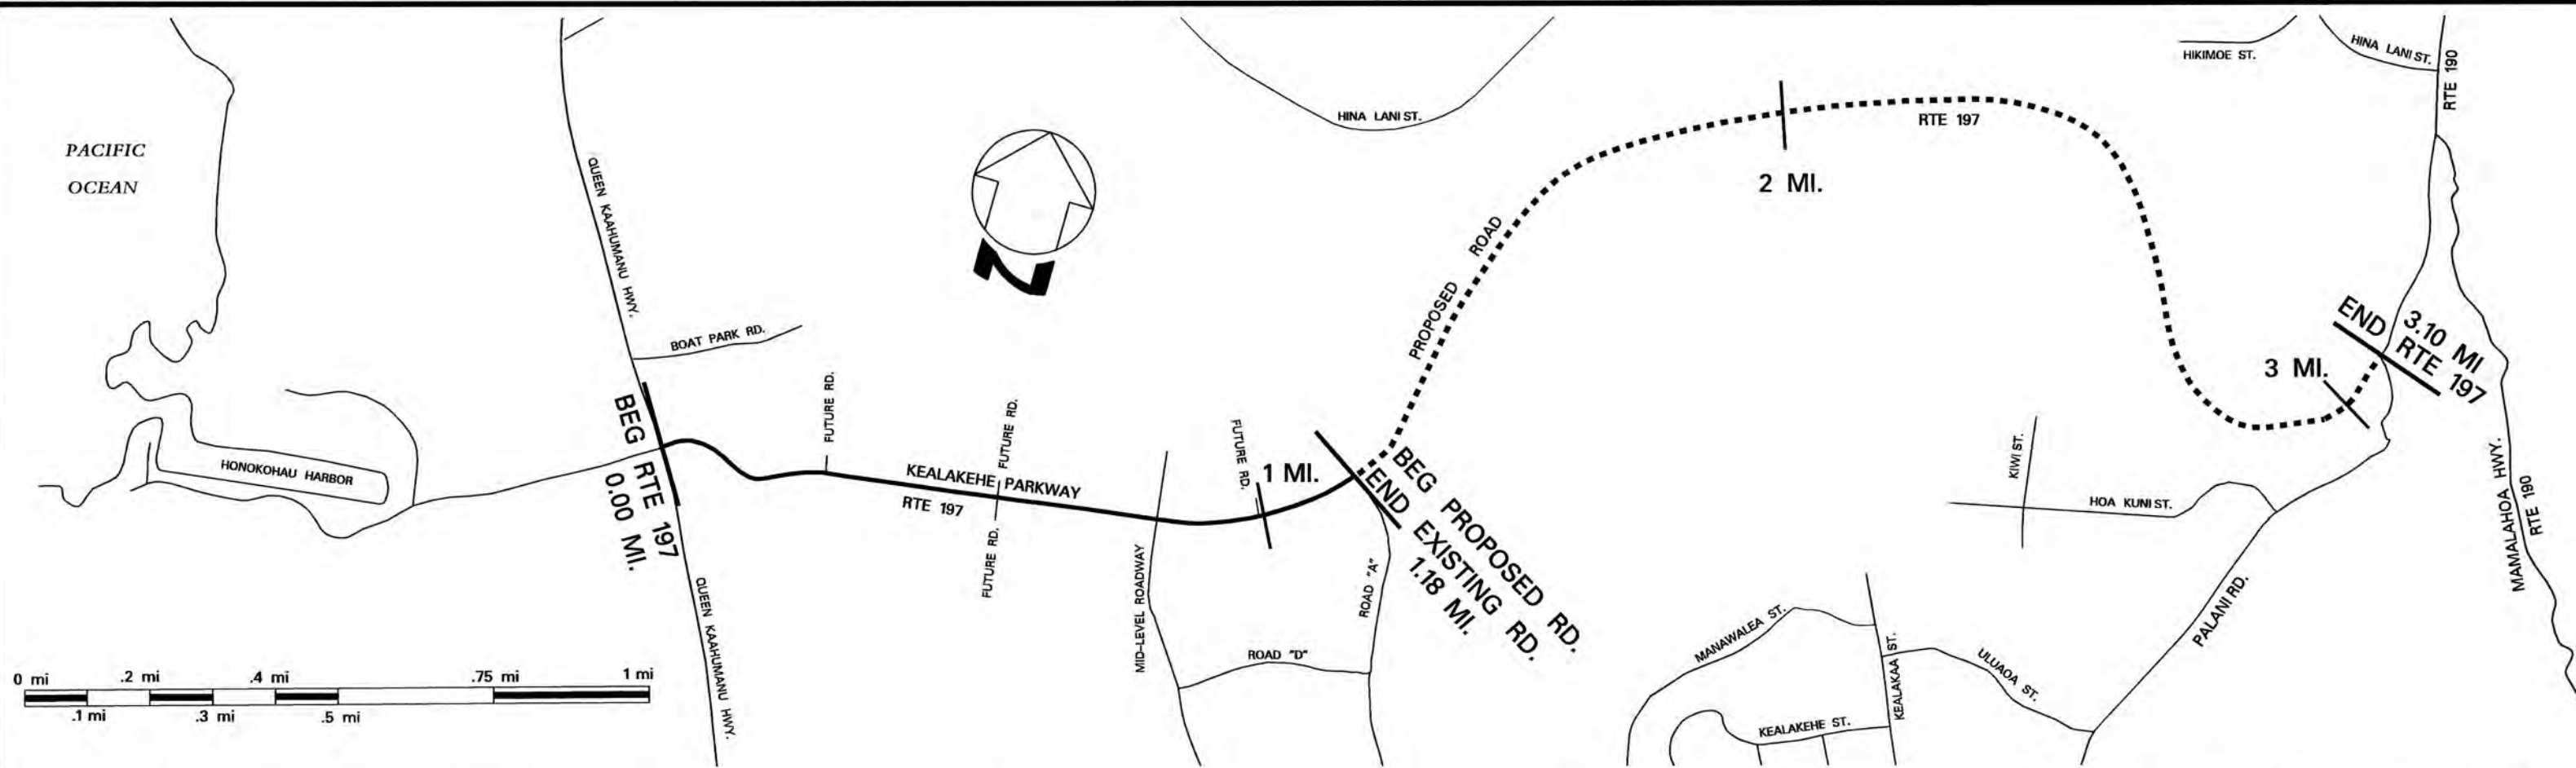

SCALE: (In Miles) 4" = 1 mile


Maintenance Control Sections : Length and Description

Structure Carrying Road	Bridges (Over 20'): Length, Type, Capacity and Year Constructed
	Vertical Clearance
	Horizontal Clearance
	Vertical Clearance
Structure Over Road	Horizontal Clearance

Right of Way Width (min.-max.) if varies
Available Right of Way Width (Needs Study)
Right of Way Fence: Type - Right and Left
Control of Access: 1-None, 2-Partial, 3-Full
Jurisdiction, Transfer Phase No. and Date (C to S or S to C)
Project No. and Type of Construction
Year Project Constructed

STATE

Road Diagram
* MP = Milepost Signage

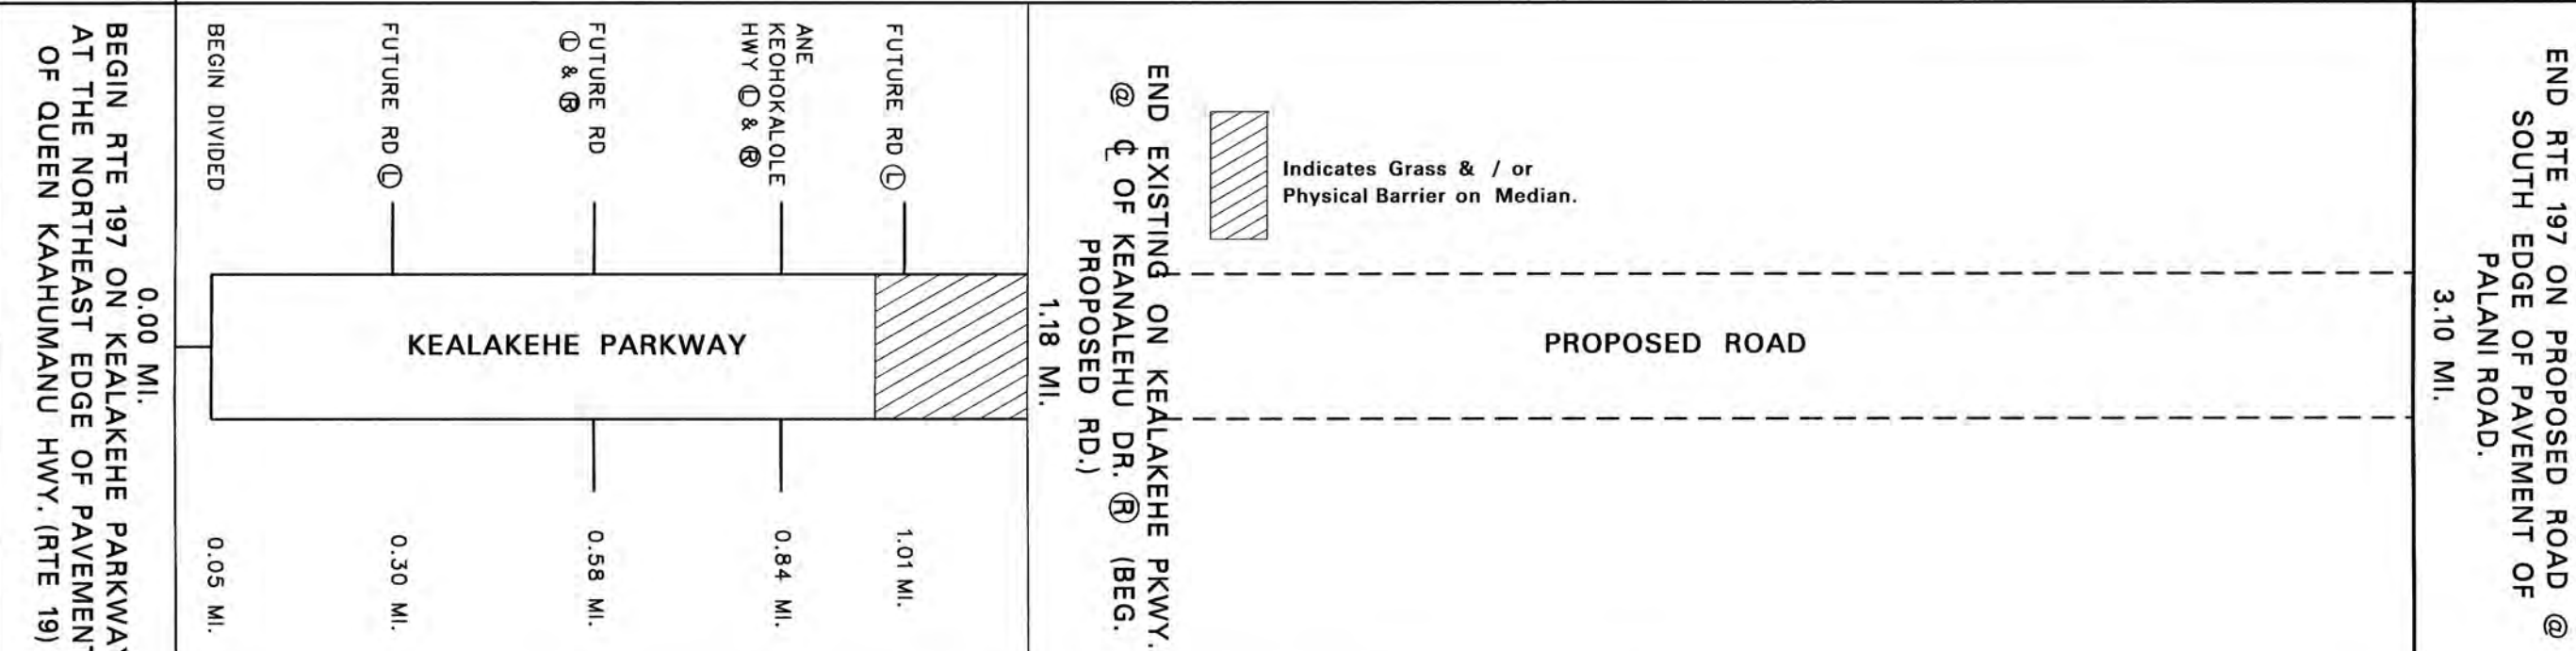

SCALE: (In Miles) 4" = 1 mile

Divided Highway	Undivided	Shoulder: Width and Type
		Pavement: Width and Type
		Shoulder: Width and Type
	Divided	Median: Width and Type
		Shoulder: Width and Type
		Pavement: Width and Type
		Shoulder: Width and Type

Number of Traffic Lanes
Auxiliary Lanes and Parking Lanes: No. of Lanes and Width (Left Side)
(Right Side)

Frontage Road: No. of Lanes, and Width (Right and Left)

Sidewalk: Width and Type (Right and Left)

Curb and/or Gutter: Type (Right and Left)

Protective Devices: Type, Location and Number

Illumination: Type, Location and Number

Curves: Degree of Curvature (Right and Left)

Superelevation (Range)

Grades: % Grade, Positive or Negative

Vertical Curve: Crest or Sag, Curve Limits

Area and Development:

Terrain: 1-Flat, 2-Rolling, 3-Mountainous

Speed: 1-Design, 2-Posted

Intersection Control Devices: Type, Location and Cycle Timing

Traffic Stations (Current Year)

HPMS Sections - AADT 2010

HPMS Sections - AADT 2009

HPMS Sections - AADT 2008


DOD Sections

Census Tracts

Functional Classification

National Highway System (NHS)

Previous Projects: Project No., Date and Limits

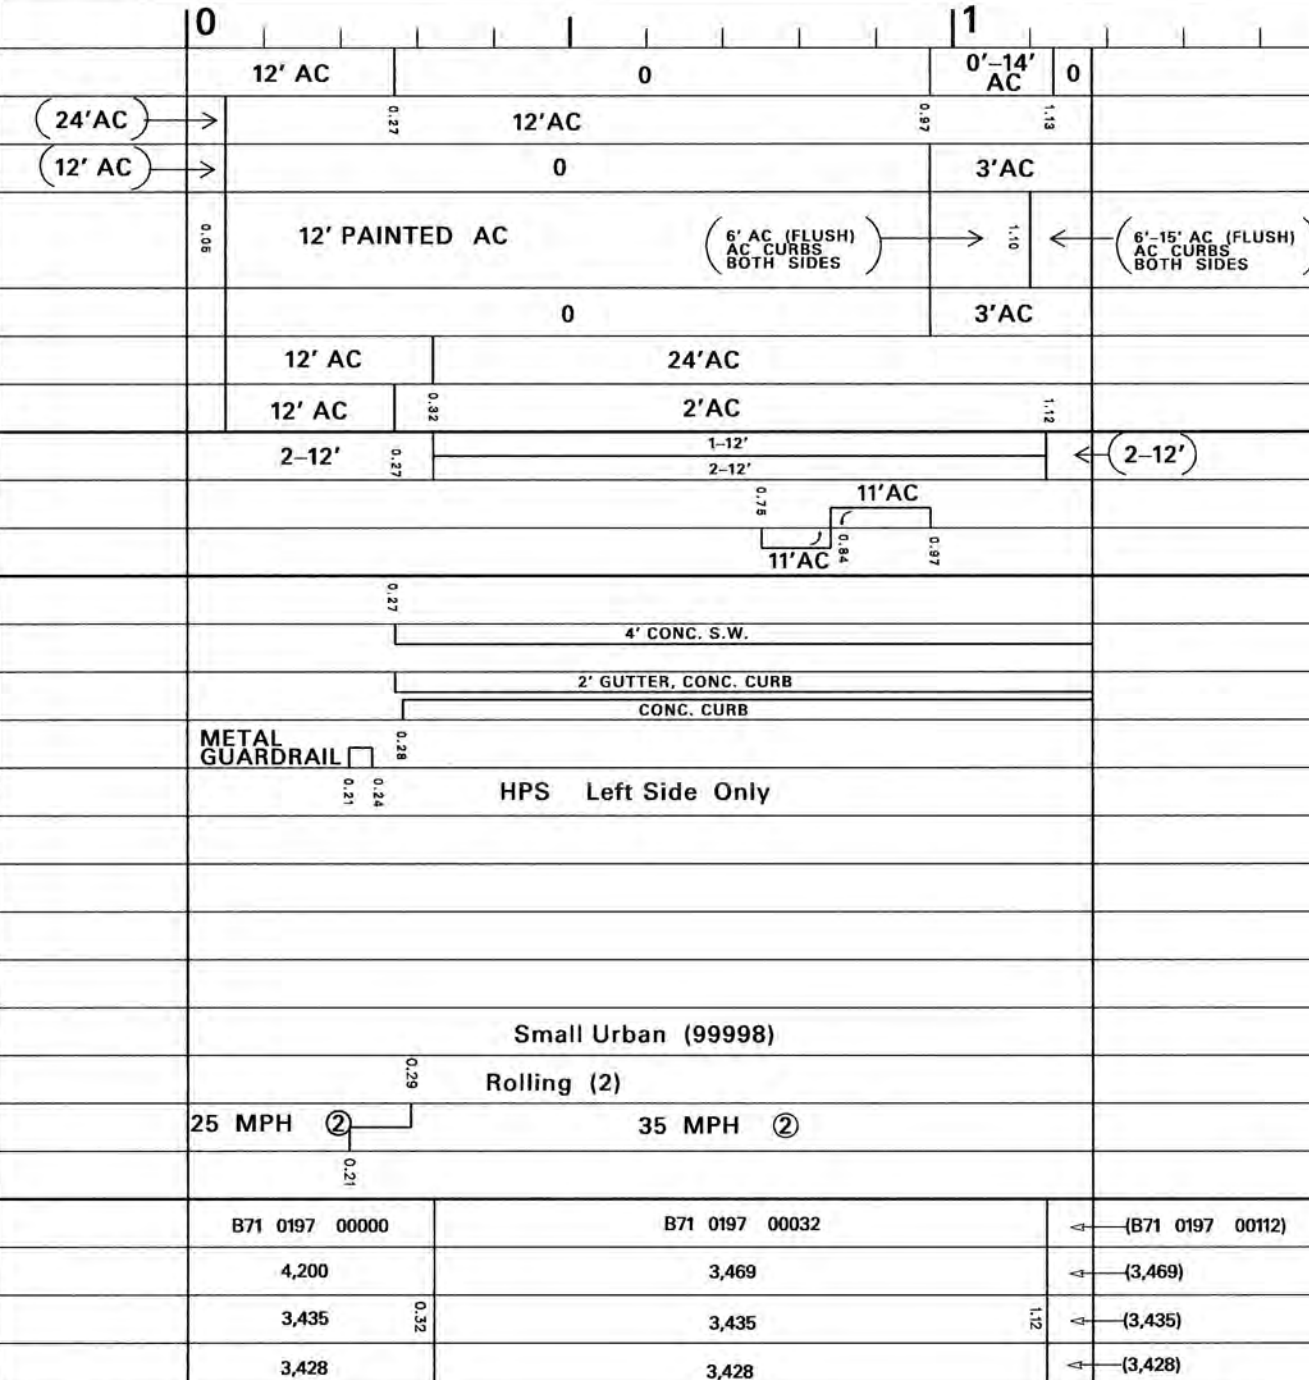


SCALE: (In Miles) 4" = 1 mile

ROAD INVENTORY
HAWAII RTE 200
SADDLE ROAD

STATE OF HAWAII
DEPARTMENT OF TRANSPORTATION
HIGHWAYS DIVISION

PREPARED BY THE
HIGHWAYS PLANNING BRANCH
IN COOPERATION WITH THE
U.S. DEPARTMENT OF TRANSPORTATION
FEDERAL HIGHWAY ADMINISTRATION

Total Route Length: 44.92 miles
a. Survey Length: 44.92 miles
b. Proposed Length: 0.00 miles
c. Other Length: * 0.00 miles

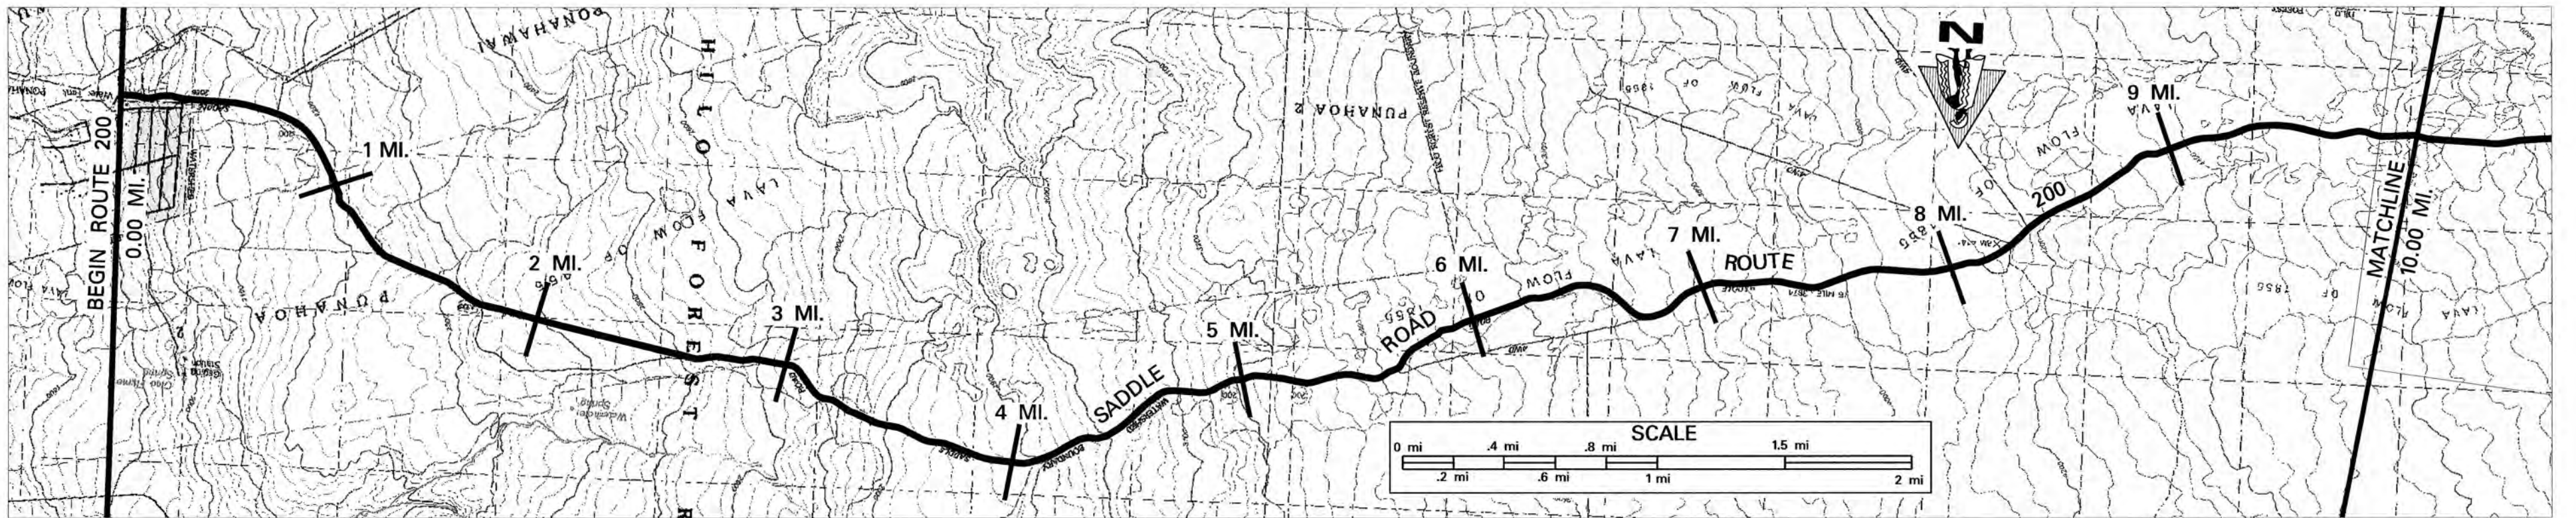

SCALE: (In Miles) 2" = 1 mile

Maintenance Control Sections : Length and Description

Structure Carrying Road	Bridges (Over 20'): Length, Type, Capacity and Year Constructed
	Vertical Clearance
	Horizontal Clearance
	Vertical Clearance
Structure Over Road	Horizontal Clearance

Right of Way Width (min.-max.) if varies

VARIES 50'-150'

Available Right of Way Width (Needs Study)

BUSHES, GRASS & TREES

Right of Way Fence: Type - Right and Left

NONE

Control of Access: 1-None, 2-Partial, 3-Full

NONE

Jurisdiction, Transfer Phase No. and Date (C to S or S to C)

COUNTY

Project No., Type of Construction, and Year Constructed

Project No., Type of Construction, and Year Constructed

RS-0200(4), COUNTY PROJECT, 1987 (R)

RS-0200(3), COUNTY PROJECT, 1987 (R)

Road Diagram

* MP = Milepost Signage

0.00 MI.
BEGIN RTE 200 ON SADDLE ROAD AT
THE HILLO URBAN BOUNDARY (FOREST
RESERVE SIGN) APPROX 0.17 MI. (1987)
SOUTHEAST OF TRIG STATION

TRIG STATION
ON NAWALE ST.

3.12
HILLO FOREST
RESERVE SIGN

HILLO FOREST
RESERVE SIGN

SADDLE ROAD

0.17 MI.
0.18 MI.

0.9

0.9

1.1

2.2

3.3

4.4

5.5

6.6

7.7

0.17 MI.
0.18 MI.

1.16 MI.

2.24 MI.

3.11 MI.
3.08 MI.

4.10 MI.

5.14 MI.

6.10 MI.

7.09 MI.

8.13 MI.
8.06 MI.

9.18 MI.

SCALE: (In Miles) 2" = 1 mile

Divided Highway	Undivided	Shoulder: Width and Type
		Pavement: Width and Type
		Shoulder: Width and Type
	Divided	Median: Width and Type
		Median Barriers:
		Shoulder: Width and Type
	Divided	Pavement: Width and Type
		Shoulder: Width and Type

Number of Traffic Lanes

2-10'

2-11'

Auxiliary Lanes and Parking Lanes: No. of Lanes and Width (Left Side)

(Right Side)

Frontage Road: No. of Lanes, and Width (Right and Left)

Sidewalk: Width and Type (Right and Left)

Curb and/or Gutter: Type (Right and Left)

Protective Devices: Type, Location and Number

Illumination: Type, Location and Number

Curves: Degree of Curvature (Right and Left)

Superelevation (Range)

Grades: % Grade, Positive or Negative

Vertical Curve: Crest or Sag, Curve Limits

Area and Development:

Terrain: 1-Flat, 2-Rolling, 3-Mountainous

Speed: 1-Design, 2-Posted

(NOT POSTED)

RURAL (99999)

ROLLING (2)

35 MPH (2)

Intersection Control Devices: Type, Location and Cycle Timing

Traffic Stations (Current Year)

B71 0200 00000

B71 0200 00113

HPMS Sections - AADT 2010

1,700

1,019

HPMS Sections - AADT 2009

1,500

1,009

HPMS Sections - AADT 2008

1,007

1,007

DOD Sections

Census Tracts

Functional Classification

MINOR ARTERIAL (4)

National Highway System (NHS)

NOT ON NHS (0)

Previous Projects: Project No., Date and Limits

SCALE: (In Miles) 2" = 1 mile

CONTINUED ON SHEET #2

Date
Released
NOV. 05, D.B.

Revised
7/06 D.B.
9/07 D.B.
9/10 D.B.
2/11 D.B.
2/12 D.B.

ROAD INVENTORY
HAWAII RTE 200
SADDLE ROAD

STATE OF HAWAII
DEPARTMENT OF TRANSPORTATION
HIGHWAYS DIVISION

PREPARED BY THE
HIGHWAYS PLANNING BRANCH
IN COOPERATION WITH THE
U.S. DEPARTMENT OF TRANSPORTATION
FEDERAL HIGHWAY ADMINISTRATION

Total Route Length: 44.92 miles
a. Survey Length: 44.92 miles
b. Proposed Length: 0.00 miles
c. Other Length: * 0.00 miles

SCALE: (In Miles) 2" = 1 mile

Maintenance Control Sections : Length and Description

Structure Carrying Road
Bridges (Over 20'): Length, Type, Capacity and Year Constructed
Vertical Clearance
Horizontal Clearance
Vertical Clearance
Horizontal Clearance

Right of Way Width (min.-max.) if varies

Available Right of Way Width (Needs Study)

Right of Way Fence: Type - Right and Left

Control of Access: 1-None, 2-Partial, 3-Full

Jurisdiction, Transfer Phase No. and Date (C to S or S to C)

Project No., Type of Construction, and Year Constructed

Project No., Type of Construction, and Year Constructed

Road Diagram

* MP = Milepost Signage

SCALE: (In Miles) 2" = 1 mile

Divided Highway
Shoulder: Width and Type (--- = 4' FIREBREAK FENCE)
Pavement: Width and Type
Shoulder: Width and Type (--- = 4' FIREBREAK FENCE)
Median: Width and Type
Median Barriers:
Shoulder: Width and Type
Pavement: Width and Type
Shoulder: Width and Type (--- = 4' FIREBREAK FENCE)

Number of Traffic Lanes

Auxiliary Lanes and Parking Lanes: No. of Lanes and Width (Left Side)

(Right Side)

Frontage Road: No. of Lanes, and Width (Right and Left)

Sidewalk: Width and Type (Right and Left)

Curb and/or Gutter: Type (Right and Left)

Protective Devices: Type, Location and Number

Illumination: Type, Location and Number

Curves: Degree of Curvature (Right and Left)

Superelevation (Range)

Grades: % Grade, Positive or Negative

Vertical Curve: Crest or Sag, Curve Limits

Area and Development:

Terrain: 1-Flat, 2-Rolling, 3-Mountainous

Speed: 1-Design, 2-Posted

Intersection Control Devices: Type, Location and Cycle Timing

Traffic Stations (Current Year)

HPMS Sections - AADT 2010

HPMS Sections - AADT 2009

HPMS Sections - AADT 2008

DOD Sections


Census Tracts

Functional Classification


National Highway System (NHS)

Previous Projects: Project No., Date and Limits


SCALE: (In Miles) 2" = 1 mile

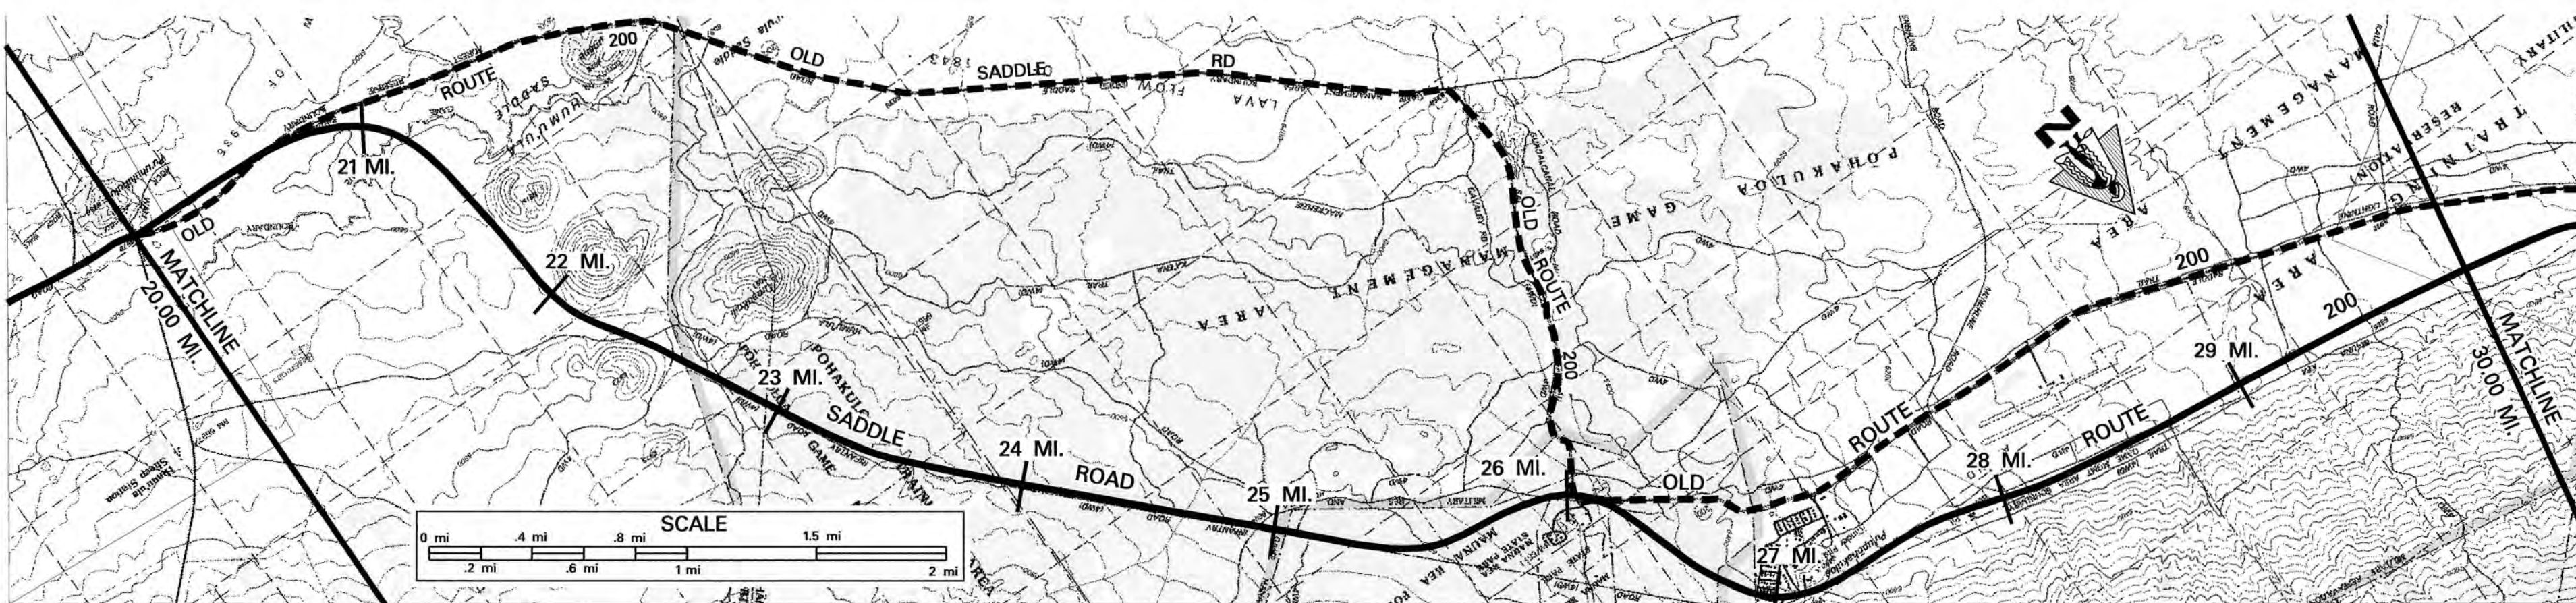


20 21 22 23 24 25 26 27 28 29 30

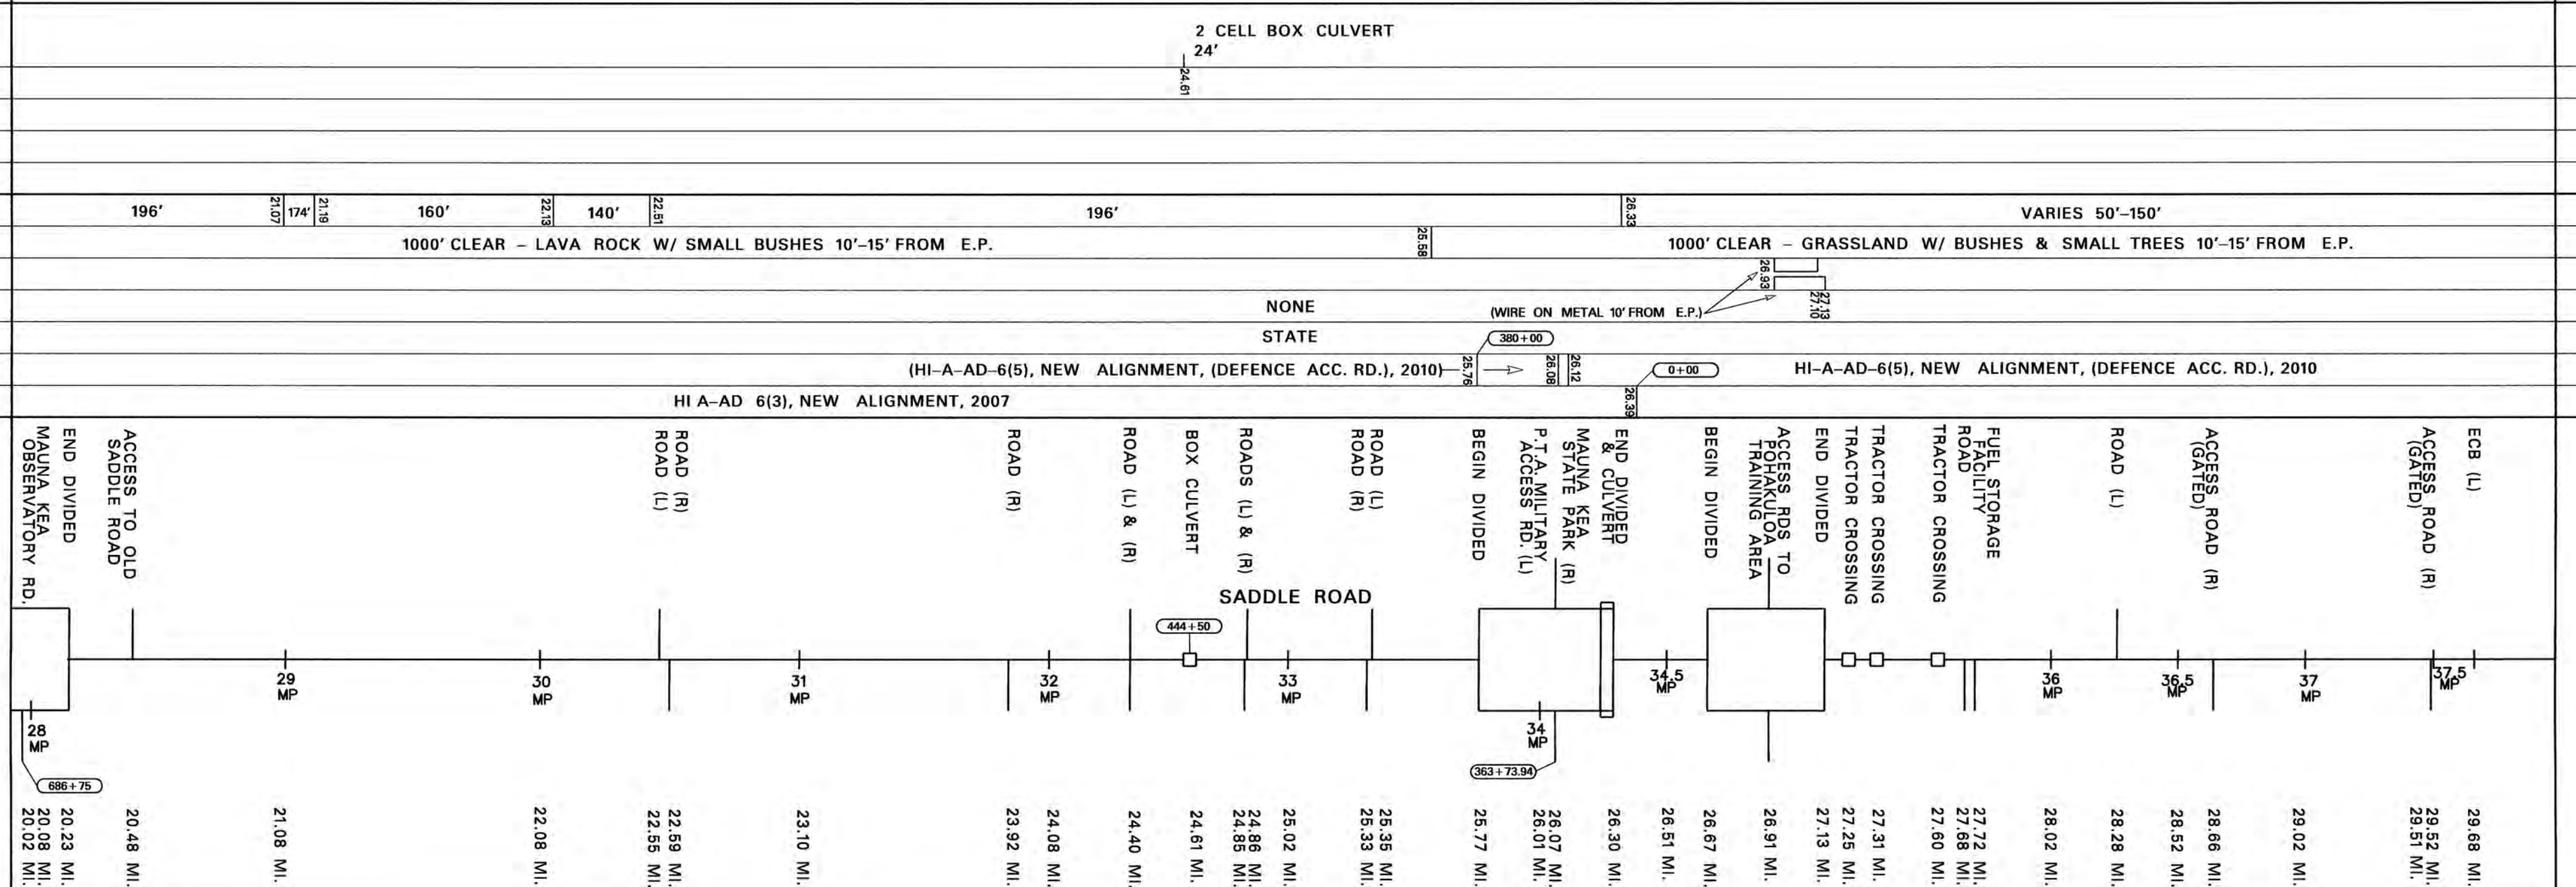


20 21 22 23 24 25 26 27 28 29 30

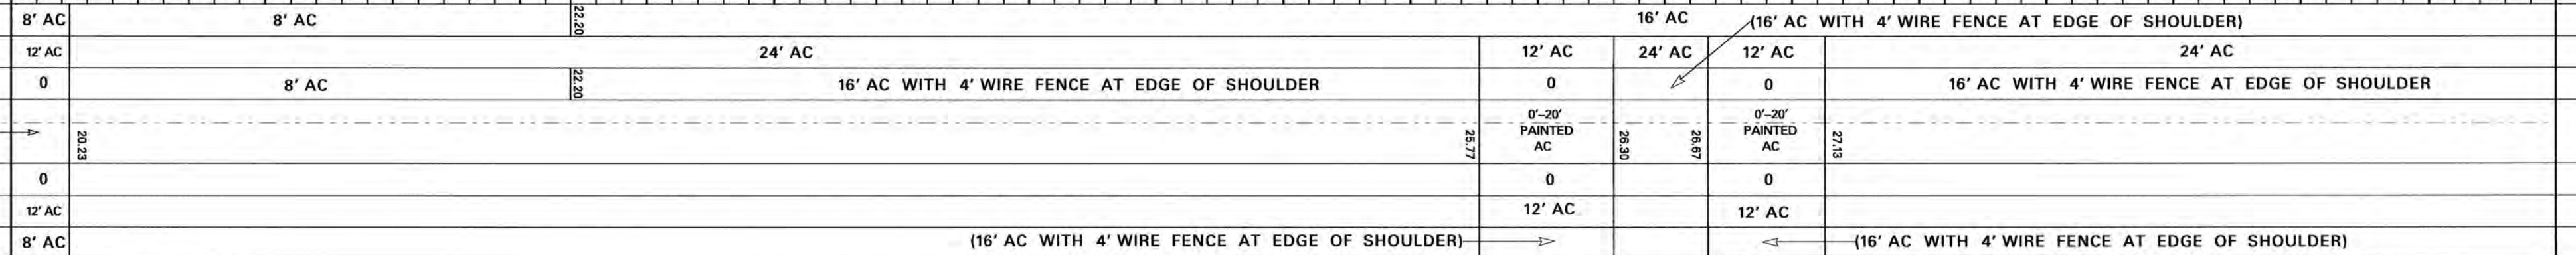


20 21 22 23 24 25 26 27 28 29 30

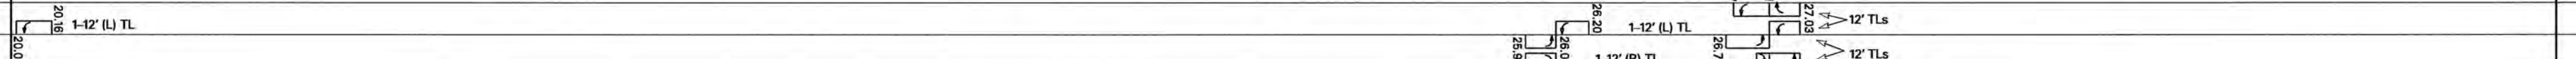

20 21 22 23 24 25 26 27 28 29 30

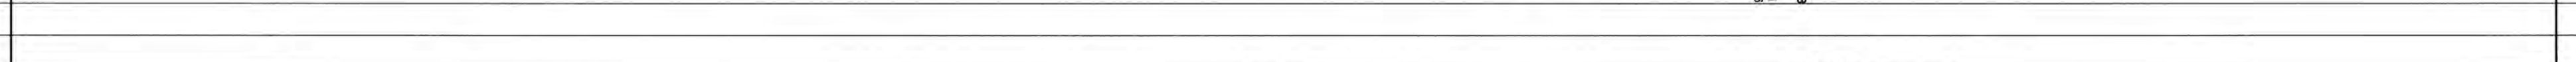

20 21 22 23 24 25 26 27 28 29 30

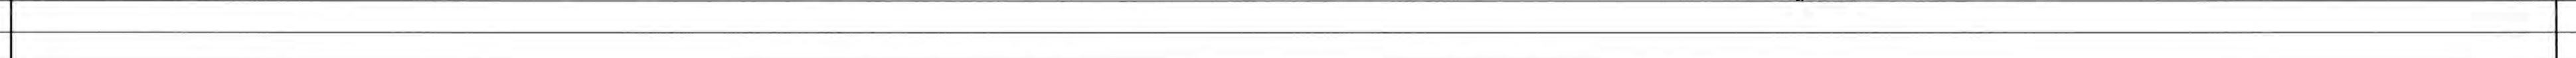


20 21 22 23 24 25 26 27 28 29 30



20 21 22 23 24 25 26 27 28 29 30



20 21 22 23 24 25 26 27 28 29 30

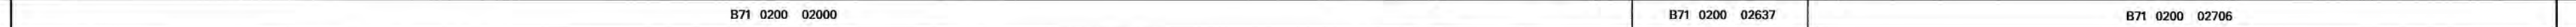

20 21 22 23 24 25 26 27 28 29 30



20 21 22 23 24 25 26 27 28 29 30



20 21 22 23 24 25 26 27 28 29 30




20 21 22 23 24 25 26 27 28 29 30



20 21 22 23 24 25 26 27 28 29 30



20 21 22 23 24 25 26 27 28 29 30

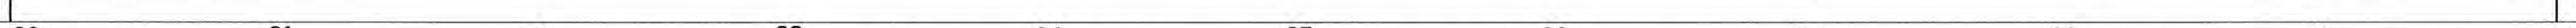

20 21 22 23 24 25 26 27 28 29 30




20 21 22 23 24 25 26 27 28 29 30

ROAD INVENTORY
HAWAII RTE 200
SADDLE ROAD

STATE OF HAWAII
DEPARTMENT OF TRANSPORTATION
HIGHWAYS DIVISION

PREPARED BY THE
HIGHWAYS PLANNING BRANCH
IN COOPERATION WITH THE
U.S. DEPARTMENT OF TRANSPORTATION
FEDERAL HIGHWAY ADMINISTRATION

Total Route Length: 44.92 miles
a. Survey Length: 44.92 miles
b. Proposed Length: 0.00 miles
c. Other Length: * 0.00 miles

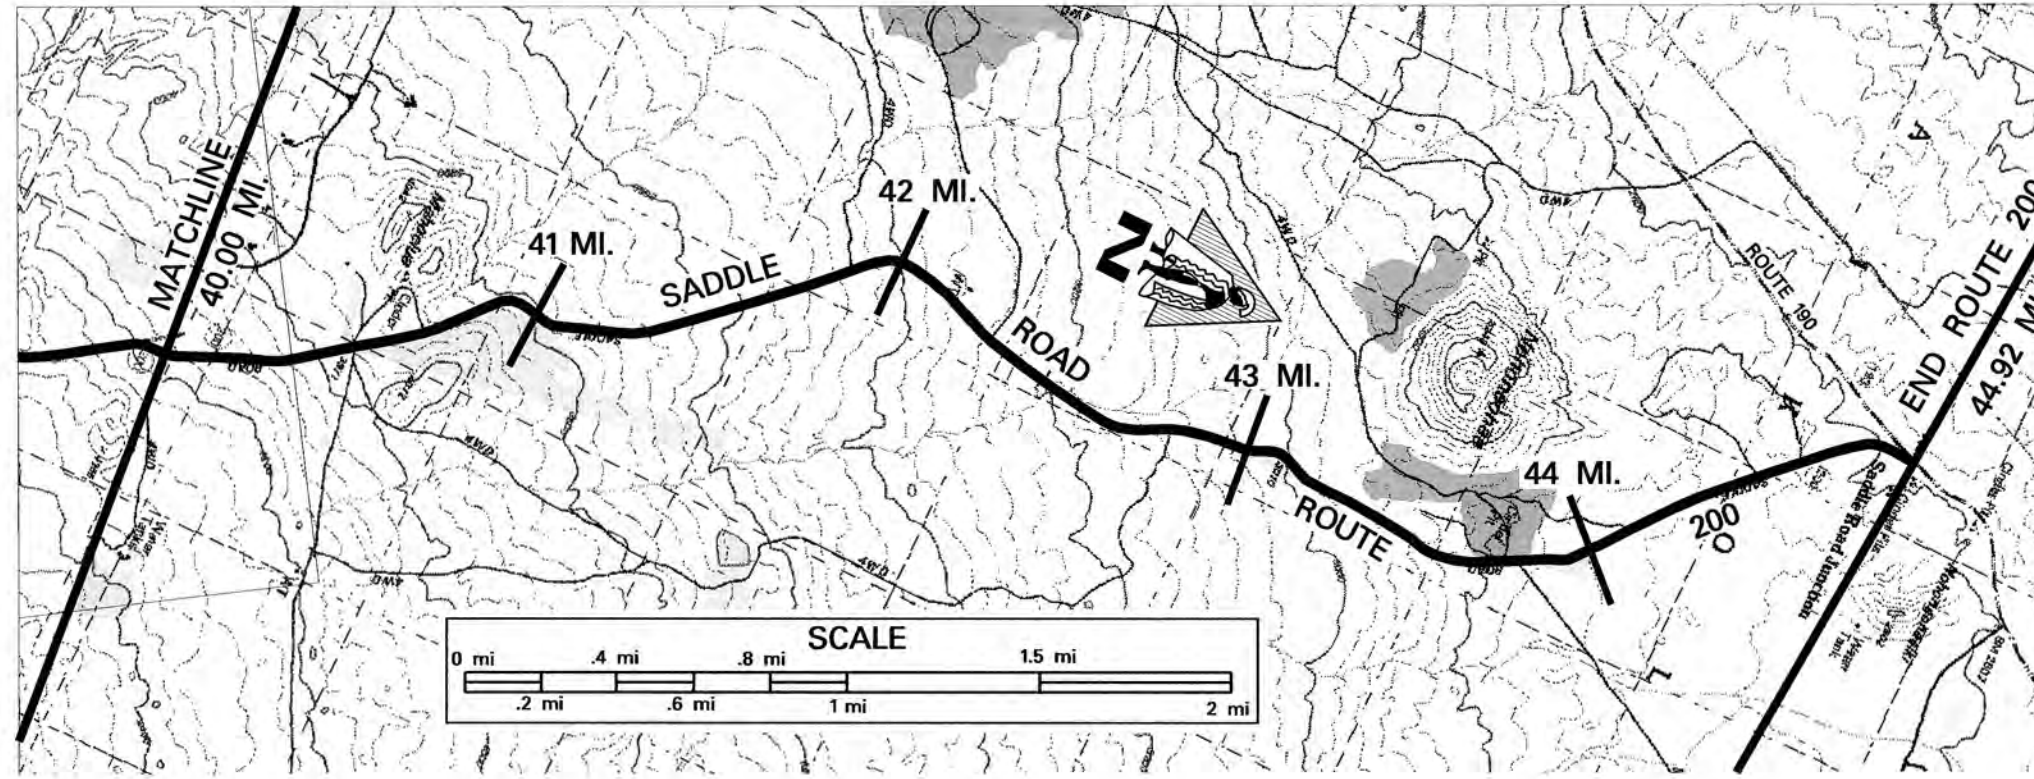

SCALE: (In Miles) 2" = 1 mile

Maintenance Control Sections : Length and Description

Structure Carrying Road	Bridges (Over 20'): Length, Type, Capacity and Year Constructed
	Vertical Clearance
	Horizontal Clearance
	Vertical Clearance
Structure Over Road	Vertical Clearance
	Horizontal Clearance

Right of Way Width (min.-max.) if varies

Available Right of Way Width (Needs Study)

Right of Way Fence: Type - Right and Left

Control of Access: 1-None, 2-Partial, 3-Full

Jurisdiction, Transfer Phase No. and Date (C to S or S to C)

Project No., Type of Construction, and Year Constructed

Project No., Type of Construction, and Year Constructed

Road Diagram

* MP = Milepost Signage

SCALE: (In Miles) 2" = 1 mile

Divided Highway	Shoulder: Width and Type
	Pavement: Width and Type
	Shoulder: Width and Type
	Median: Width and Type
	Median Barriers:
	Shoulder: Width and Type
	Pavement: Width and Type
Undivided	Shoulder: Width and Type
	Shoulder: Width and Type

Number of Traffic Lanes

Auxiliary Lanes and Parking Lanes: No. of Lanes and Width (Left Side)

(Right Side)

Frontage Road: No. of Lanes, and Width (Right and Left)

Sidewalk: Width and Type (Right and Left)

Curb and/or Gutter: Type (Right and Left)

Protective Devices: Type, Location and Number

Illumination: Type, Location and Number

Curves: Degree of Curvature (Right and Left)

Superelevation (Range)

Grades: % Grade, Positive or Negative

Vertical Curve: Crest or Sag, Curve Limits

Area and Development:

Terrain: 1-Flat, 2-Rolling, 3-Mountainous

Speed: 1-Design, 2-Posted

Intersection Control Devices: Type, Location and Cycle Timing

Traffic Stations (Current Year)

HPMS Sectiona - AADT 2010

HPMS Sectiona - AADT 2009

HPMS Sectiona - AADT 2008

DOD Sections

Census Tracts

Functional Classification

National Highway System (NHS)

Previous Projects: Project No., Date and Limits

SCALE: (In Miles) 2" = 1 mile

HONOMU RD., MAMALAHOA HWY.,
AKAKA FALLS RD.

STATE OF HAWAII
DEPARTMENT OF TRANSPORTATION
HIGHWAYS DIVISION


PREPARED BY THE
HIGHWAYS PLANNING BRANCH
IN COOPERATION WITH THE
U.S. DEPARTMENT OF TRANSPORTATION
FEDERAL HIGHWAY ADMINISTRATION

Total Route Length: 3.77 miles

a. Survey Length: 3.77 miles

b. Proposed Length: 0.00 miles

c. Other Length: * 0.00 miles

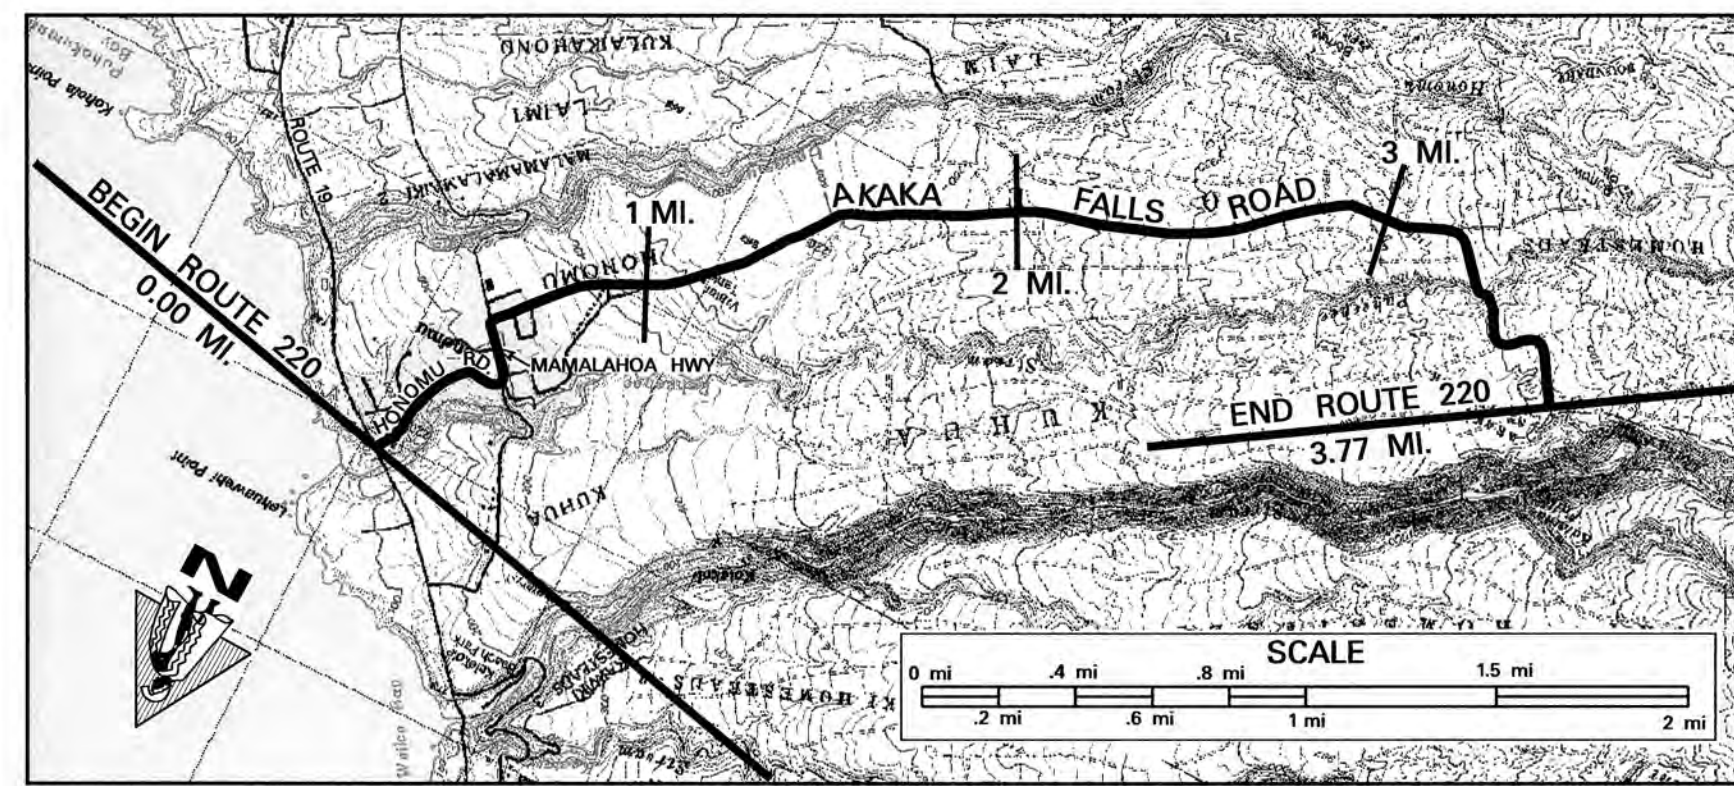

SCALE: (In Miles) 2" = 1 mile

Maintenance Control Sections : Length and Description	
1	100' - 150'
2	150' - 200'
3	200' - 250'
4	250' - 300'
5	300' - 350'
6	350' - 400'
7	400' - 450'
8	450' - 500'
9	500' - 550'
10	550' - 600'
11	600' - 650'
12	650' - 700'
13	700' - 750'
14	750' - 800'
15	800' - 850'
16	850' - 900'
17	900' - 950'
18	950' - 1000'

END 220A SAME AS ROUTE	220A (3.76 MI.)	BEG 220A SAME AS ROUTE
------------------------	-----------------	------------------------

Structure Carrying Road	Bridges (Over 20'): Length, Type, Capacity and Year Constructed
	Vertical Clearance
	Horizontal Clearance
Structure Over Road	Vertical Clearance
	Horizontal Clearance

	SLAB 1927 H16	27
		14

Right of Way Width (min.-max.) if varies		40'-50' ⁰⁻¹³ 80' ⁰⁻¹³ 40' ¹⁻¹⁶	80'
Available Right of Way Width (Needs Study)		RESIDENTIAL AREA ⁰⁻¹³	1000' CLEAR SUGAR CANE FIELD - 15' FROM EDGE OF PAVEMENT
Right of Way Fence: Type - Right and Left			
Control of Access: 1-None, 2-Partial, 3-Full			NONE
Jurisdiction, Transfer Phase No. and Date (C to S or S to C)			STATE
Project No., Type of Construction, and Year Constructed	STA 21+87.59 →	220A-01-03M RESURF 2005 ⁰⁻¹³	220A-01-02M, (R), 2004
Project No., Type of Construction, and Year Constructed			220A-01-90M, 1990

PAEHEHE MAUKA BRIDGE #2

OLD CAMP ROAD

AKAKA FALLS ROAD

AKAKA FALLS RD.

OLD AKAKA FALLS RD.

WATER TANK ELEV. 500' MARKER

OLD AKAKA FALLS RD.

ROAD

ROAD

KALANI LOOP

OLD AKAKA FALLS RD.

OLD AKAKA FALLS RD.

OLD AKAKA FALLS RD.

POST OFFICE RD.

PUA ST.

HONOMULI ROAD

MAMALAHOA HWY

0.00 MI.

0.08 MI.

0.16 MI.

0.24 MI.

0.32 MI.

0.40 MI.

0.48 MI.

0.56 MI.

0.64 MI.

0.72 MI.

0.80 MI.

0.88 MI.

0.96 MI.

1.04 MI.

1.12 MI.

1.20 MI.

1.28 MI.

1.36 MI.

1.44 MI.

1.52 MI.

1.60 MI.

1.68 MI.

1.76 MI.

1.84 MI.

1.92 MI.

2.00 MI.

2.08 MI.

2.16 MI.

2.24 MI.

2.32 MI.

2.40 MI.

2.48 MI.

2.56 MI.

2.64 MI.

2.72 MI.

2.80 MI.

2.88 MI.

2.96 MI.

3.04 MI.

3.12 MI.

3.20 MI.

3.28 MI.

3.36 MI.

3.44 MI.

3.52 MI.

3.60 MI.

3.68 MI.

3.76 MI.

3.77 MI.

BEGIN RTE 220 ON HONOLULU ROAD AT WEST EDGE OF PAVEMENT OF HAWAII BELT ROAD (RTE. 19).

0.00 MI.

0.00 MI.

RTE 19 HAWAII BELT RD.

HONOLULU ROAD

0.58 MI.

MAMALAHOA HWY

RTE 220

0.69 MI.

AKAKA FALLS ROAD

LOOP

KALANI

0.43 MI.

OLD AKAKA FALLS RD.

SCALE: (In Miles) 2" = 1 mile

Divided Highway	Undivided	Shoulder: Width and Type
		Pavement: Width and Type
		Shoulder: Width and Type
		Median: Width and Type
		Median Barriers:
		Shoulder: Width and Type
		Pavement: Width and Type
Divided Highway	Divided	Shoulder: Width and Type
		Pavement: Width and Type

[illegible]

Number of Traffic Lanes	
Auxiliary Lanes and Parking Lanes: No. of Lanes and Width (Left Side)	
(Right Side)	
Frontage Road: No. of Lanes, and Width (Right and Left)	
Sidewalk: Width and Type (Right and Left)	
Curb and/or Gutter: Type (Right and Left)	
Protective Devices: Type, Location and Number	ALL GUARDRAILS ARE METAL ON METAL

Site plan showing parking lanes and dimensions. The plan includes a north arrow pointing towards the top right. Dimensions are indicated in feet: 2-11' (width of the top section), 2-11' (width of the middle section), 2-12' (width of the bottom section), and 2-11' (width of the rightmost section). A label '8' PARKING LANES' is shown with arrows pointing to the parking areas. The plan also shows various building footprints, including a large rectangular building on the left and a smaller one on the right, and a road or driveway on the bottom right.

Illumination: Type, Location and Number
Curves: Degree of Curvature (Right and Left)
Superelevation (Range)
Grades: % Grade, Positive or Negative
Vertical Curve: Crest or Sag, Curve Limits

[illegible]

Area and Development:
Terrain: 1-Flat, 2-Rolling, 3-Mountainous
Speed: 1-Design, 2-Posted
Intersection Control Devices: Type, Location and Cycle Timing

RURAL (99999)									
ROLLING (2)									
(B71 0220 300x21)									

Traffic Stations (Current Year)
HPMS Sections - AADT 2010
HPMS Sections - AADT 2009
HPMS Sections - AADT 2008

871 0220 00000		871 0220 00058		871 0220 00098
1,200	0.42	1,804	0.89	760
1,786		1,786		1,786
1,782		1,782		1,782

DOD Sections
Census Tracts
Functional Classification
National Highway System (NHS)
Previous Projects: Project No., Date and Limits

MAJOR COLLECTOR (5)
NOT ON NHS (0)

										3.62		[STP-010013], 1994]											
0.48 [S-246-1, 1950] 220A-01-73M, 1978 (R); PMS-010018), UNIT 5																							
0.43 CITY, 0.59 220A-02-72, 1973)										2.69		COUNTY 3.07		A-22-01-61, 1961 3.62		CITY,							
[S-246-1, 1950]										0 + 16		0 + 10		27 + 56		195 + 90		21 + 56		37 + 60		7 + 56	

SCALE: (In Miles) 2" = 1 mile


[illegible]

ROAD INVENTORY
HAWAII RTE 250
KOHALA MOUNTAIN ROAD

STATE OF HAWAII
DEPARTMENT OF TRANSPORTATION
HIGHWAYS DIVISION

PREPARED BY THE
HIGHWAYS PLANNING BRANCH
IN COOPERATION WITH THE
U.S. DEPARTMENT OF TRANSPORTATION
FEDERAL HIGHWAY ADMINISTRATION

Total Route Length: 19.28 miles
a. Survey Length: 19.28 miles
b. Proposed Length: 0.00 miles
c. Other Length: * 0.00 miles

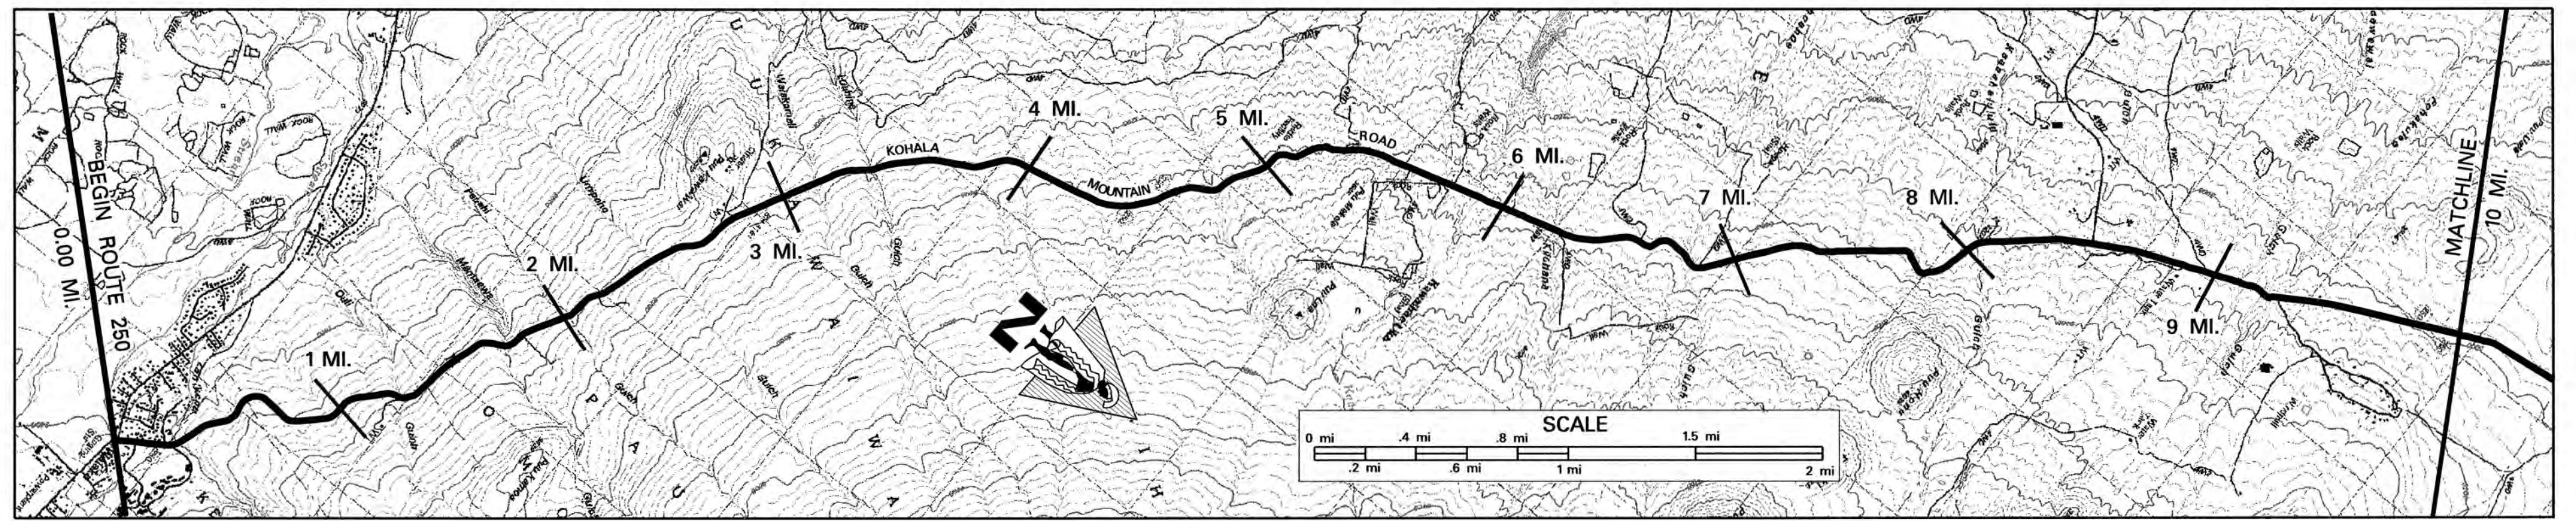

SCALE: (In Miles) 2" = 1 mile

Maintenance Control Sections : Length and Description

Begin 250A on Kohala Mountain Road 34' N.W. of West E.P. of Kawaihae Rd. 250 A (19.23 mi.)

Structure Carrying Road
Bridges (Over 20'): Length, Type, Capacity and Year Constructed
Vertical Clearance
Horizontal Clearance
Structure Over Road
Vertical Clearance
Horizontal Clearance

50' Slab HS 20 1961
31' Culvert H20 1953
136'
118'

Right of Way Width (min.-max.) if varies
Available Right of Way Width (Needs Study)
Right of Way Fence: Type - Right and Left W/W - Wire on Wood, E.P. - from Edge of Pavement
Control of Access: 1-None, 2-Partial, 3-Full


(Stonewall) 60' 80'-120' 80'-130' 80'-145' 80' Estimated 80'-140'
Mountainous Ranch / Pastureland with Trees
W/W 28' E.P. W/W 50' E.P. W/W 10' E.P.
Wire on Wooden Posts 10'-50' from Edge of Pavement
None State
772+34 570+00

Jurisdiction, Transfer Phase No. and Date (C to S or S to C)

Project No., Type of Construction, and Year Constructed


Project No., Type of Construction, and Year Constructed

250A-01-06M, PAV'T REPAIRS, 2011
250A-01-90M (R) 1991
STP-0100 (31), 1994 Guardrail Improv.
250A-01-91M (R) 1992
250A-01-92M (R) 1993

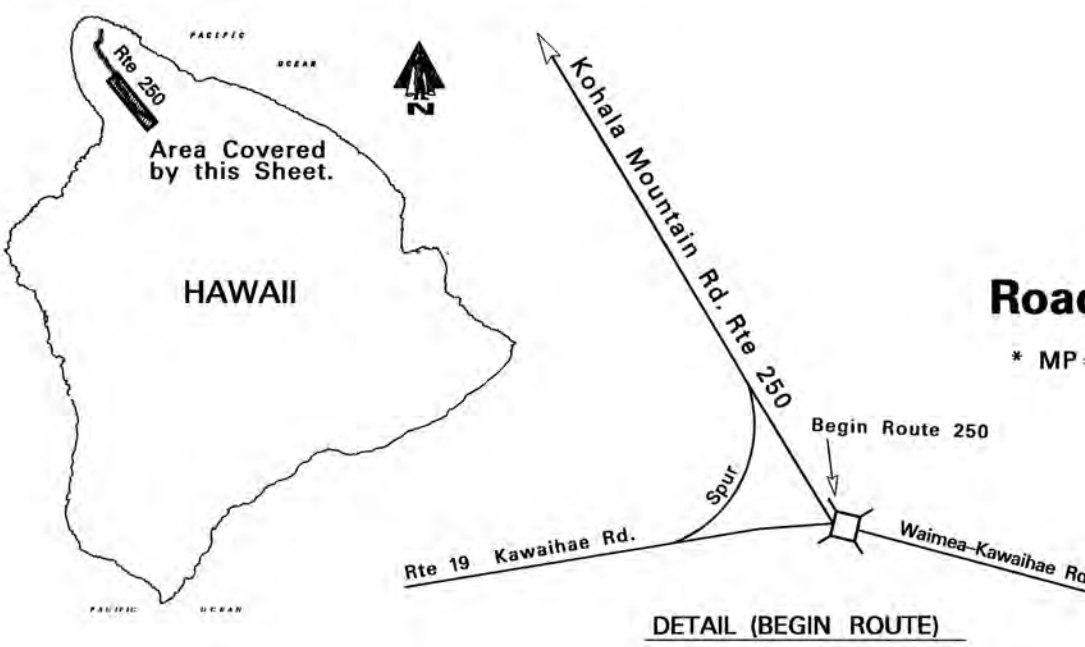

Road Diagram
* MP = Milepost Signage

BEGIN ROUTE 250 ON KOHALA MOUNTAIN ROAD AT THE NORTHWEST CORNER OF PAV'T OF KAWAIIHAE ROAD. (RTE 19) (SEE DETAIL)

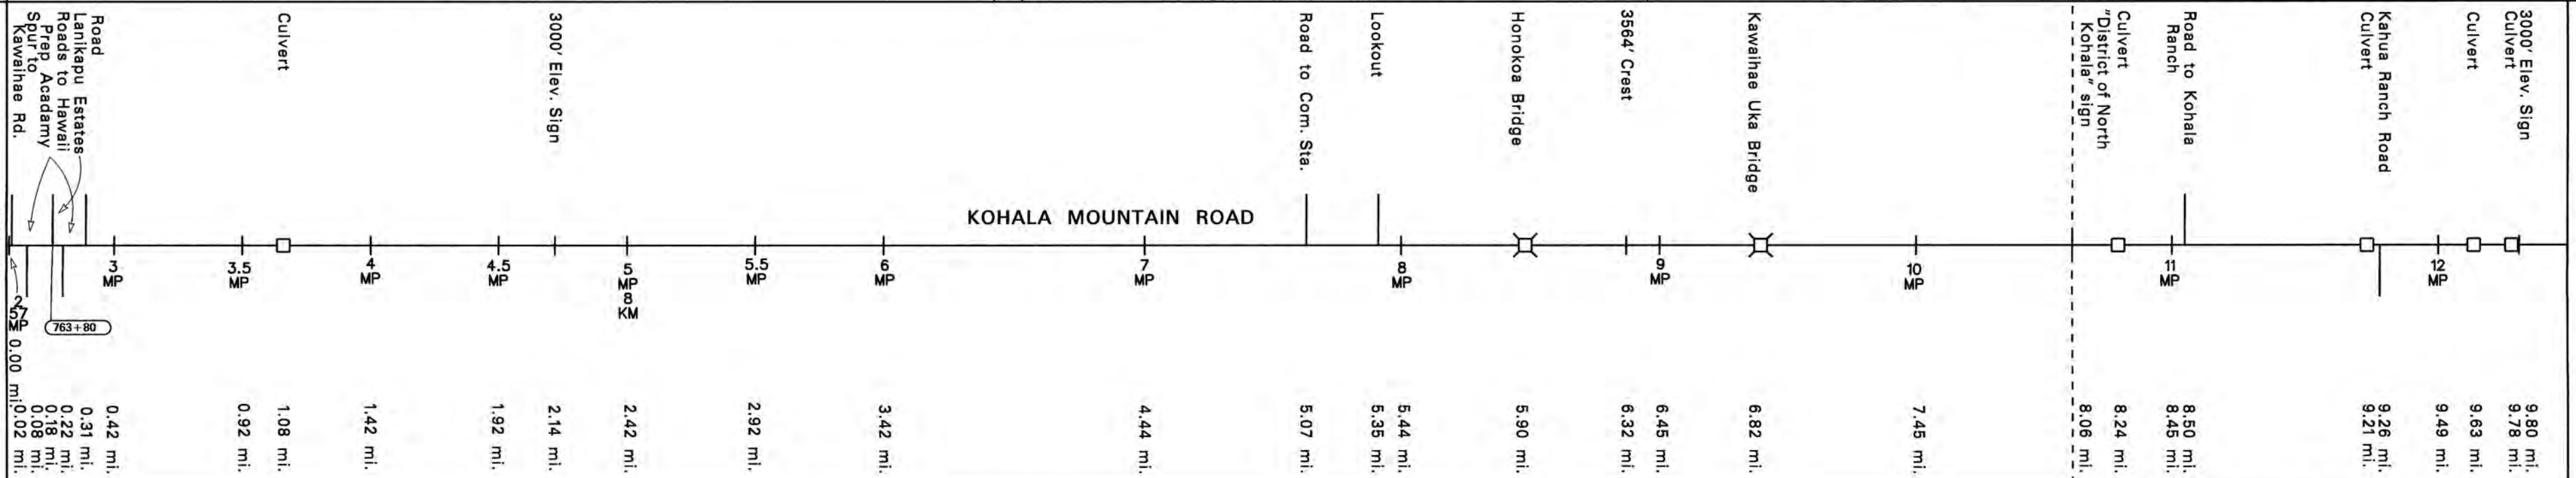

CONTINUED ON SHEET #2.

SCALE: (In Miles) 2" = 1 mile

Divided Highway
Shoulder: Width and Type
Pavement: Width and Type
Shoulder: Width and Type
Median: Width and Type
Median Barriers:
Shoulder: Width and Type
Pavement: Width and Type
Shoulder: Width and Type

0 1 2 3 4 5 6 7 8 9 10
3' AC 18' AC 3' AC 24' AC 18' AC (23' AC) 25' AC 20' AC 18' AC 20' AC
2' AC 2' GRS 2' AC / 2' GRS 2' AC / 2' GRS 2' AC / 4' Grs. 2' AC / 2' Grs.
6' AC 0.21 3.88 4.58 5.34 6.11 6.87 7.64 8.41 9.18

Number of Traffic Lanes

Auxiliary Lanes and Parking Lanes: No. of Lanes and Width (Left Side)

(Right Side)

Frontage Road: No. of Lanes, and Width (Right and Left)

Sidewalk: Width and Type (Right and Left)

Curb and/or Gutter: Type (Right and Left)

Protective Devices: Type, Location and Number

Illumination: Type, Location and Number

Curves: Degree of Curvature (Right and Left)

Superelevation (Range)

Grades: % Grade, Positive or Negative

Vertical Curve: Crest or Sag, Curve Limits

Area and Development:

Terrain: 1-Flat, 2-Rolling, 3-Mountainous

Speed: 1-Design, 2-Posted

Intersection Control Devices: Type, Location and Cycle Timing

Traffic Stations (Current Year)

HPMS Sections - AADT 2010

HPMS Sections - AADT 2009

HPMS Sections - AADT 2008

DOD Sections

Census Tracts

Functional Classification

National Highway System (NHS)

Previous Projects: Project No., Date and Limits

2-9' 2-12' 2-9' 2-10' 2-9' 2-10'
Small Urban (99998) Mountainous (3) Rural (99999) Rolling (2)
25 MPH Not Posted 35 MPH
B71 0250 00000 2,200 2,183 2,179
2,282
2,277
177
Major Collector (5)
Not On NHS (0)
250A-01-73, 1973
FAP E-11A, 1932
250A-01-72 (R), 1972
S-239(1) 1954, 56 4.54
4.62 250A-01-75M, 1975 5.35
5.37 S-0250 (1), 1956 6.40
439+06.82
250A-01-72 (R) 1972 8.76
250A-03-72 (R) 1972

SCALE: (In Miles) 2" = 1 mile


0 1 2 3 4 5 6 7 8 9 10

ROAD INVENTORY
HAWAII RTE. 250
KOHALA MOUNTAIN ROAD AND HAWI ROAD

STATE OF HAWAII
DEPARTMENT OF TRANSPORTATION
HIGHWAYS DIVISION

PREPARED BY THE
HIGHWAYS PLANNING BRANCH
IN COOPERATION WITH THE
U.S. DEPARTMENT OF TRANSPORTATION
FEDERAL HIGHWAY ADMINISTRATION

Total Route Length: 19.28 miles
a. Survey Length: 19.28 miles
b. Proposed Length: 0.00 miles
c. Other Length: * 0.00 miles

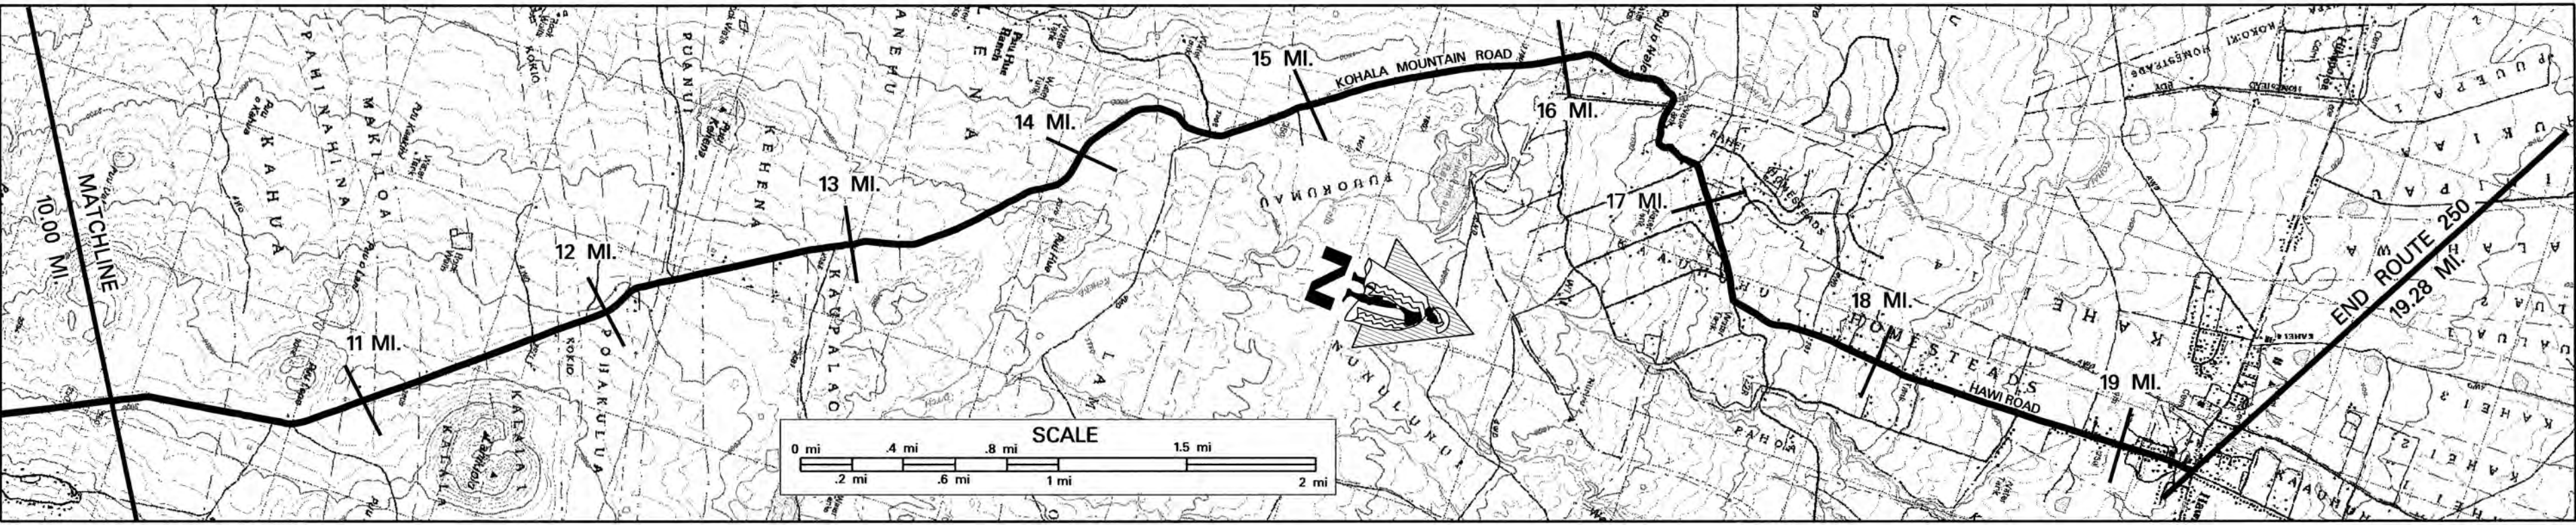


SCALE: (In Miles) 2" = 1 mile

Maintenance Control Sections : Length and Description

Structure Carrying Road
Bridges (Over 20'): Length, Type, Capacity and Year Constructed
Vertical Clearance
Horizontal Clearance
Structure Over Road
Vertical Clearance
Horizontal Clearance

Right of Way Width (min.-max.) if varies
Available Right of Way Width (Needs Study)
Right of Way Fence: Type - Right and Left W/W-Wire on Wood, E.P.-from Edge of Pavement
Control of Access: 1-None, 2-Partial, 3-Full
Jurisdiction, Transfer Phase No. and Date (C to S or S to C)
Project No., Type of Construction, and Year Constructed
Project No., Type of Construction, and Year Constructed

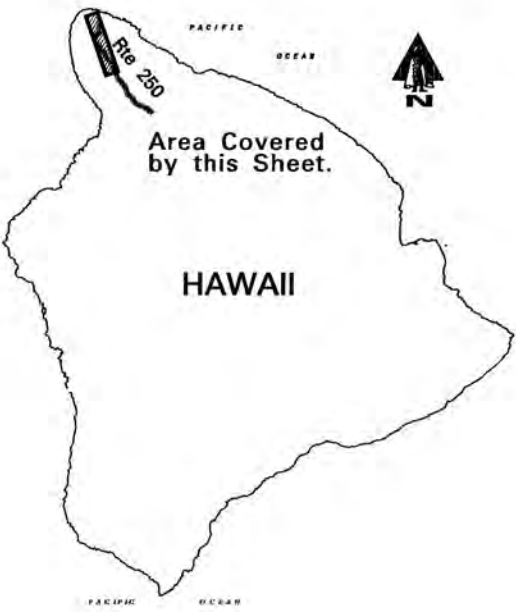


Road Diagram
* MP = Milepost Signage

SCALE: (In Miles) 2" = 1 mile

Divided Highway
Undivided
Shoulder: Width and Type
Pavement: Width and Type
Shoulder: Width and Type
Median: Width and Type
Median Barriers:
Shoulder: Width and Type
Pavement: Width and Type
Shoulder: Width and Type

Number of Traffic Lanes
Auxiliary Lanes and Parking Lanes: No. of Lanes and Width (Left Side)
(Right Side)
Frontage Road: No. of Lanes, and Width (Right and Left)
Sidewalk: Width and Type (Right and Left)
Curb and/or Gutter: Type (Right and Left)
Protective Devices: Type, Location and Number Metal Rail on Metal Post unless otherwise noted.
M/C-Metal Rail on Concrete Post.
Illumination: Type, Location and Number
Curves: Degree of Curvature (Right and Left)
Superelevation (Range)
Grades: % Grade, Positive or Negative
Vertical Curve: Crest or Sag, Curve Limits
Area and Development:
Terrain: 1-Flat, 2-Rolling, 3-Mountainous
Speed: 1-Design, 2-Posted
Intersection Control Devices: Type, Location and Cycle Timing

Traffic Stations (Current Year)
HPMS Sections - AADT 2010
HPMS Sections - AADT 2009
HPMS Sections - AADT 2008
DOD Sections
Census Tracts
Functional Classification
National Highway System (NHS)
Previous Projects: Project No., Date and Limits

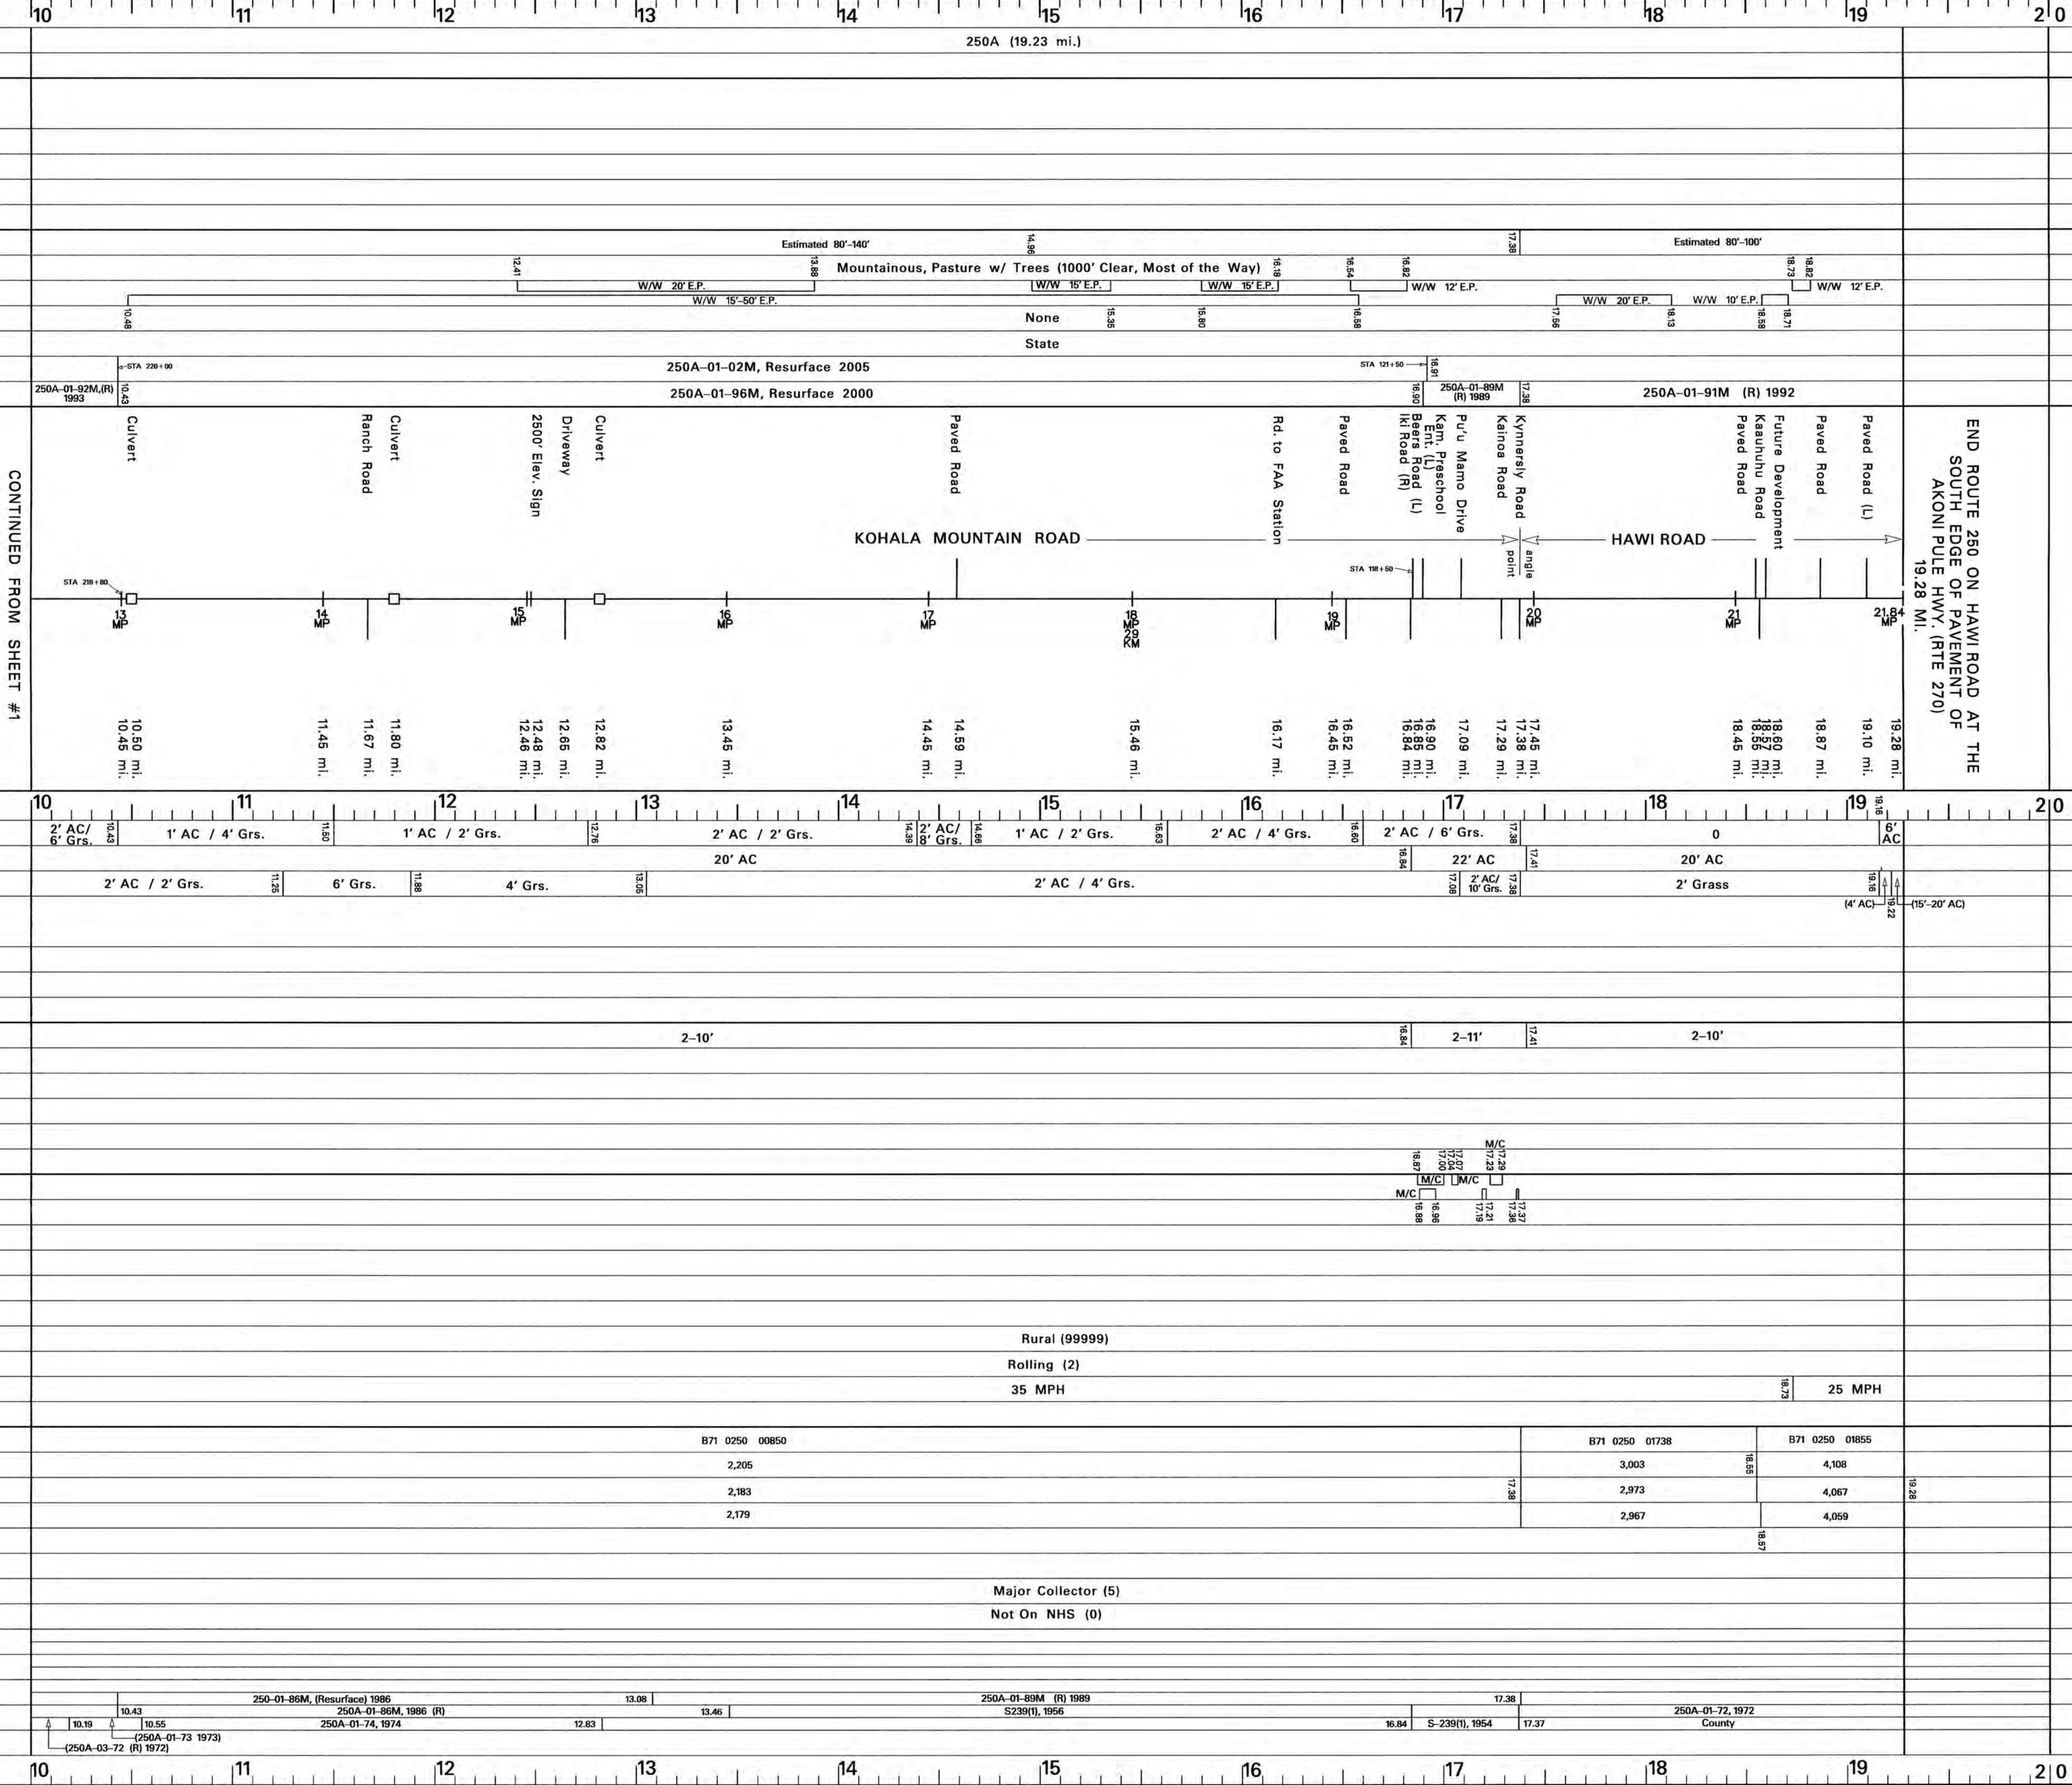

SCALE: (In Miles) 2" = 1 mile


Date Released	Revised
Nov. 2003, D.B.	
7/06 D.B.	
9/10 D.B.	
2/11 D.B.	
2/12 D.B.	

ROAD INVENTORY
HAWAII RTE 270
KAWAIHAE ROAD- AKONI PULE HWY

STATE OF HAWAII
DEPARTMENT OF TRANSPORTATION
HIGHWAYS DIVISION

PREPARED BY THE
HIGHWAYS PLANNING BRANCH
IN COOPERATION WITH THE
U.S. DEPARTMENT OF TRANSPORTATION
FEDERAL HIGHWAY ADMINISTRATION

Total Route Length: 27.02 miles
a. Survey Length: 27.02 miles
b. Proposed Length: 0.00 miles
c. Other Length: * 0.00 miles

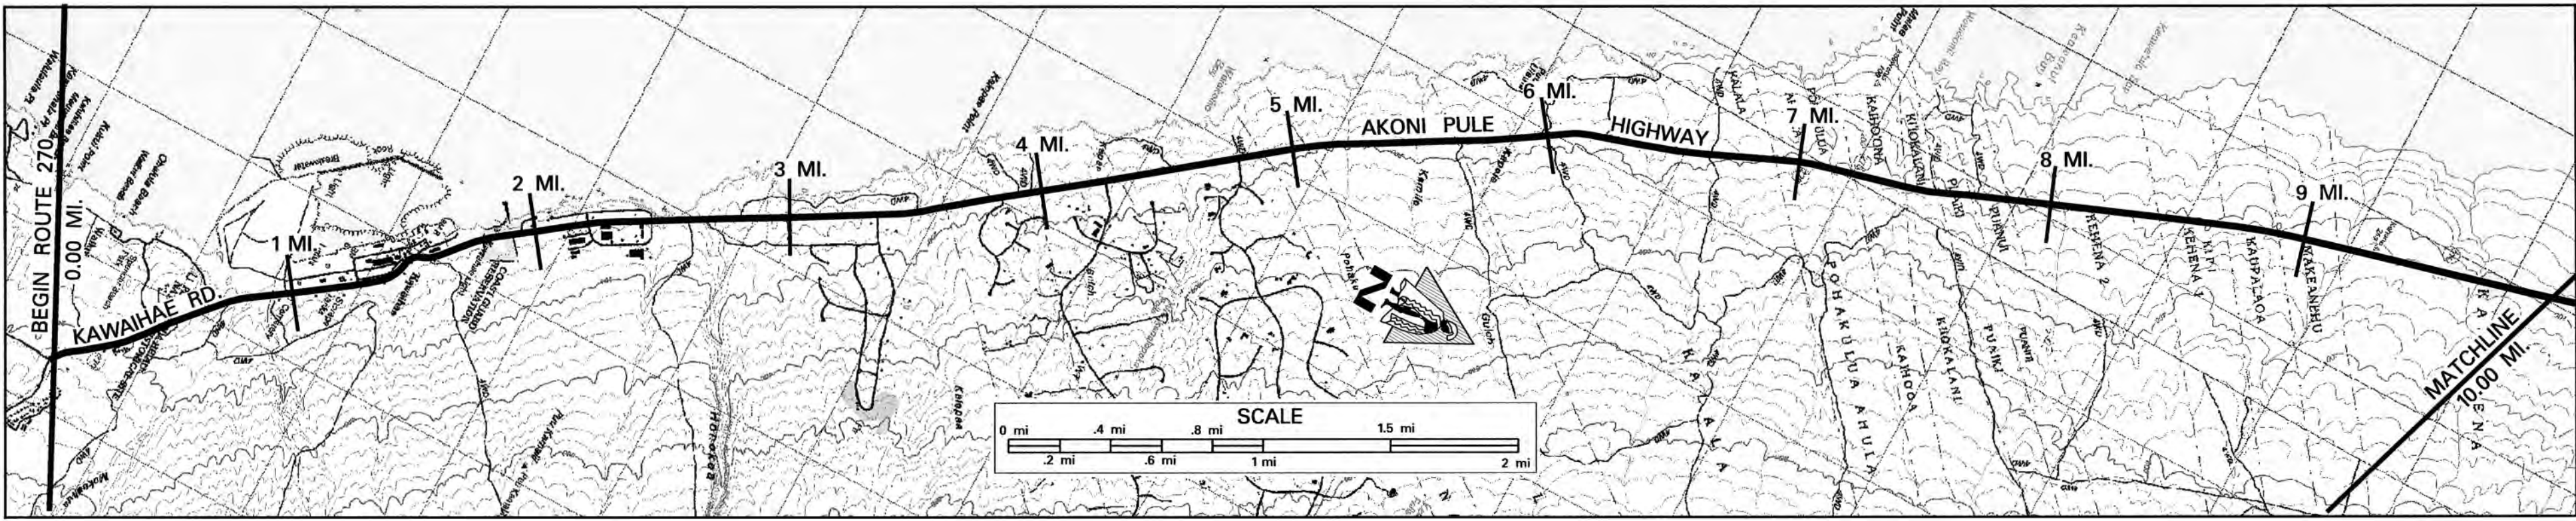

SCALE: (In Miles) 2" = 1 mile

Maintenance Control Sections : Length and Description

Structure
Carrying
Road

Bridges (Over 20'): Length, Type, Capacity and Year Constructed

Vertical Clearance

Horizontal Clearance

Vertical Clearance

Horizontal Clearance

Right of Way Width (min.-max.) if varies

Available Right of Way Width (Needs Study)

Right of Way Fence: Type - Right and Left

Control of Access: 1-None, 2-Partial, 3-Full

Jurisdiction, Transfer Phase No. and Date (C to S or S to C)

Project No., Type of Construction, and Year Constructed

Project No., Type of Construction, and Year Constructed

Indicates Grass & / or
Physical Barrier on Median.

Road Diagram

* MP = Milepost Signage

SCALE: (In Miles) 2" = 1 mile

Divided Highway

Shoulder: Width and Type

Pavement: Width and Type

Shoulder: Width and Type

Median: Width and Type

Median Barriers:

Shoulder: Width and Type

Pavement: Width and Type

Shoulder: Width and Type

Number of Traffic Lanes

Auxiliary Lanes and Parking Lanes: No. of Lanes and Width (Left Side)

(Right Side)

Frontage Road: No. of Lanes, and Width (Right and Left)

Sidewalk: Width and Type (Right and Left)

Curb and/or Gutter: Type (Right and Left)

Protective Devices: Type, Location and Number

ALL METAL ON CONCRETE

Illumination: Type, Location and Number

Curves: Degree of Curvature (Right and Left)

Grades: % Grade, Positive or Negative

HOV Lanes/Contra-Flow Lanes

Vertical Curve: Crest or Sag, Curve Limits

Area and Development:

Terrain: 1-Flat, 2-Rolling, 3-Mountainous

Speed: 1-Design, 2-Posted

Intersection Control Devices: Type, Location and Cycle Timing

Traffic Stations (Current Year)

HPMS Sections - AADT 2010

HPMS Sections - AADT 2009

HPMS Sections - AADT 2008

DOD Sections

Census Tracts

Functional Classification

National Highway System (NHS)

Previous Projects: Project No., Date and Limits

0 1 2 3 4 5 6 7 8 9 10
BEGIN 27A SAME AS BEGIN RTE 270 27 A (1.50 MI.) END 27A BEGIN 270A AT CENTERLINE ROAD TO KAWAIHAE WHARF. 270A (11.44 MI.)

TEE BEAM 1960 HS-20 59' SLAB 1960 HS-20 31' SLAB 1960 HS-20 52' PRESTRESSED BEAM 1965, HS-20 165' 28' 140' 140' 28'

60' - 80' 60' 80' - 180' BRUSH & TREES BRUSH & TREES BRUSH & TREES CLEAR 1000' BUSHES & SMALL TREES (SOME CUT SLOPES) (CHAINLINK 10' FROM E.P.) (STONE WALL 10' FROM E.P.) (STONE WALL 10' FROM PAVMT.) (CHAINLINK 10' FROM PAVMT.) (STONE WALL) NONE STATE (COUNTY TO STATE, PHASE 2) 8.88


19CD-01-97M, RESURF., 1999 87+50 87+52 87+54 87+2514

ROAD INVENTORY
HAWAII RTE 270
AKONI PULE HWY.

STATE OF HAWAII
DEPARTMENT OF TRANSPORTATION
HIGHWAYS DIVISION

PREPARED BY THE
HIGHWAYS PLANNING BRANCH
IN COOPERATION WITH THE
U.S. DEPARTMENT OF TRANSPORTATION
FEDERAL HIGHWAY ADMINISTRATION

Total Route Length: 27.02 miles
a. Survey Length: 27.02 miles
b. Proposed Length: 0.00 miles
c. Other Length: * 0.00 miles

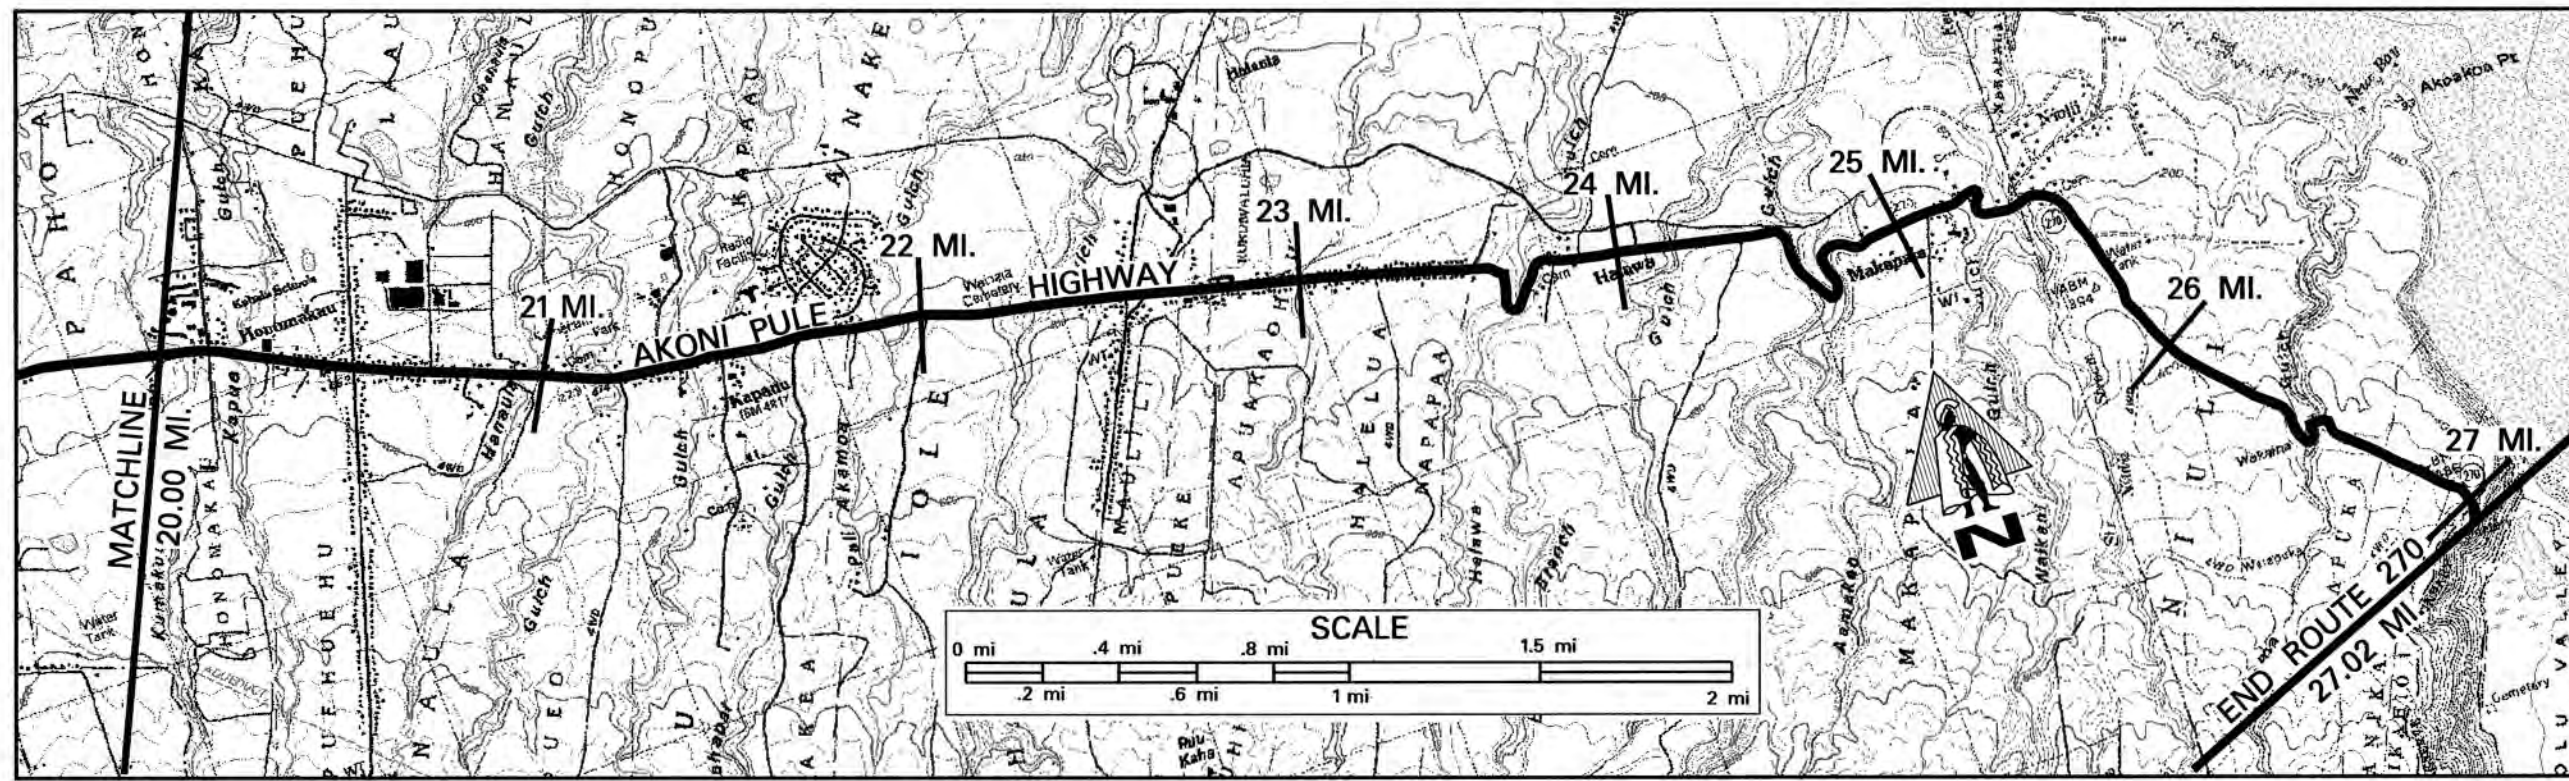

SCALE: (In Miles) 2" = 1 mile

Maintenance Control Sections : Length and Description

Structure Carrying Road	Over Road	Bridges (Over 20'): Length, Type, Capacity and Year Constructed
Structure Carrying Road	Over Road	Vertical Clearance
		Horizontal Clearance
		Vertical Clearance
		Horizontal Clearance

Right of Way Width (min.-max.) if varies

Available Right of Way Width (Needs Study)

Right of Way Fence: Type - Right and Left

Control of Access: 1-None, 2-Partial, 3-Full

Jurisdiction, Transfer Phase No. and Date (C to S or S to C)

Project No., Type of Construction, and Year Constructed

Project No., Type of Construction, and Year Constructed

Road Diagram

* MP = Milepost Signage

SCALE: (In Miles) 2" = 1 mile

Divided Highway	Undivided	Shoulder: Width and Type
Divided Highway	Undivided	Pavement: Width and Type
		Shoulder: Width and Type
		Median: Width and Type
		Median Barriers:
Divided Highway	Undivided	Shoulder: Width and Type
		Pavement: Width and Type
		Shoulder: Width and Type

Number of Traffic Lanes

Auxiliary Lanes and Parking Lanes: No. of Lanes and Width (Left Side)
(Right Side)

Frontage Road: No. of Lanes, and Width (Right and Left)

Sidewalk: Width and Type (Right and Left)

Curb and/or Gutter: Type (Right and Left)

Protective Devices: Type, Location and Number

Illumination: Type, Location and Number

Curves: Degree of Curvature (Right and Left)

Grades: % Grade, Positive or Negative

HOV Lanes/Contra-Flow Lanes

Vertical Curve: Crest or Sag, Curve Limits

Area and Development:

Terrain: 1-Flat, 2-Rolling, 3-Mountainous

Speed: 1-Design, 2-Posted

Intersection Control Devices: Type, Location and Cycle Timing

Traffic Stations (Current Year)

HPMS Sections - AADT 2010

HPMS Sections - AADT 2009

HPMS Sections - AADT 2008

DOD Sections

Census Tracts

Functional Classification

National Highway System (NHS)

Previous Projects: Project No., Date and Limits


SCALE: (In Miles) 2" = 1 mile

ROAD INVENTORY
HAWAII RTE 1370
KALANIANA'OLE STREET

STATE OF HAWAII
DEPARTMENT OF TRANSPORTATION
HIGHWAYS DIVISION

PREPARED BY THE
HIGHWAYS PLANNING BRANCH
IN COOPERATION WITH THE
U.S. DEPARTMENT OF TRANSPORTATION
FEDERAL HIGHWAY ADMINISTRATION

Total Route Length: 0.19 miles
a. Survey Length: 0.19 miles
b. Proposed Length: 0.00 miles
c. Other Length: * 0.00 miles

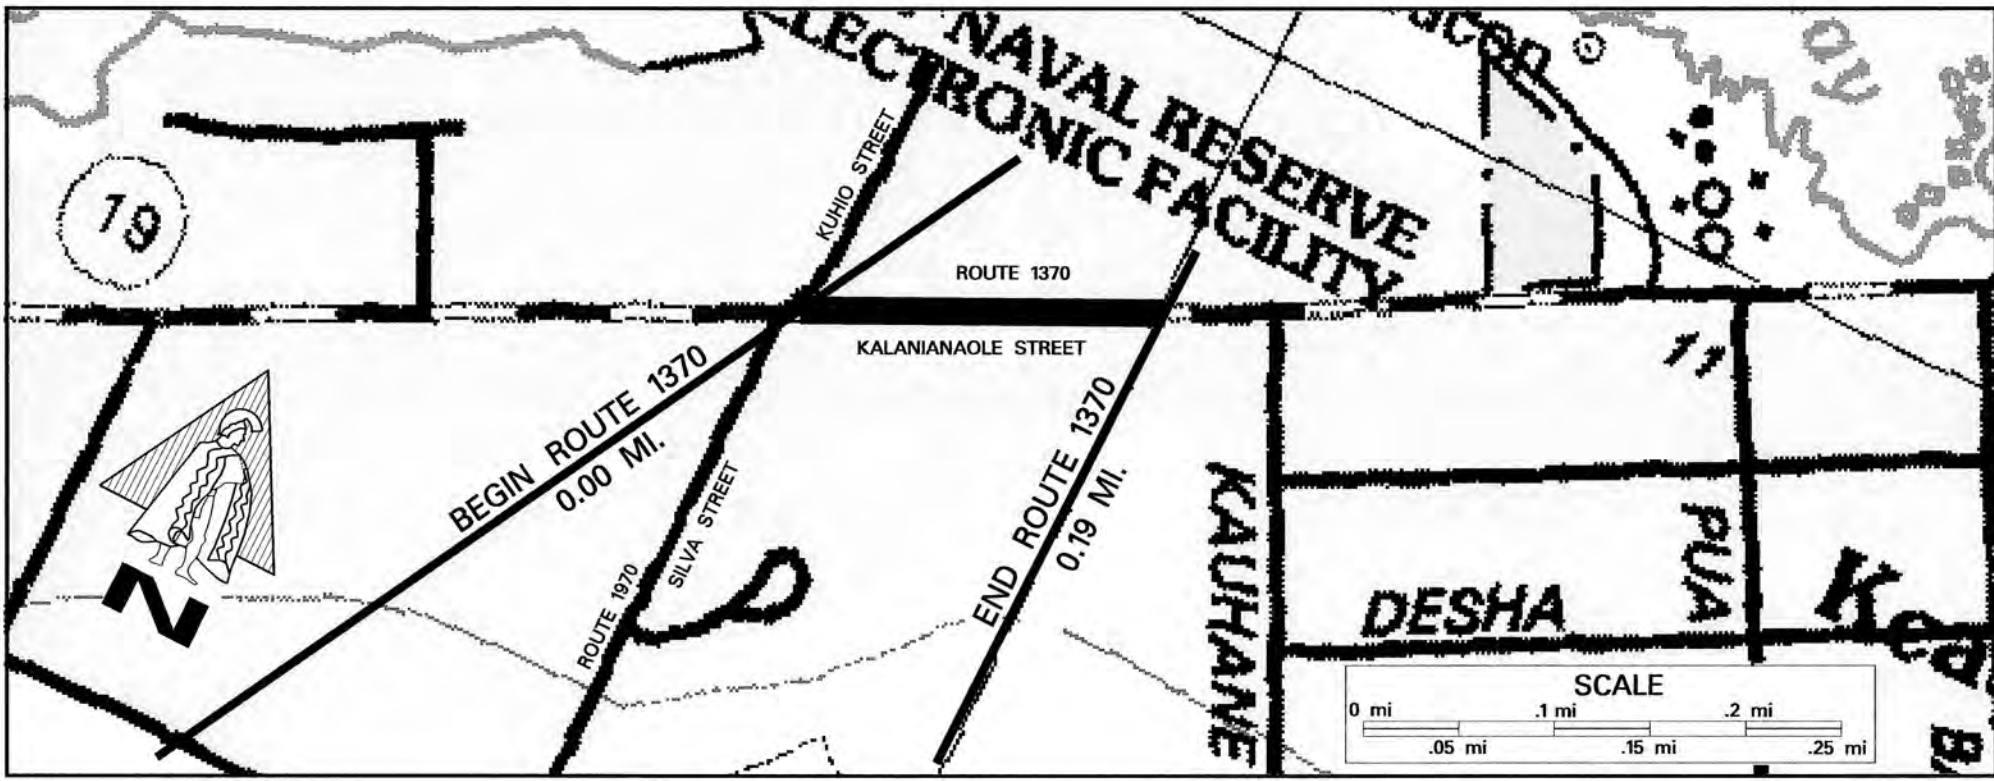

SCALE: (In Miles) 20" = 1 mile

Maintenance Control Sections : Length and Description

Structure Carrying Road
Bridges (Over 20'): Length, Type, Capacity and Year Constructed
Vertical Clearance
Horizontal Clearance
Structure Over Road
Vertical Clearance
Horizontal Clearance

Right of Way Width (min.-max.) if varies
Available Right of Way Width (Needs Study)
Right of Way Fence: Type - Right and Left
Control of Access: 1-None, 2-Partial, 3-Full
Jurisdiction, Transfer Phase No. and Date (C to S or S to C)
Project No., Type of Construction, and Year Constructed
Project No., Type of Construction, and Year Constructed

Indicates Grass & / or
Physical Barrier on Median.
Road Diagram
* MP = Milepost Signage

BEGIN ROUTE 1370 AT THE EAST EDGE
OF PAVEMENT OF KUHIO STREET AND
KALANIANA'OLE STREET.

Spur
Begin Divided
KALANIANA'OLE STREET
0.00 MI.
0.01 MI.
0.11 MI.

END ROUTE 1370 AT WEST
EDGE OF PAVEMENT OF 2ND (EAST)
HILO HARBOR ENTRANCE DRIVEWAY.
0.19 MI.

SCALE: (In Miles) 20" = 1 mile

Divided Highway
Undivided
Shoulder: Width and Type
Pavement: Width and Type
Shoulder: Width and Type
Median: Width and Type
Shoulder: Width and Type
Pavement: Width and Type
Shoulder: Width and Type

Number of Traffic Lanes
Auxiliary Lanes and Parking Lanes: No. of Lanes and Width (Left Side)
(Right Side)
Frontage Road: No. of Lanes, and Width (Right and Left)
Sidewalk: Width and Type (Right and Left)
Curb and/or Gutter: Type (Right and Left)
Protective Devices: Type, Location and Number
Illumination: Type, Location and Number
Curves: Degree of Curvature (Right and Left)

Superelevation (Range)
Grades: % Grade, Positive or Negative
Vertical Curve: Crest or Sag, Curve Limits

Area and Development:
Terrain: 1-Flat, 2-Rolling, 3-Mountainous

Speed: 1-Design, 2-Posted

Intersection Control Devices: Type, Location and Cycle Timing

Traffic Stations (Current Year)

HPMS Sections - AADT 2010

HPMS Sections - AADT 2009

HPMS Sections - AADT 2008

DOD Sections

Census Tracts

Functional Classification

National Highway System (NHS)

Previous Projects: Project No., Date and Limits

4' AC
26' AC
4' AC
0.11
0-11' PAINTED AC
0
11' AC
4' AC
2-13'
2-11'

9' T.L.
4' Conc. S.W.
4' Conc. Curb
Plastic Barrier
0.05
0.11
0.15
0.16
1 Luminaire

Small Urban (99998)

Flat (1)

35 MPH (2)
Not Posted
35 MPH (2)

B71 1370 00000

11,800

9,803

9,783

Principal Arterial (3)

On NHS (1)

SCALE: (In Miles) 20" = 1 mile

0.0 0.10 0.20 0.30 0.40 0.50 0.60 0.70 0.80 0.90 1.00

Date
Released
MAR. 05, D.B.


Revised
7/06 D.B.
9/10 D.B.
2/11 D.B.
2/12 D.B.

ROAD INVENTORY
HAWAII RTE 1970
KAMEHAMEHA AVE., SILVA ST.

STATE OF HAWAII
DEPARTMENT OF TRANSPORTATION
HIGHWAYS DIVISION

PREPARED BY THE
HIGHWAYS PLANNING BRANCH
IN COOPERATION WITH THE
U.S. DEPARTMENT OF TRANSPORTATION
FEDERAL HIGHWAY ADMINISTRATION

Total Route Length: 0.93 miles
a. Survey Length: 0.93 miles
b. Proposed Length: 0.00 miles
c. Other Length: * 0.00 miles

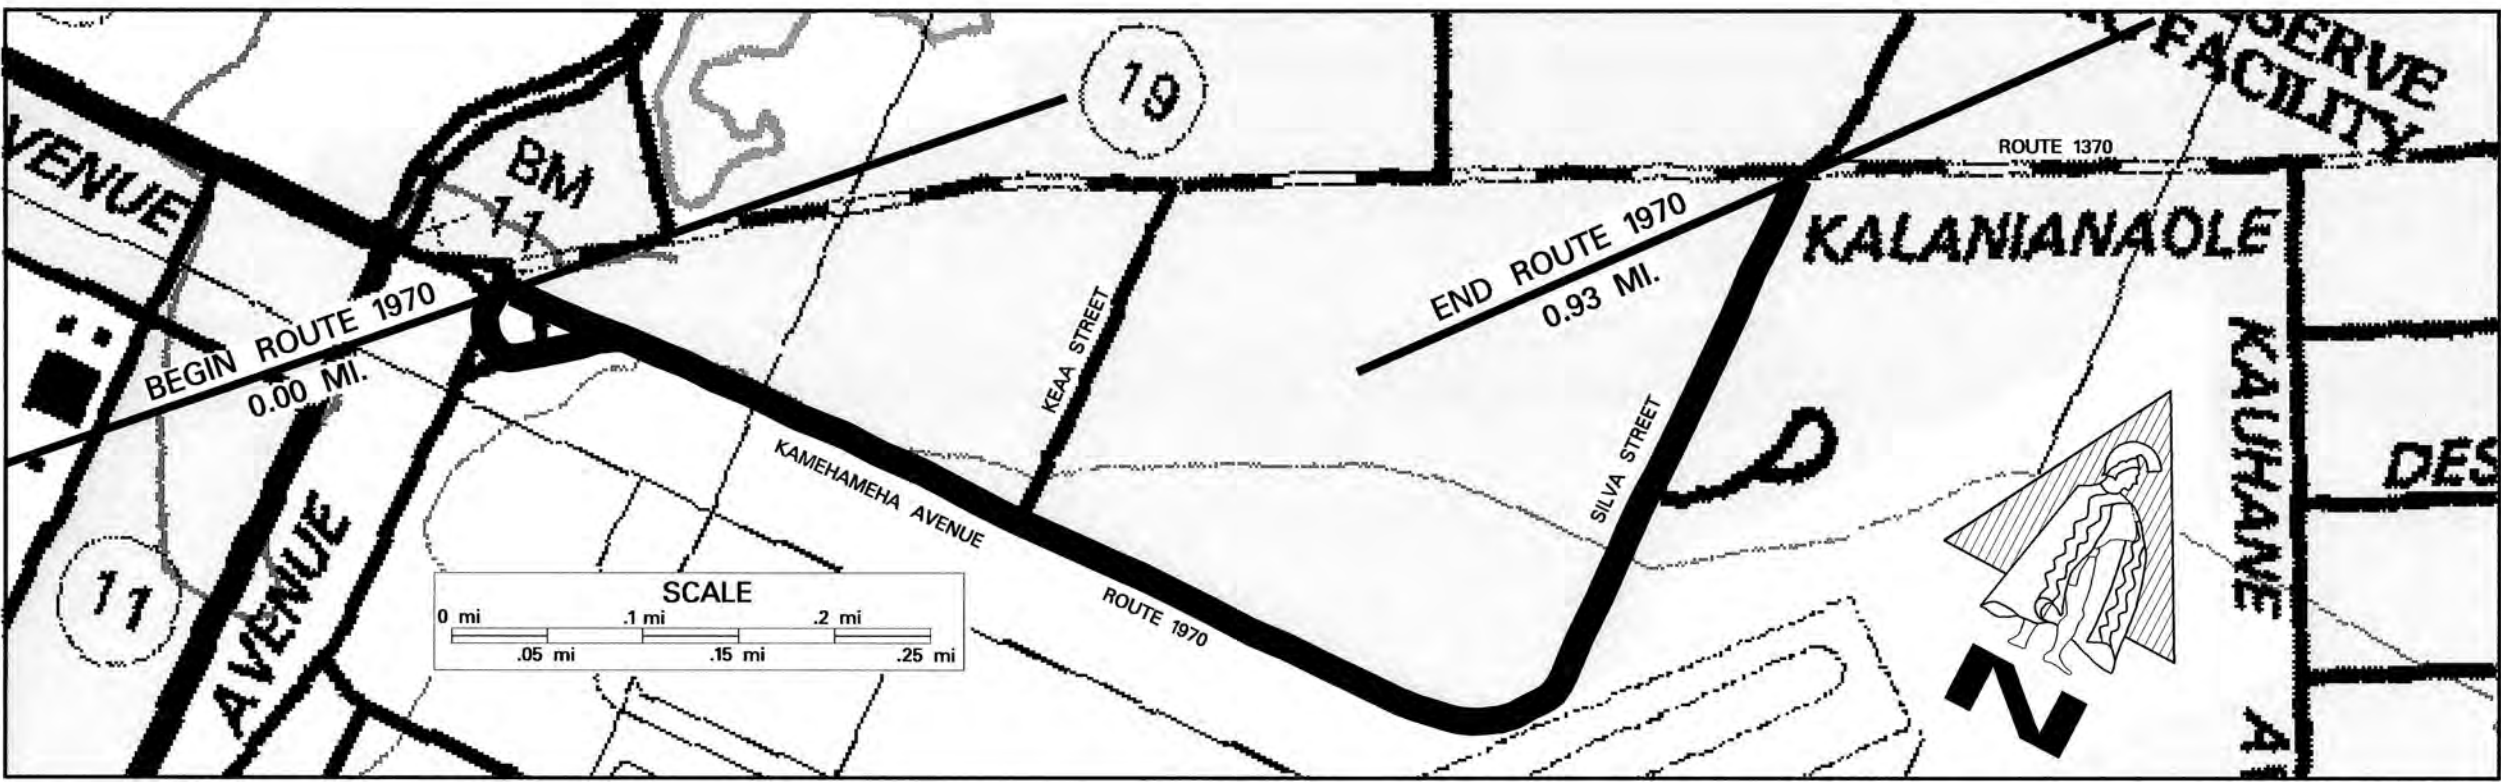

SCALE: (In Miles) 20" = 1 mile


Maintenance Control Sections : Length and Description

Structure Carrying Road
Bridges (Over 20'): Length, Type, Capacity and Year Constructed
Vertical Clearance
Horizontal Clearance
Over Road
Vertical Clearance
Horizontal Clearance

Right of Way Width (min.-max.) if varies
Available Right of Way Width (Needs Study)
Right of Way Fence: Type - Right and Left
Control of Access: 1-None, 2-Partial, 3-Full
Jurisdiction, Transfer Phase No. and Date (C to S or S to C)
Project No., Type of Construction, and Year Constructed
Project No., Type of Construction, and Year Constructed

Indicates Grass & / or
Physical Barrier on Median.
Road Diagram
* MP = Milepost Signage


BEGIN ROUTE 1970 AT THE SOUTHEAST
EDGE OF PAVEMENT OF TRAFFIC CIRCLE
ON KAMEHAMEHA AVENUE
0.00 MI.

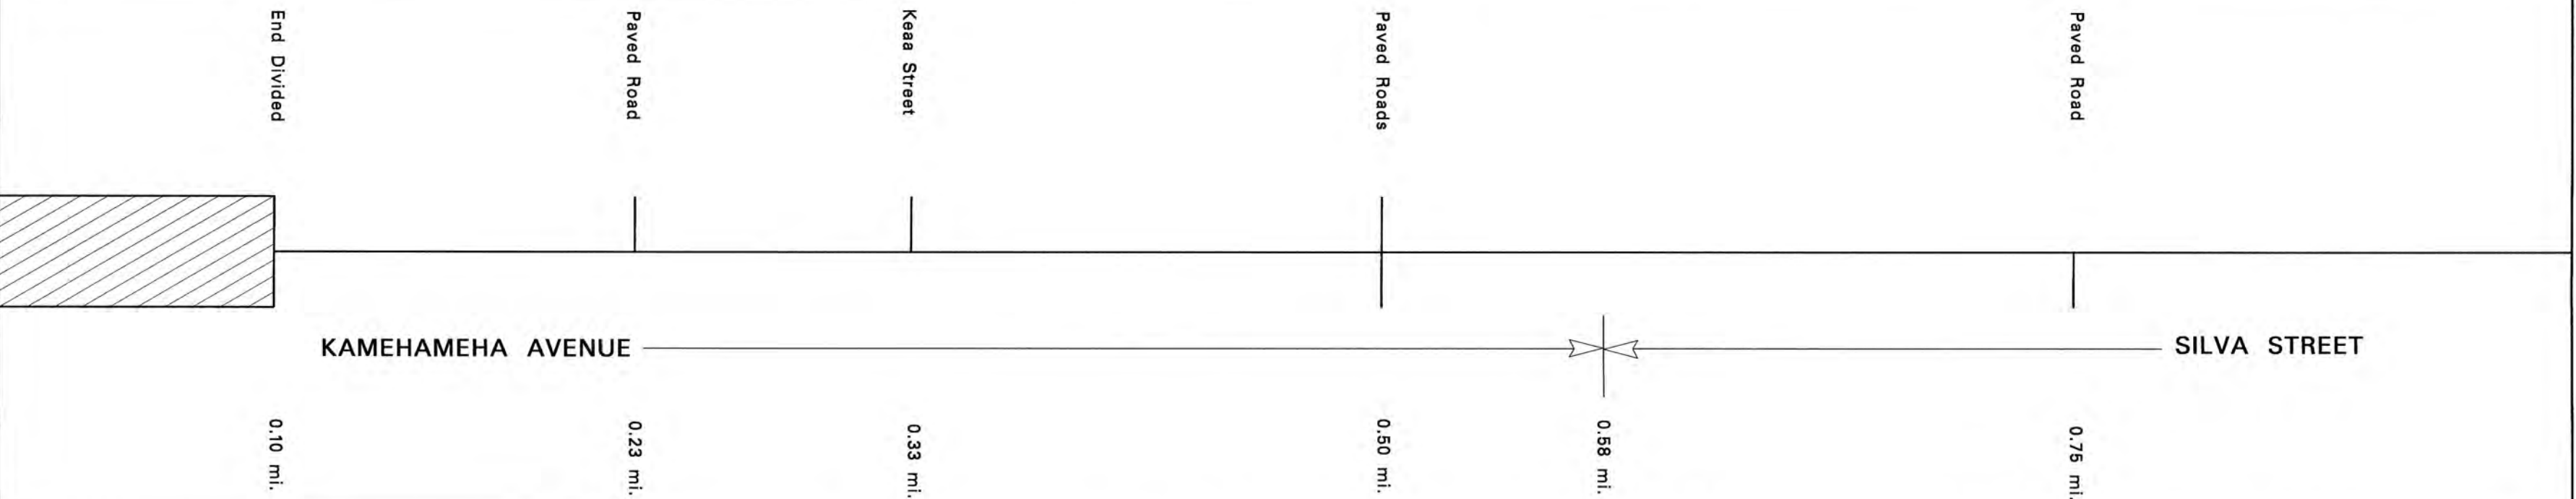


END ROUTE 1970 ON SILVA STREET
AT THE SOUTH EDGE OF PAVEMENT
OF KALANIANA'OLE STREET ACROSS
HILO HARBOR ENTRANCE.
0.93 MI.

SCALE: (In Miles) 20" = 1 mile

Divided Highway
Shoulder: Width and Type
Pavement: Width and Type
Shoulder: Width and Type
Median: Width and Type
Shoulder: Width and Type
Pavement: Width and Type
Shoulder: Width and Type

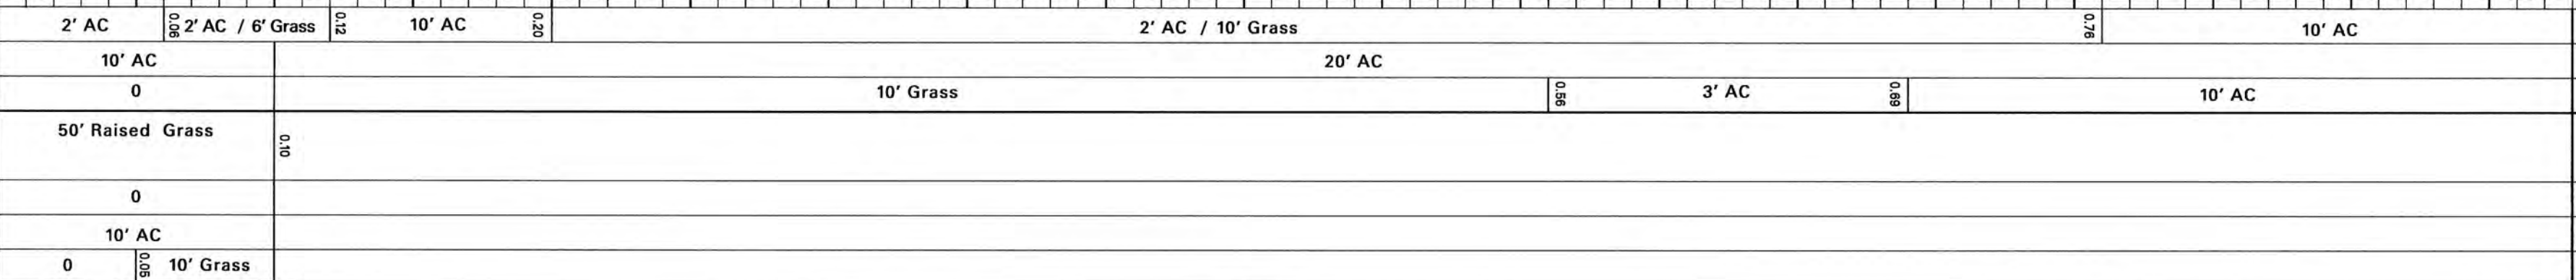

Number of Traffic Lanes
Auxiliary Lanes and Parking Lanes: No. of Lanes and Width (Left Side)
(Right Side)
Frontage Road: No. of Lanes, and Width (Right and Left)
Sidewalk: Width and Type (Right and Left)
Curb and/or Gutter: Type (Right and Left)
Protective Devices: Type, Location and Number
Illumination: Type, Location and Number
Curves: Degree of Curvature (Right and Left)
Superelevation (Range)
Grades: % Grade, Positive or Negative
Vertical Curve: Crest or Sag, Curve Limits
Area and Development:
Terrain: 1-Flat, 2-Rolling, 3-Mountainous
Speed: 1-Design, 2-Posted
Intersection Control Devices: Type, Location and Cycle Timing
Traffic Stations (Current Year)
HPMS Sections - AADT 2010
HPMS Sections - AADT 2009
HPMS Sections - AADT 2008
DOD Sections
Census Tracts
Functional Classification
National Highway System (NHS)
Previous Projects: Project No., Date and Limits

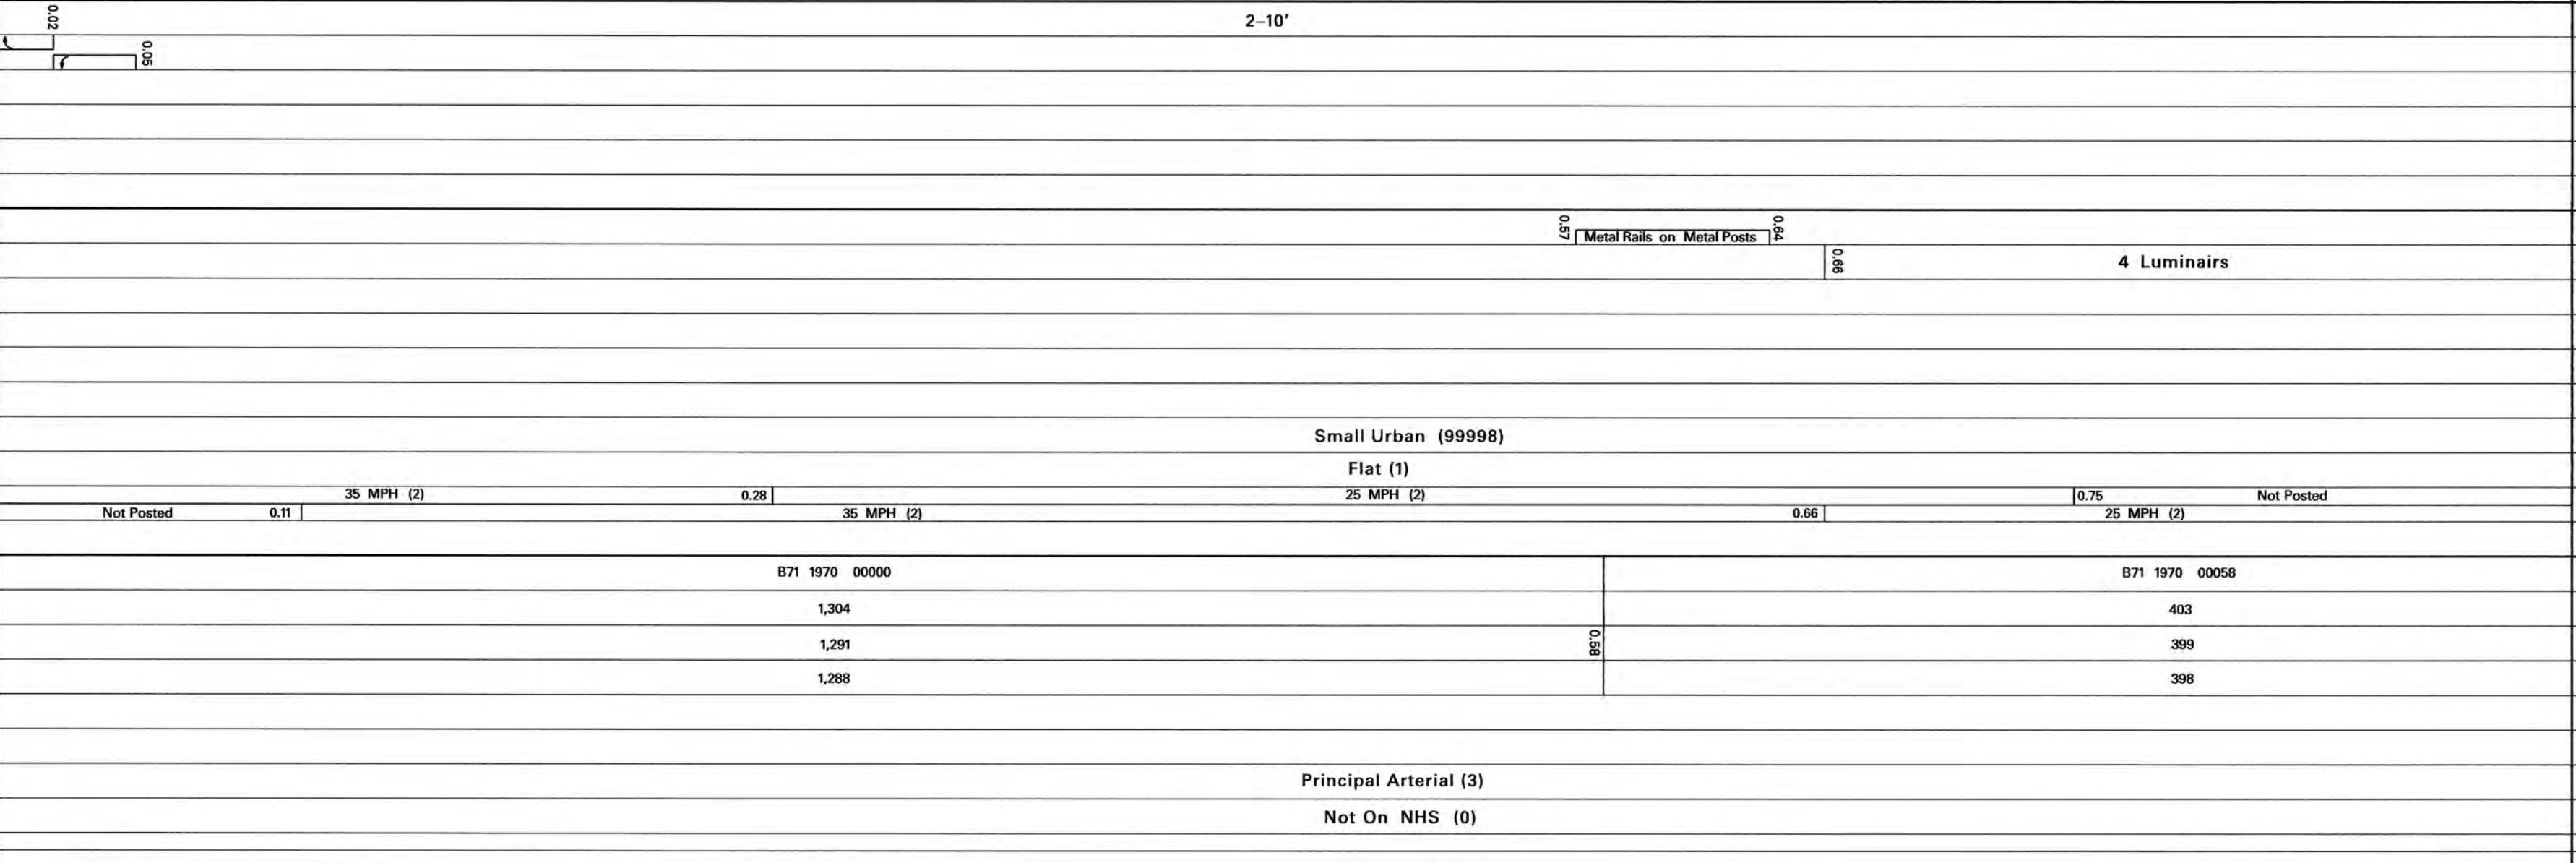

SCALE: (In Miles) 20" = 1 mile



ROAD INVENTORY
HAWAII RTE 2000
PUAINAKO ST., PUAINAKO ST. EXTENSION

STATE OF HAWAII
DEPARTMENT OF TRANSPORTATION
HIGHWAYS DIVISION

PREPARED BY THE
HIGHWAYS PLANNING BRANCH
IN COOPERATION WITH THE
U.S. DEPARTMENT OF TRANSPORTATION
FEDERAL HIGHWAY ADMINISTRATION


Total Route Length: 6.87 miles
a. Survey Length: 6.87 miles
b. Proposed Length: 0.00 miles
c. Other Length: * 0.00 miles

SCALE: (In Miles) 4" = 1 mile

Maintenance Control Sections : Length and Description

Structure Carrying Road	Bridges (Over 20'): Length, Type, Capacity and Year Constructed
	Vertical Clearance
Structure Over Road	Horizontal Clearance
	Vertical Clearance
Structure Over Road	Horizontal Clearance

Right of Way Width (min.-max.) if varies
Available Right of Way Width (Needs Study)
Right of Way Fence: Type - Right and Left
Control of Access: 1-None, 2-Partial, 3-Full
Jurisdiction, Transfer Phase No. and Date (C to S or S to C)
Project No., Type of Construction, and Year Constructed
Project No., Type of Construction, and Year Constructed

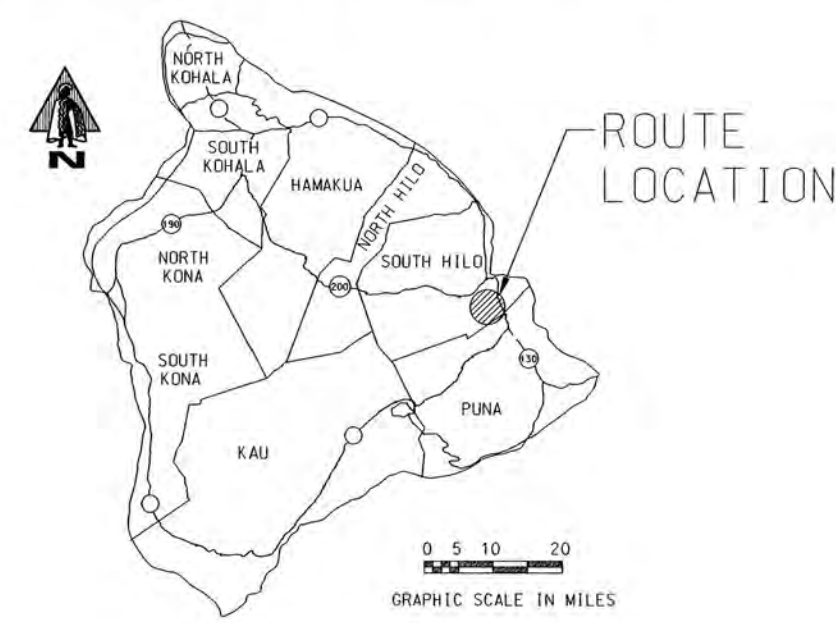



Indicates Grass & / or
Physical Barrier on Median.
Road Diagram
* MP = Milepost Signage

SCALE: (In Miles) 4" = 1 mile

Divided Highway	Shoulder: Width and Type
	Pavement: Width and Type
	Shoulder: Width and Type
	Median: Width and Type
	Median Barriers:
	Shoulder: Width and Type
Undivided	Pavement: Width and Type
	Shoulder: Width and Type

Number of Traffic Lanes
Auxiliary Lanes and Parking Lanes: No. of Lanes and Width (Left Side)
(Right Side)
Frontage Road: No. of Lanes, and Width (Right and Left)
Sidewalk: Width and Type (Right and Left)
Curb and/or Gutter: Type (Right and Left)
Protective Devices: Type, Location and Number
Illumination: Type, Location and Number
Curves: Degree of Curvature (Right and Left)
Superelevation (Range)
Grades: % Grade, Positive or Negative
Vertical Curve: Crest or Sag, Curve Limits
Area and Development:
Terrain: 1-Flat, 2-Rolling, 3-Mountainous
Speed: 1-Design, 2-Posted
Intersection Control Devices: Type, Location and Cycle Timing
Traffic Stations (Current Year)
HPMS Sections - AADT 2010
HPMS Sections - AADT 2009
HPMS Sections - AADT 2008
DOD Sections
Census Tracts
Functional Classification
National Highway System (NHS)
Previous Projects: Project No., Date and Limits

SCALE: (In Miles) 4" = 1 mile

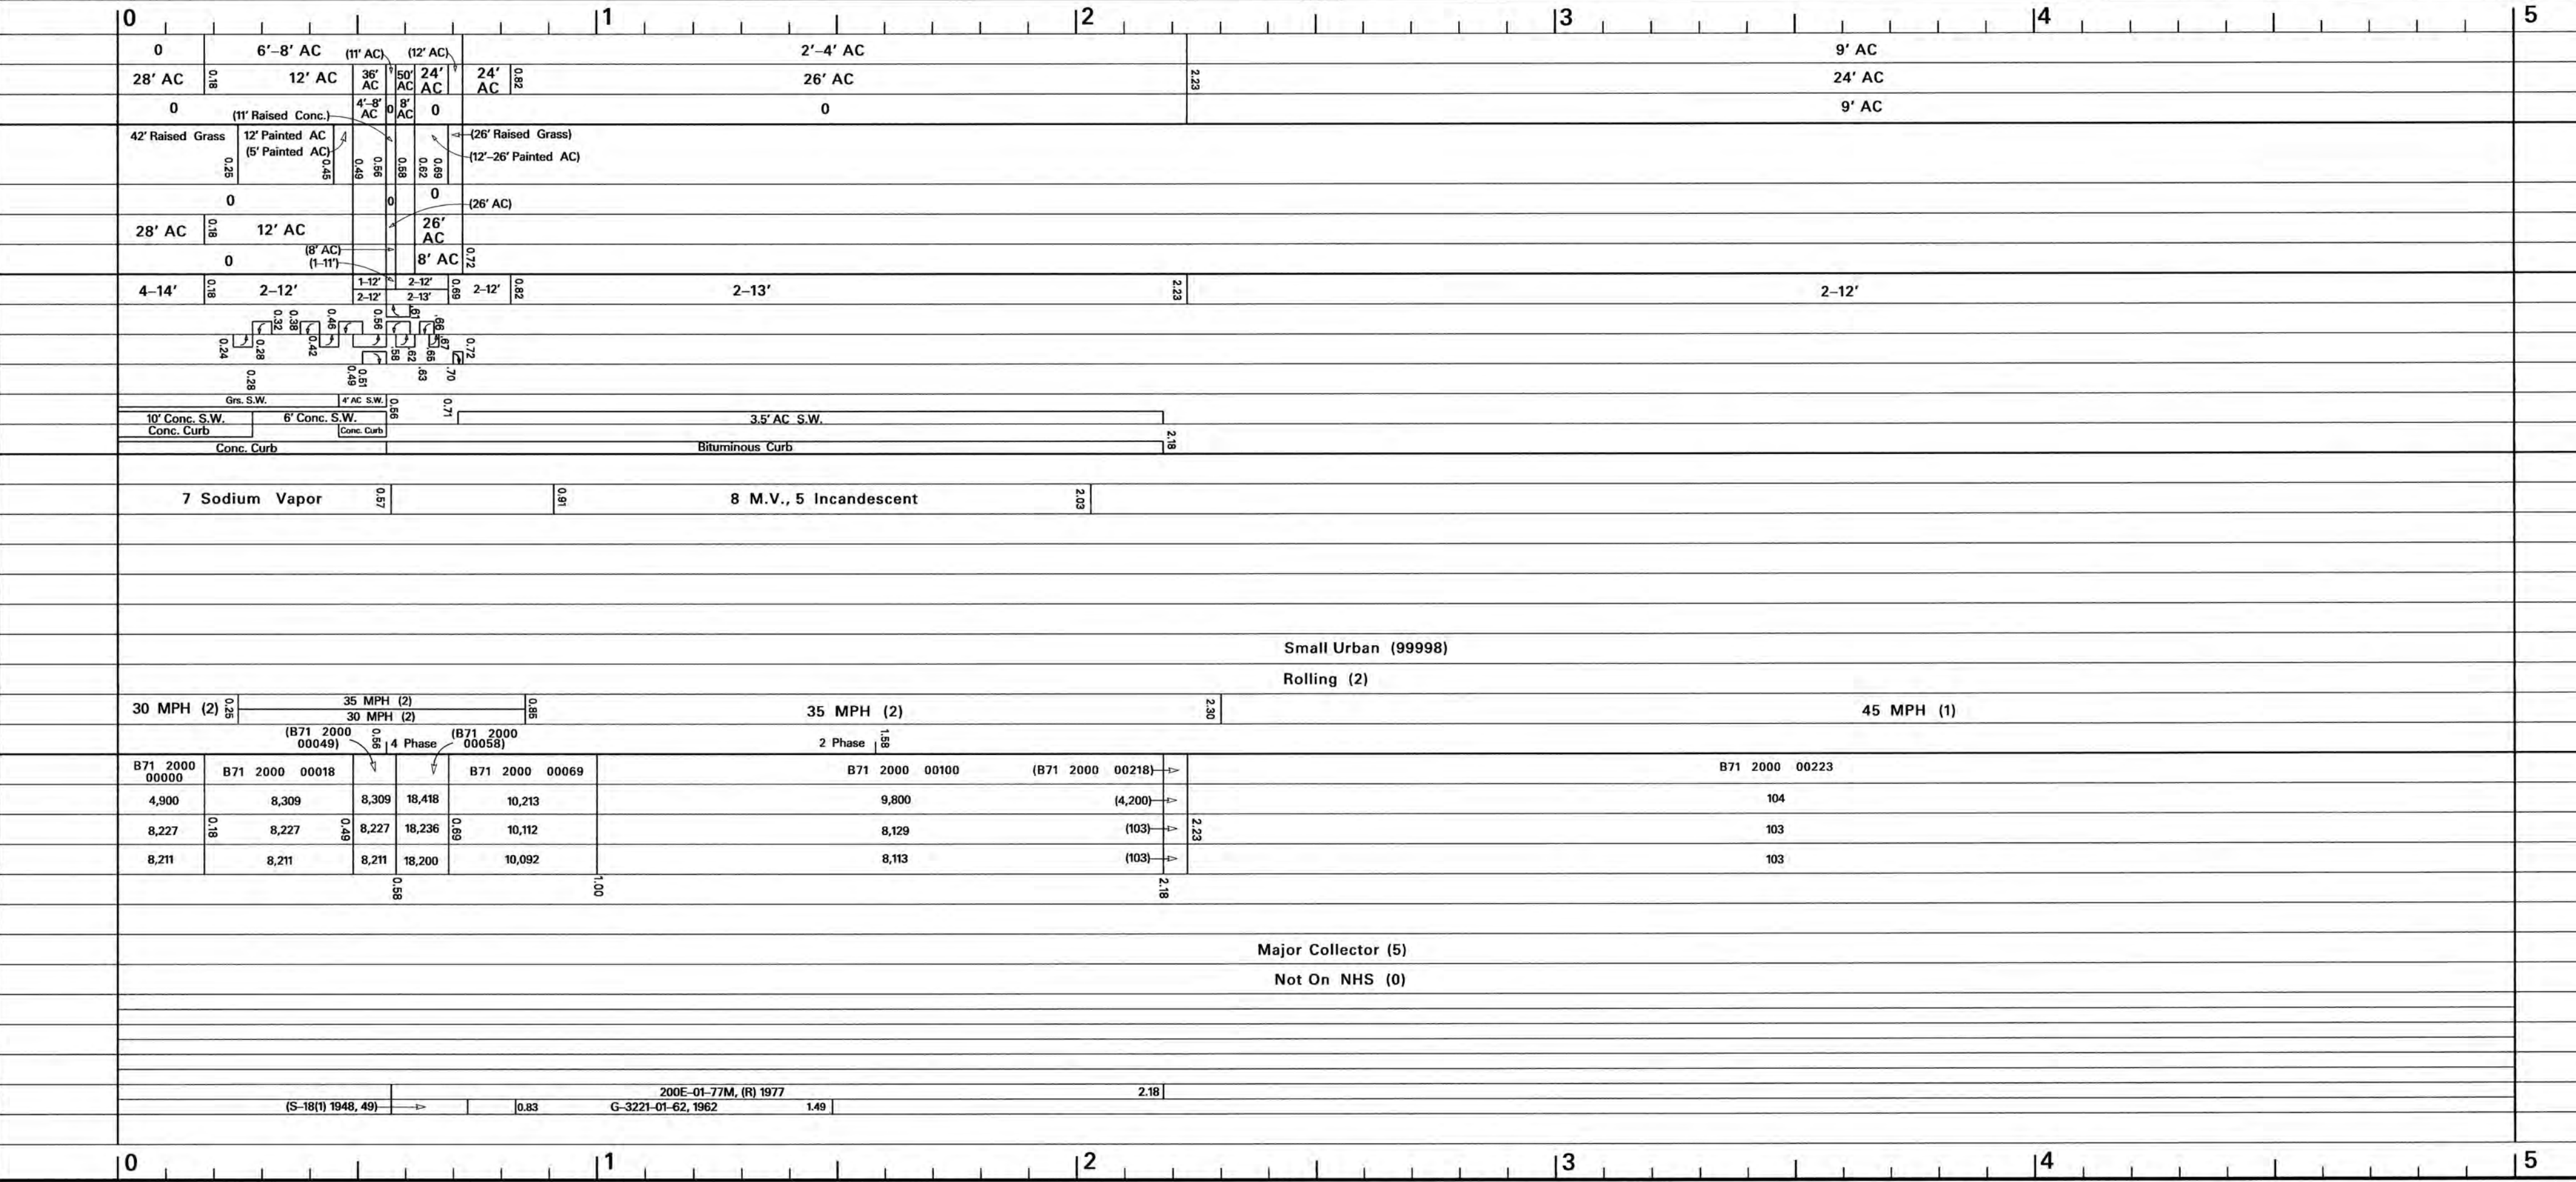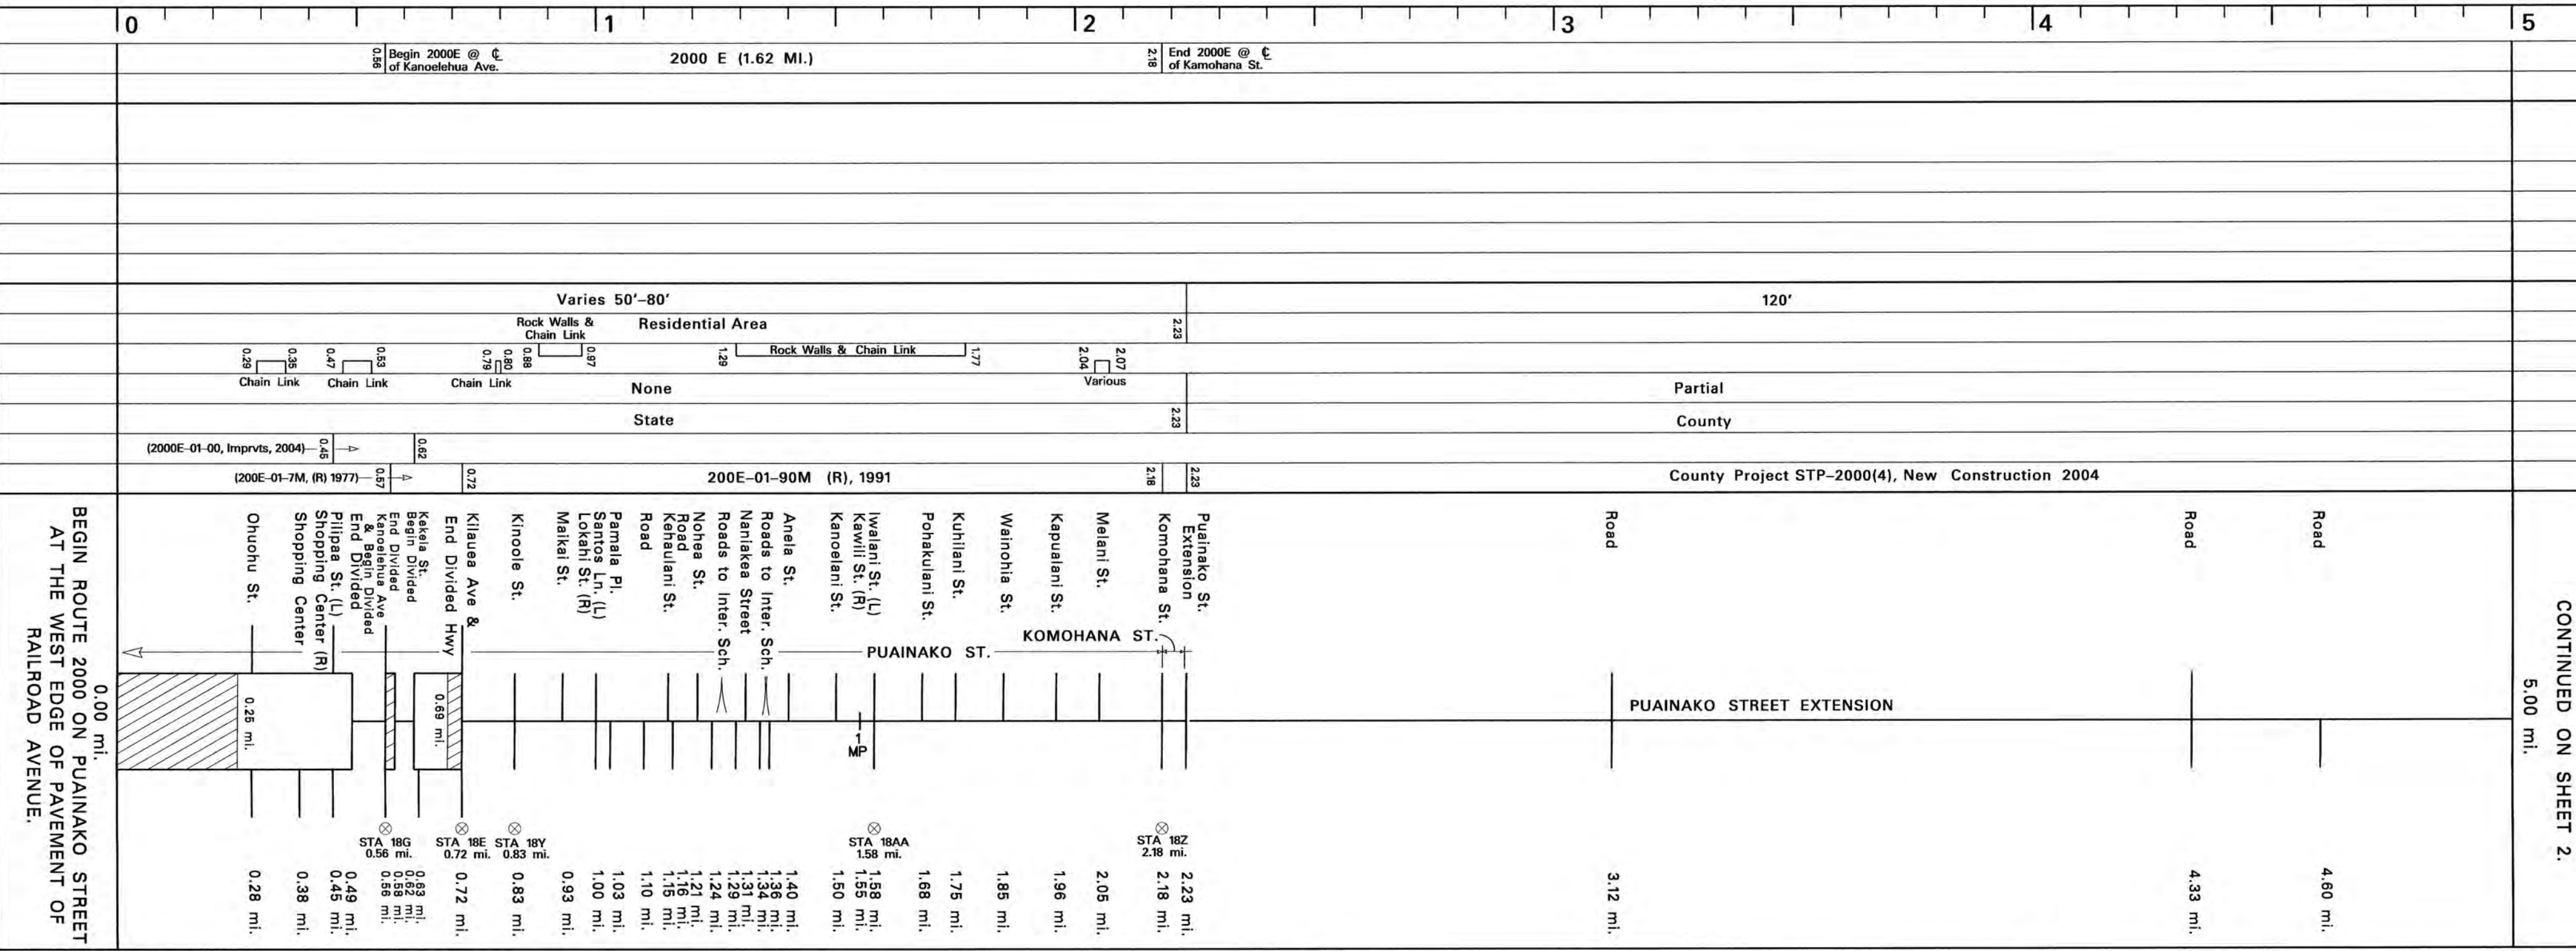

Date Released	Revised
Dec. 2003, DB	
Apr. 04	D.B.
July 04	D.B.
Sept. 04	D.B.
May 06	G.N.
Sept. 10	D.B.
Feb. 11	D.B.
Feb. 12	D.B.

