




ISLAND OF HAWAII

DECEMBER 2014

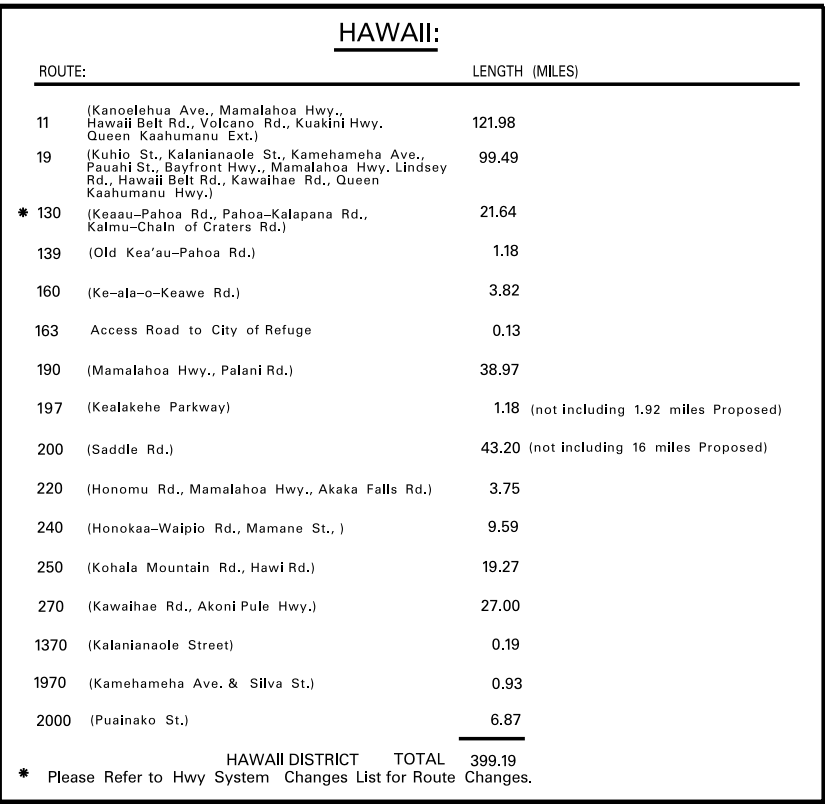

DISCLAIMER: This product is for informational purposes only and may not be suitable for legal, engineering, or surveying purposes. This information is provided with the understanding that conclusions drawn from such information are the responsibility of the user. If you feel the information shown on this product is questionable, please contact the State of Hawaii, Highways Division, Planning Branch, at gishelp.hwyp@hawaii.gov or at (808) 587-1841 to report the issue.




STATE OF HAWAII
DEPARTMENT OF TRANSPORTATION
PREPARED BY THE HIGHWAYS DIVISION, PLANNING BRANCH
IN COOPERATION WITH THE
U.S. DEPARTMENT OF TRANSPORTATION
FEDERAL HIGHWAY ADMINISTRATION

DECEMBER 2014

P A C I F I C

O C E A N

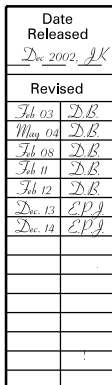

VOLCANO ROAD – KANOELEHUA AVE.

DEPARTMENT OF TRANSPORTATION
HIGHWAYS DIVISION

PREPARED BY THE
HIGHWAYS PLANNING BRANCH
IN COOPERATION WITH THE
U.S. DEPARTMENT OF TRANSPORTATION
FEDERAL HIGHWAY ADMINISTRATION

Total Designated Route Length:	<u>121.98</u>	MILES (a + b)
a. Existing Length:	<u>121.98</u>	MILES
b. Proposed Length:	<u>0.00</u>	MILES
Total Travel Way Length:	<u>121.98</u>	MILES (a + b, less c)
a. Existing Length:	<u>121.98</u>	MILES
b. Temporary Length:	<u>0.00</u>	MILES
c. Length used as T.W. for another Route:	<u>NONE</u>	MILES (-)

NEEDS STUDY ROUTE NO. _____ FUNCTIONAL CLASSIFICATION _____

SCALE: (In Miles) 2" = 1 mile

Maintenance Control Sections : Length and Description	

SCALE: (In Miles) 2" = 1 mile

Bridges (Over 20'): Length, Type, Capacity and Year Constructed

Vertical Clearance

Horizontal Clearance

Vertical Clearance

Horizontal Clearance

Right of Way Width (min.-max.) if varies


Right of Way Fence: Type – Right and Left

Control of Access: 1=None, 2=Partial, 3=Full

Jurisdiction, Transfer Phase No. and Date (C to S or S to C)



Project No., Type of Construction, and Year Constructed

Project No., Type of Construction, and Year Constructed

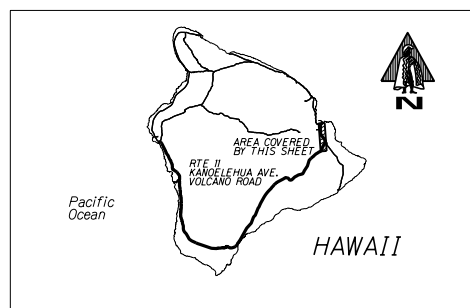


Road Diagram

 Indicates Grass & / or Physical Barrier on Median.

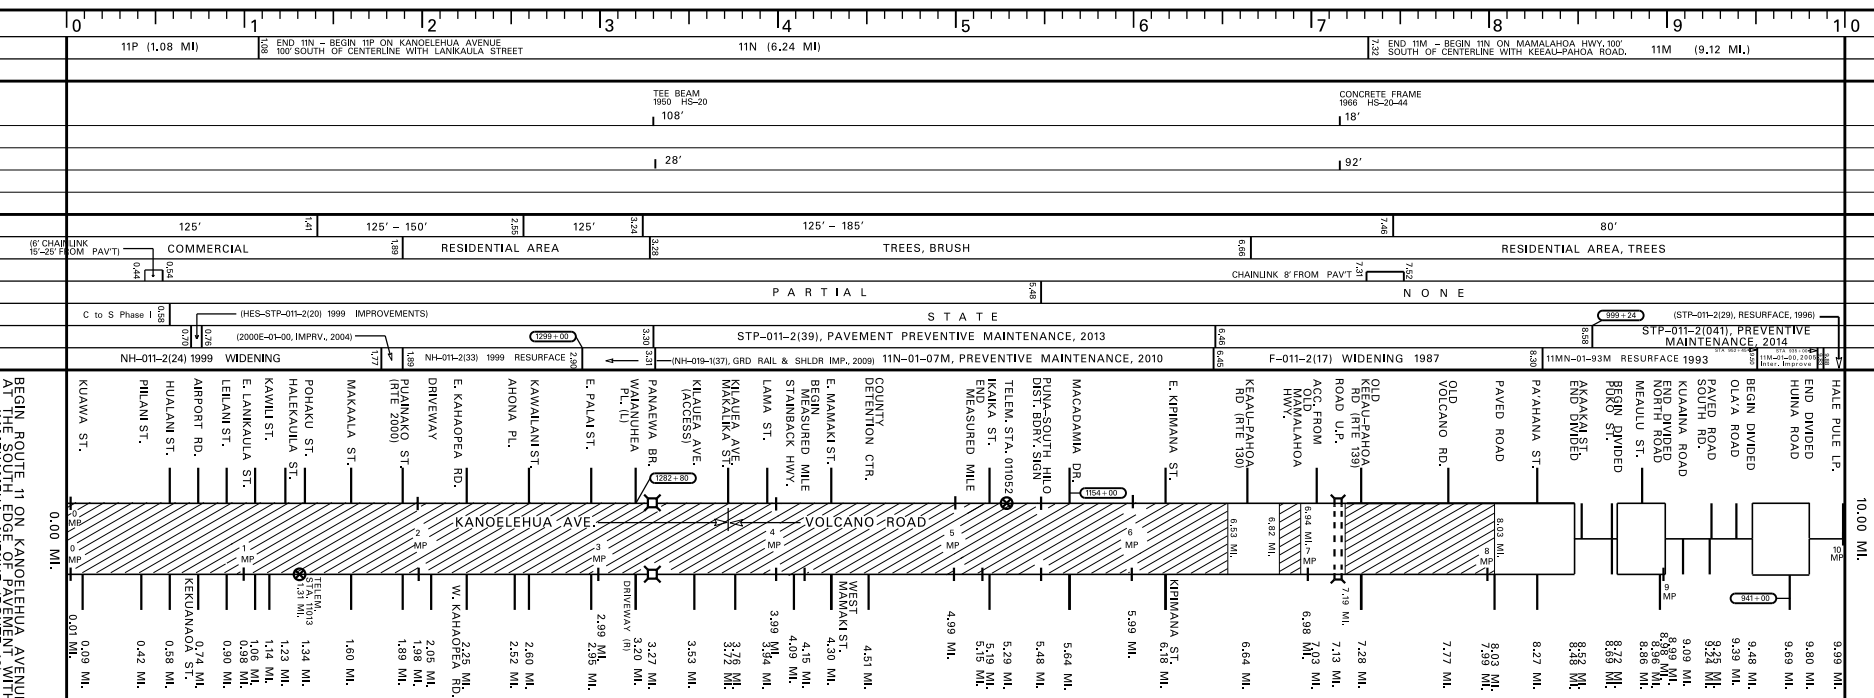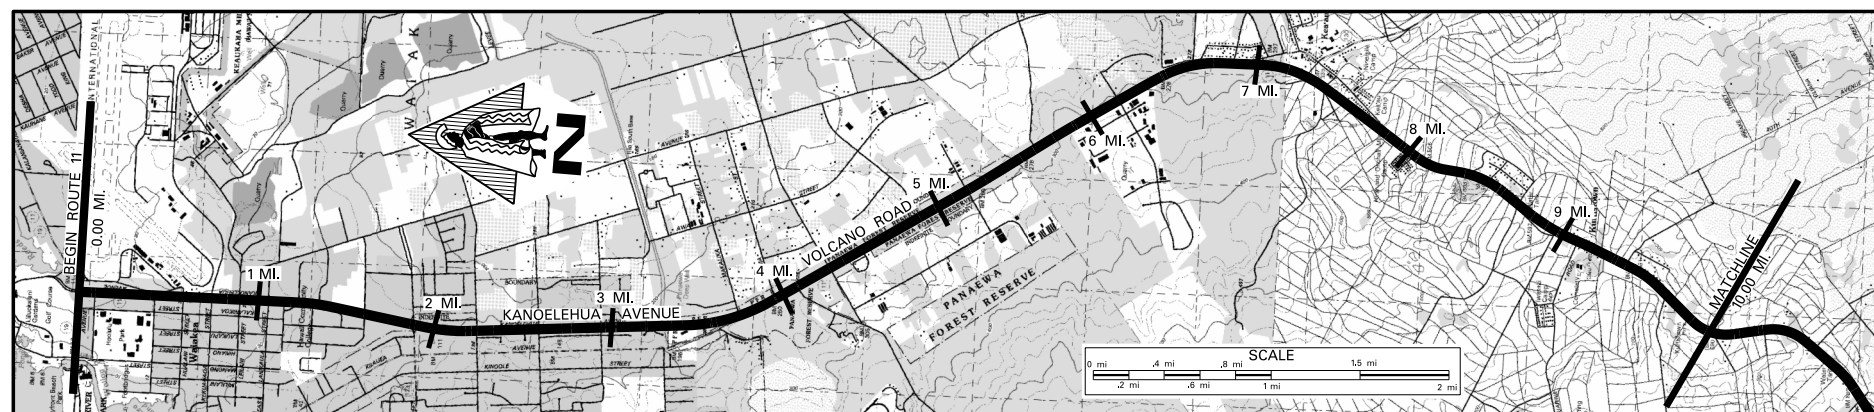

CONTINUES ON SHEET #2

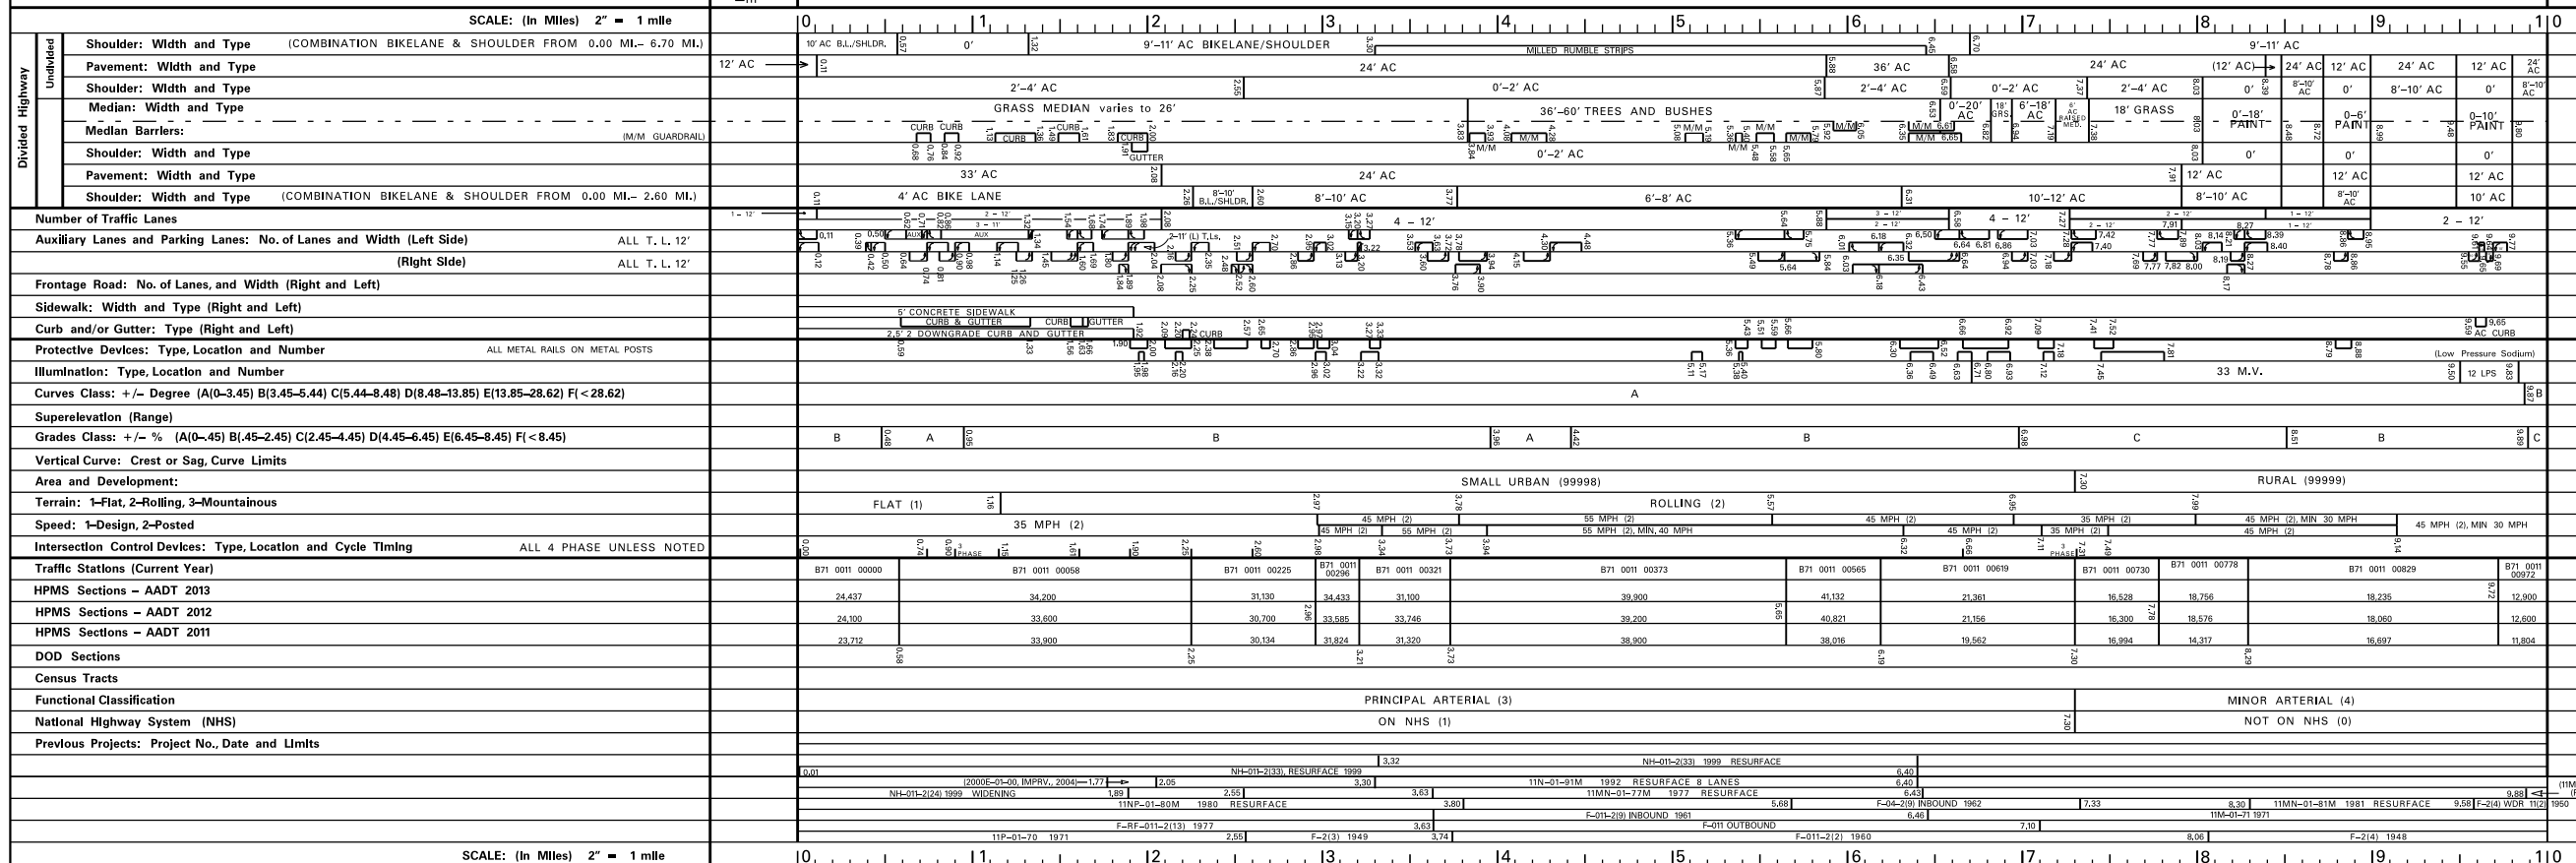


SCALE: (In Miles) 2" = 1 mile

ROAD INVENTORY HAWAII RTE 11 VOLCANO ROAD

STATE OF HAWAII
DEPARTMENT OF TRANSPORTATION
HIGHWAYS DIVISION

PREPARED BY THE
HIGHWAYS PLANNING BRANCH
IN COOPERATION WITH THE
U.S. DEPARTMENT OF TRANSPORTATION
FEDERAL HIGHWAY ADMINISTRATION

Total Route Length: 121.98 miles
a. Survey Length: 121.98 miles
b. Proposed Length: 0.00 miles
c. Other Length: * 0.00 miles

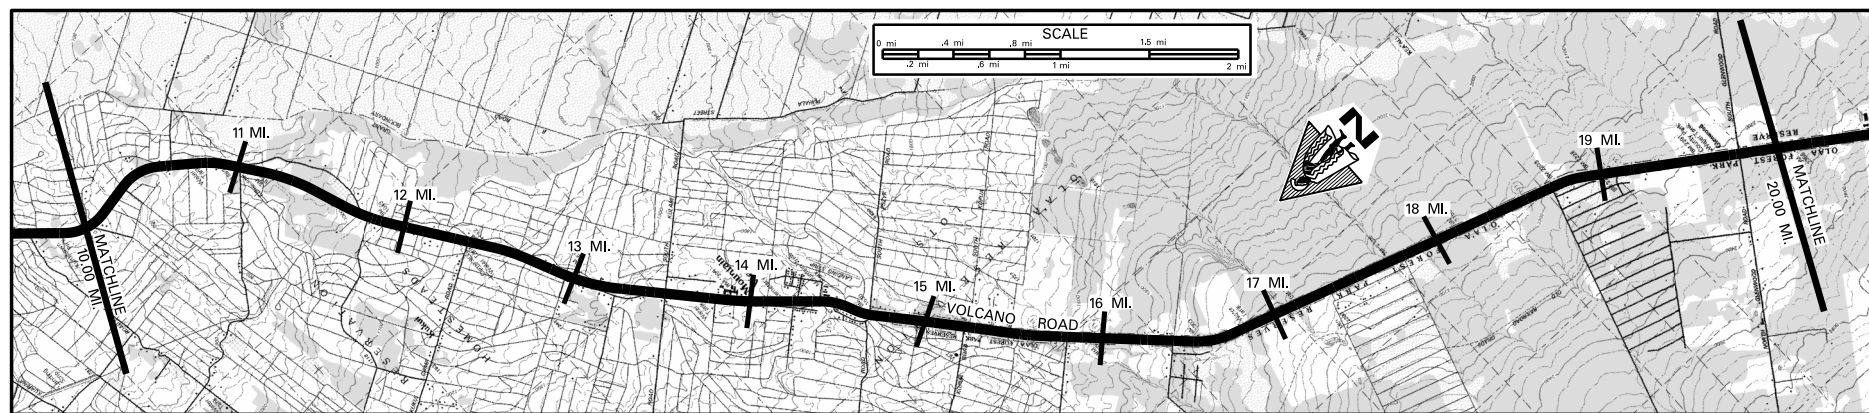

SCALE: (In Miles) 2" = 1 mile

Maintenance Control Sections : Length and Description

Structure Carrying Road	Bridges (Over 20'): Length, Type, Capacity and Year Constructed
	Vertical Clearance
	Horizontal Clearance
	Vertical Clearance
Structure Over Road	Vertical Clearance
	Horizontal Clearance

Right of Way Width (min-max.) if varies

Available Right of Way Width (Needs Study)


Right of Way Fence: Type - Right and Left

Control of Access: 1-None, 2-Partial, 3-Full

Jurisdiction, Transfer Phase No. and Date (C to S or S to C)

Project No., Type of Construction, and Year Constructed

Project No., Type of Construction, and Year Constructed

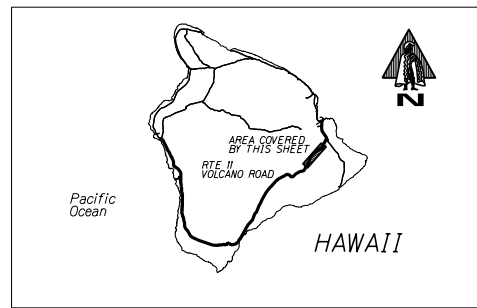

Road Diagram

* MP= Milepost Signage

SCALE: (In Miles) 2" = 1 mile

Divided Highway	Shoulder: Width and Type
	Pavement: Width and Type
	Shoulder: Width and Type
	Median: Width and Type
	Median Barriers:
	Shoulder: Width and Type
	Pavement: Width and Type
	Shoulder: Width and Type

Number of Traffic Lanes

Auxiliary Lanes and Parking Lanes: No. of Lanes and Width (Left Side)
(Right Side)

Frontage Road: No. of Lanes, and Width (Right and Left)

Sidewalk: Width and Type (Right and Left)

Curb and/or Gutter: Type (Right and Left)

Protective Devices: Type, Location and Number

Illumination: Type, Location and Number

Curves Class: +/- Degree A(0-3.45) B(3.45-5.44) C(5.44-8.48) D(8.48-13.85) E(13.85-28.62) F(<28.62)

Superelevation (Range)

Grades Class: +/- % A(0-4.5) B(4.5-2.45) C(2.45-4.45) D(4.45-6.45) E(6.45-8.45) F(<8.45)

Vertical Curve: Crest or Sag, Curve Limits

Area and Development:

Terrain: 1-Flat, 2-Rolling, 3-Mountainous

Speed: 1-Design, 2-Posted

Intersection Control Devices: Type, Location and Cycle Timing

Traffic Stations (Current Year)

HPMS Sections - AADT 2013

HPMS Sections - AADT 2012

HPMS Sections - AADT 2011


DOD Sections

Census Tracts

Functional Classification

National Highway System (NHS)

Previous Projects: Project No., Date and Limits

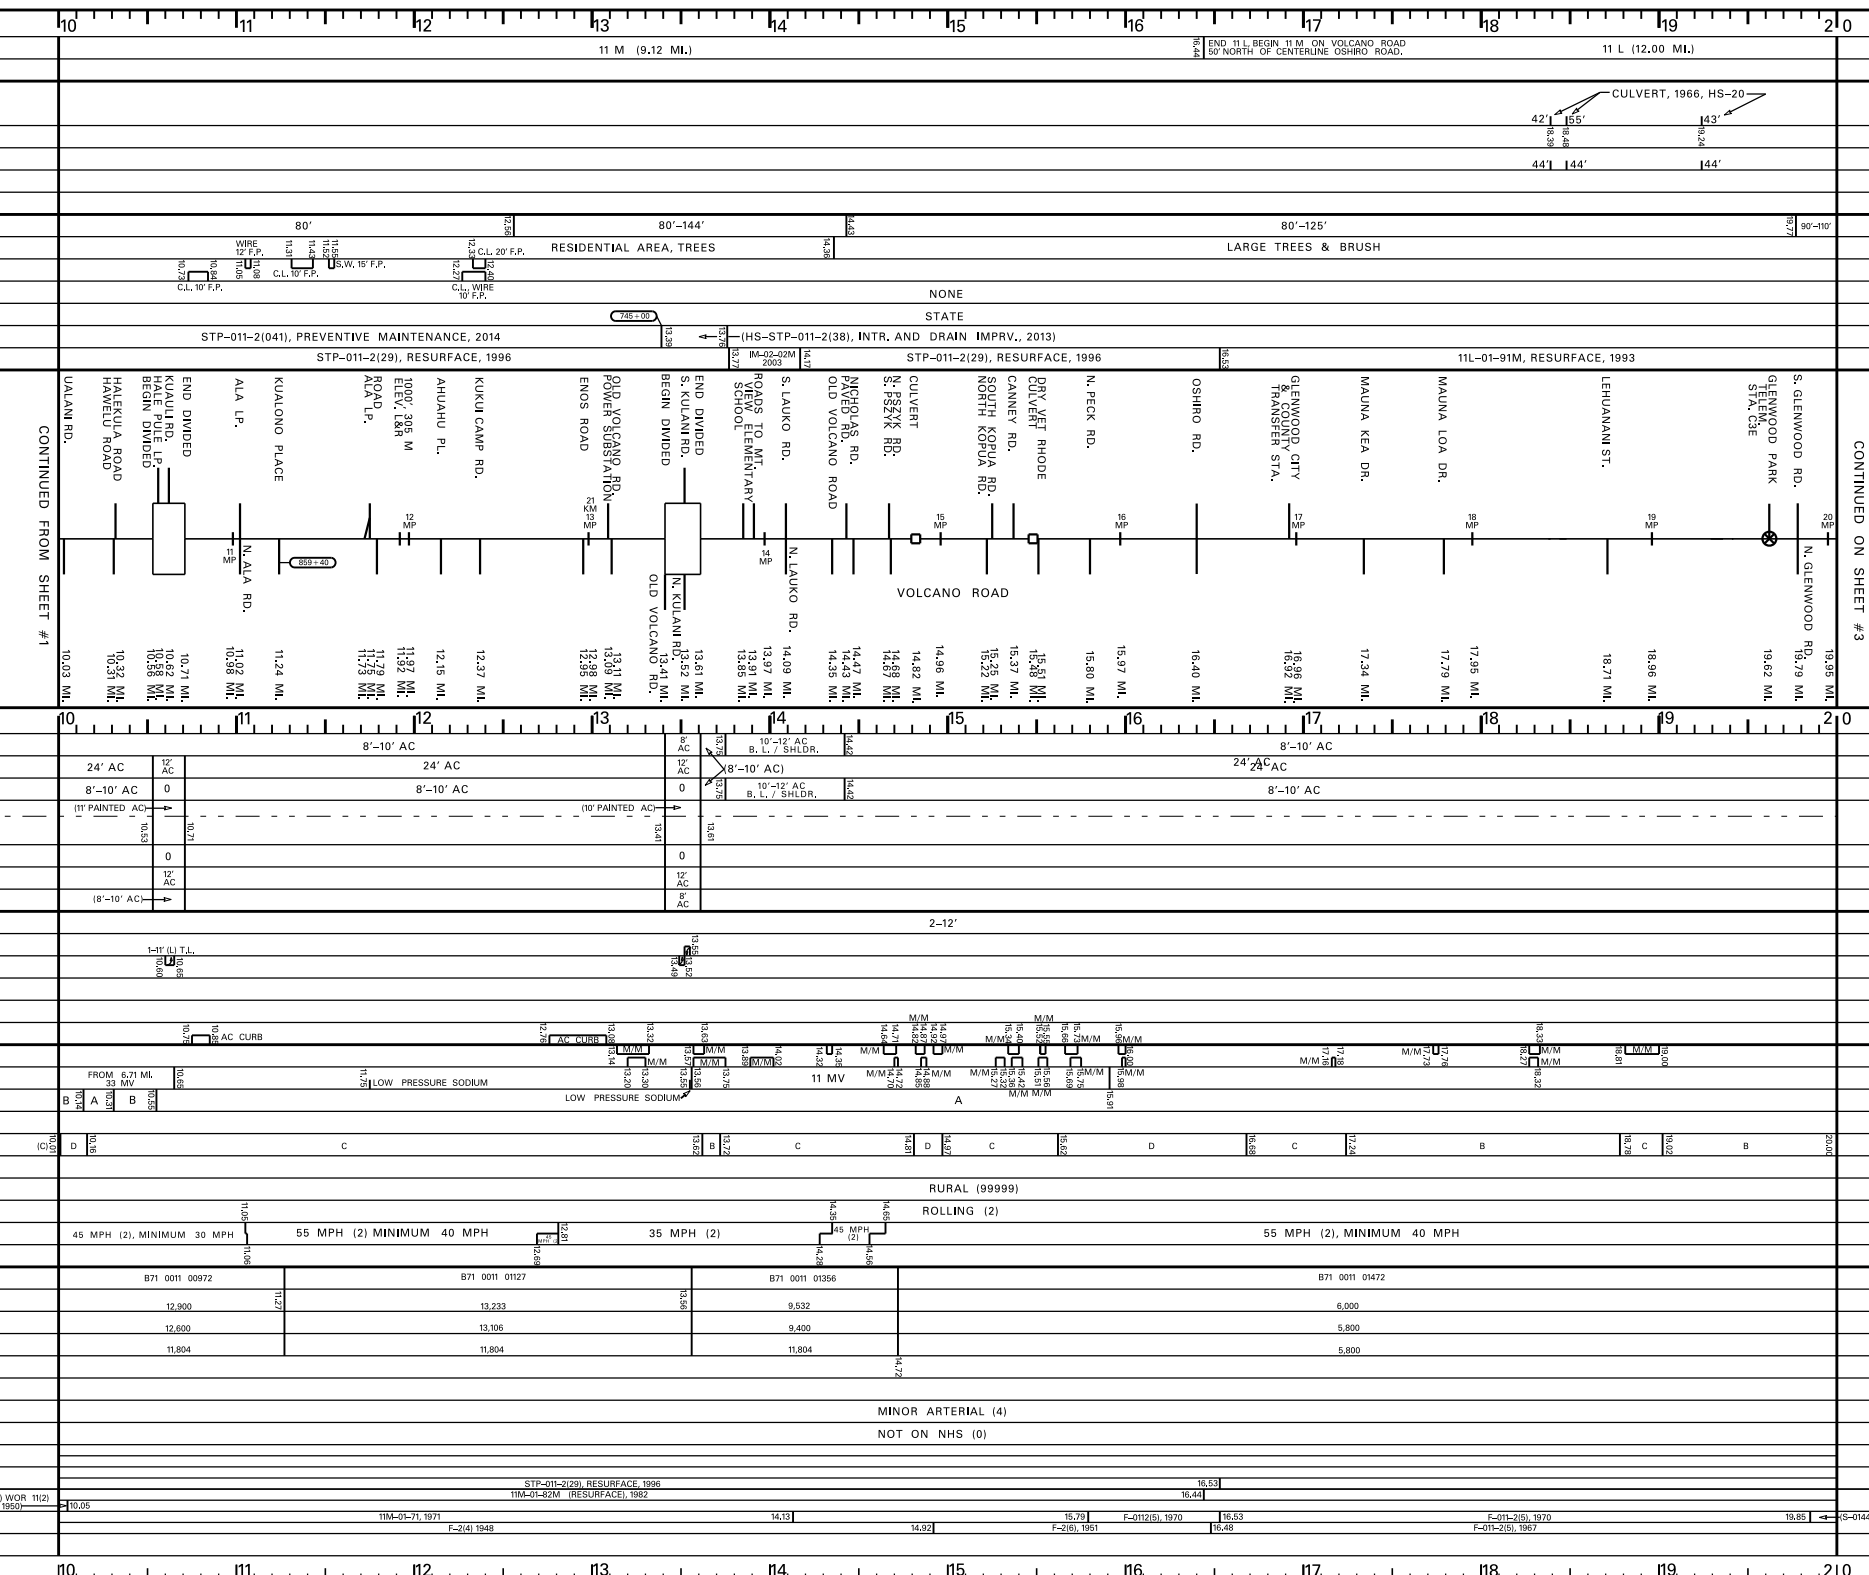

SCALE: (In Miles) 2" = 1 mile


Date Released	Revised
JUNE 05, D.B.	
5/06 G.N.	
9/10 D.B.	
2/11 D.B.	
2/12 D.B.	
9/12 E.P.J.	
1/13 E.P.J.	
12/13 E.P.J.	
7/14 D.B.	

Total Route Length: 121.98 miles

a. Survey Length: 121.98 miles

b. Proposed Length: 0.00 miles

c. Other Length: * 0.00 miles

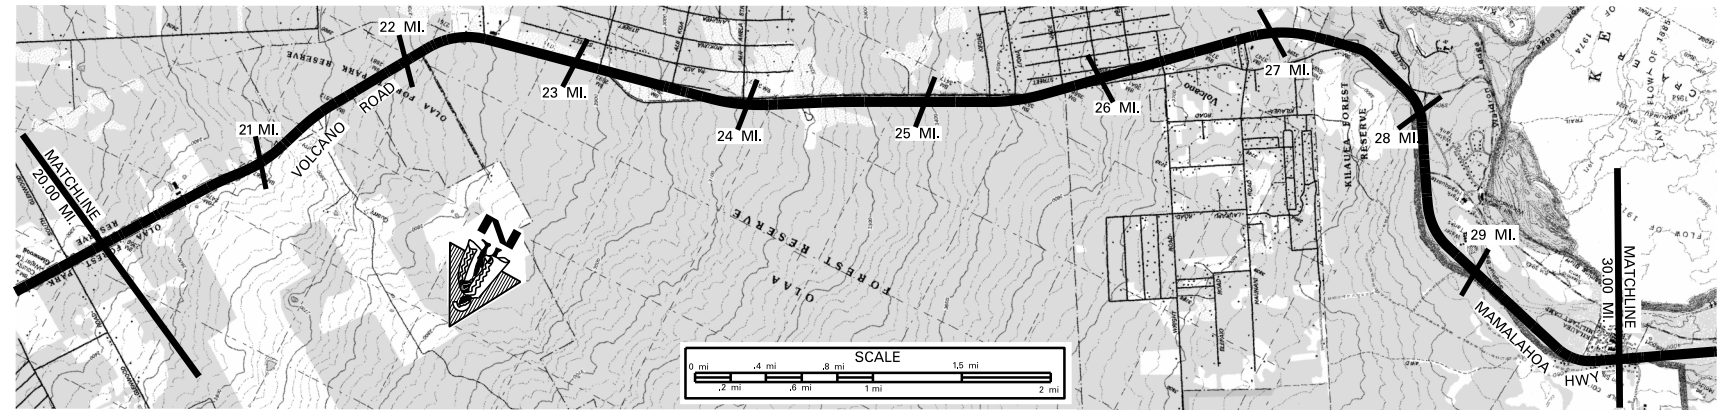
[illegible]

ROAD INVENTORY
HAWAII RTE 11
MAMALAHOA HIGHWAY

STATE OF HAWAII
DEPARTMENT OF TRANSPORTATION
HIGHWAYS DIVISION

PREPARED BY THE
HIGHWAYS PLANNING BRANCH
IN COOPERATION WITH THE
U.S. DEPARTMENT OF TRANSPORTATION
FEDERAL HIGHWAY ADMINISTRATION

Total Route Length: 121.98 miles
a. Survey Length: 121.98 miles
b. Proposed Length: 0.00 miles
c. Other Length: * 0.00 miles

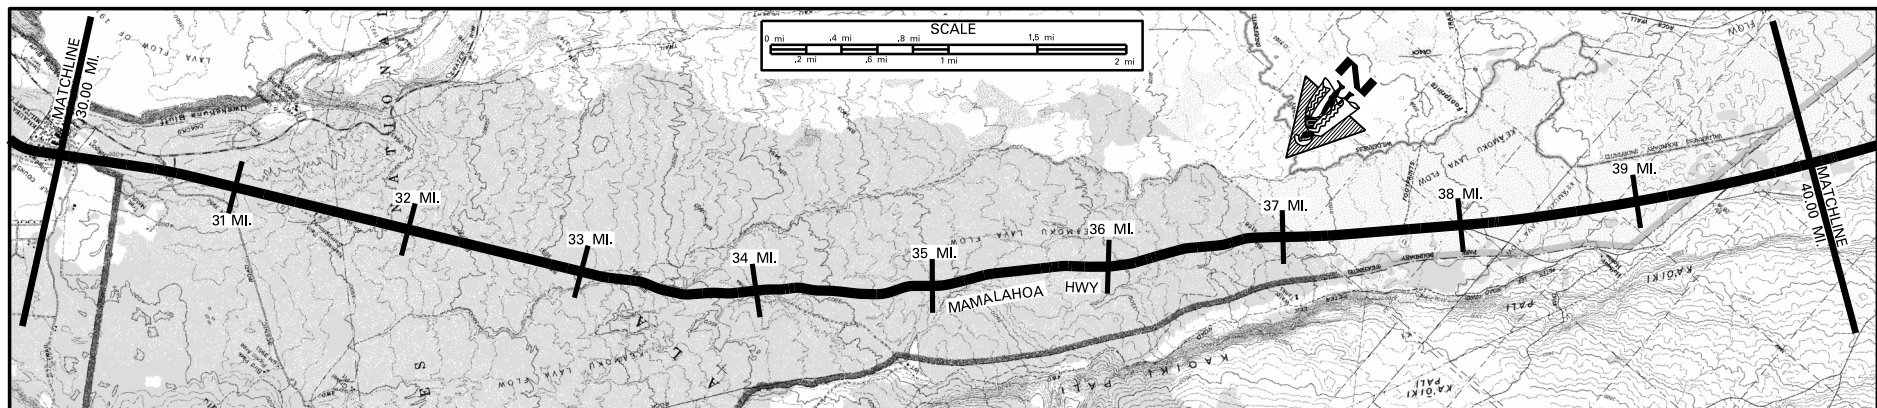

SCALE: (In Miles) 2" = 1 mile

Maintenance Control Sections : Length and Description

11 K (2.62 MI.) END 11K BEGIN 11K ON MAMALAHOA HWY 1674' SOUTH OF CENTERLINE CRATER RIM RD./BIRD PARK RD. AT THE CONTROL SECTION MARKER 11J (8.45 MI.) END 11H - BEGIN 11J ON MAMALAHOA HWY 63' SOUTH OF HAWAII NATIONAL PARK BDRY. AT THE CONTROL SECTION MARKER 11 H (11.86 MI.)

Structure
Carrying
Road

Bridges (Over 20'): Length, Type, Capacity and Year Constructed

Vertical Clearance

Horizontal Clearance

Structure
Over
Road

Vertical Clearance

Horizontal Clearance

Right of Way Width (min.-max.) if varies

Available Right of Way Width (Needs Study)

Right of Way Fence: Type - Right and Left

Control of Access: 1=None, 2=Partial, 3=Full

Jurisdiction, Transfer Phase No. and Date (C to S or S to C)


Project No., Type of Construction, and Year Constructed

Project No., Type of Construction, and Year Constructed

LARGE TREES AND BRUSH 80' BUSHES & TREES IN LAVA ROCK 100' 80'

NONE FEDERAL (STATE MAINTAINED) STATE

11K-01-03M (R), 2009 FLH-011-2(27), RESURFACE, 1998 STP-011-2(28), RESURFACE, 1995 11JK-01-90M, (R), 1991 (11H-01-80M, (R), 1980)

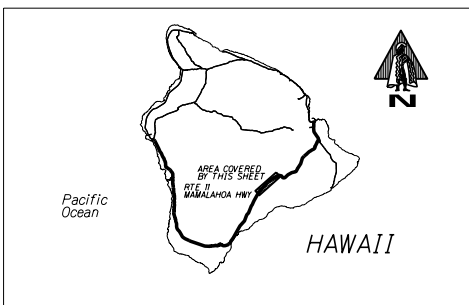

Road Diagram

* MP= Milepost Signage

CONTINUED FROM SHEET #3

CONTINUED ON SHEET #5

SCALE: (In Miles) 2" = 1 mile

Divided Highway

Shoulder: Width and Type

Pavement: Width and Type

Shoulder: Width and Type

Median: Width and Type

Median Barriers:

Shoulder: Width and Type

Pavement: Width and Type

Shoulder: Width and Type

2'-4' AC 6' AC 2'-4' AC 24' AC 2'-4' AC 24' AC

2'-4' AC 24' AC 5'-7' AC 22' AC 3' AC 24' AC

Number of Traffic Lanes

Auxiliary Lanes and Parking Lanes: No. of Lanes and Width (Left Side)

(Right Side)

Frontage Road: No. of Lanes, and Width (Right and Left)

Sidewalk: Width and Type (Right and Left)

Curb and/or Gutter: Type (Right and Left)

Protective Devices: Type, Location and Number

ALL METAL RAILS ON METAL POSTS GUARDRAILS

Illumination: Type, Location and Number

Curves Class: +/- Degree (A(4-3.45) B(3.45-5.44) C(5.44-8.48) D(8.48-13.85) E(13.85-28.62) F(<28.62)

Superelevation (Range)

Grades Class: +/- % (A(0-4.5) B(4.5-2.45) C(2.45-4.45) D(4.45-6.45) E(6.45-8.45) F(<8.45)

Vertical Curve: Crest or Sag, Curve Limits

Area and Development:

Terrain: 1=Flat, 2=Rolling, 3=Mountainous

Speed: 1=Design, 2=Posted

Intersection Control Devices: Type, Location and Cycle Timing

2-12' 2-11' 2-12'

2-12' 2-11' 2-12'

SCALE: (In Miles) 2" = 1 mile

ROAD INVENTORY
MAMALAHOA HIGHWAY

STATE OF HAWAII
DEPARTMENT OF TRANSPORTATION
HIGHWAYS DIVISION

PREPARED BY THE
HIGHWAYS PLANNING BRANCH
IN COOPERATION WITH THE
U.S. DEPARTMENT OF TRANSPORTATION
FEDERAL HIGHWAY ADMINISTRATION

Total Route Length: 121.98 miles
a. Survey Length: 121.98 miles
b. Proposed Length: 0.00 miles
c. Other Length: * 0.00 miles

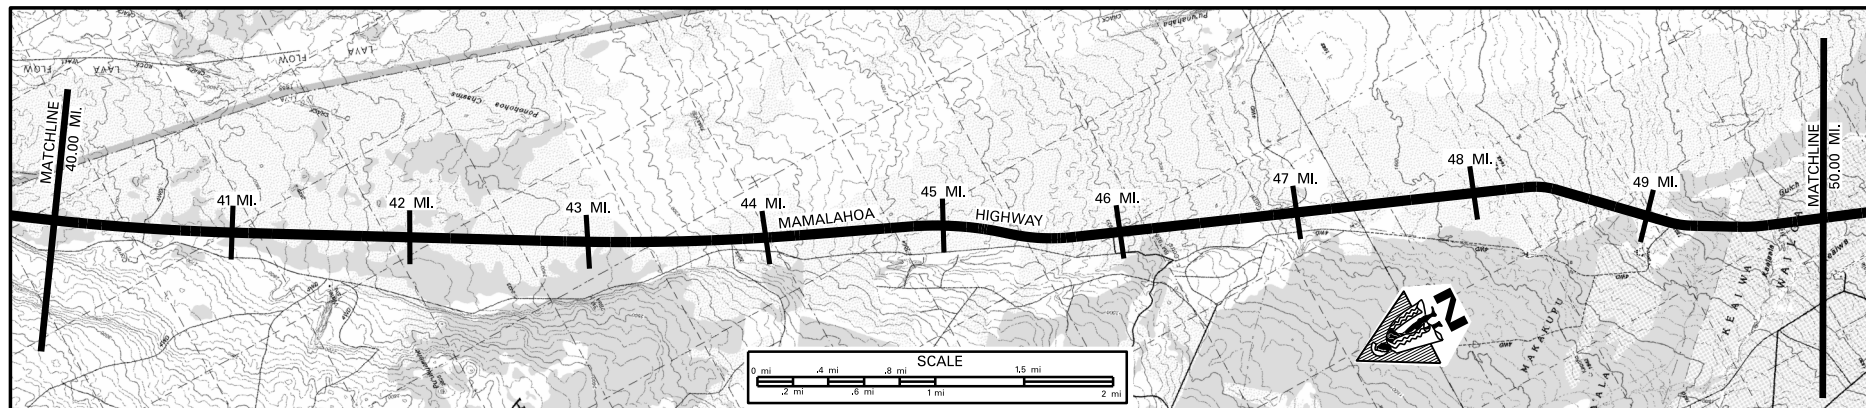

SCALE: (In Miles) 2" = 1 mile

Maintenance Control Sections : Length and Description

11 H (11.86 MI.)

Structure Carrying Road
Bridges (Over 20'): Length, Type, Capacity and Year Constructed
Vertical Clearance
Horizontal Clearance
Structure Over Road
Vertical Clearance
Horizontal Clearance

CONC. BOX CULVERT
1997 HS-20-44
PRESTRESSED CONC. PLANK,
HL-93, 2006
160' 73' 145'
40' 34' 40'

Right of Way Width (min-max.) if varies
Available Right of Way Width (Needs Study)
Right of Way Fence: Type - Right and Left
Control of Access: 1=None, 2=Partial, 3=Full
Jurisdiction, Transfer Phase No. and Date (C to S or S to C)

80' 80' 60'
BUSHES AND TREES IN LAVA ROCK
WIRE ON WOOD 15' FROM PAVEMENT (L) & (R)
NONE
STATE


(EP-1212) BRIDGE REPLACEMENT, 2006
200+00 203+37.85 205+00

Project No., Type of Construction, and Year Constructed

11H-01-80M, RESURFACE, 1980

11HKL-01-97M, RESURFACE, 1998

(11HKL-01-97M) RESURFACE, 1998
(11H-01-80M) IMPROV., 1997

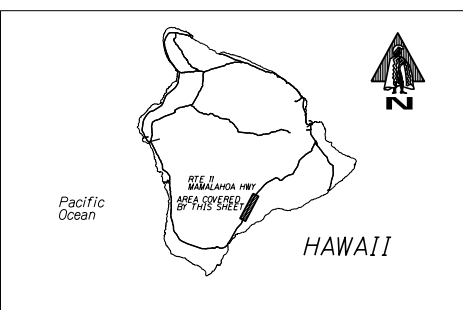

Road Diagram
* MP= Milepost Signage

CONTINUED FROM SHEET #4

MAMALAHOA HIGHWAY

CONTINUED ON SHEET #6

SCALE: (In Miles) 2" = 1 mile

Divided Highway
Undivided
Shoulder: Width and Type
Pavement: Width and Type
Shoulder: Width and Type
Median: Width and Type
Median Barriers:
Shoulder: Width and Type
Pavement: Width and Type
Shoulder: Width and Type

8' AC 3' AC / 3' GRAVEL 6' AC 7'-2' 3' AC / 3' GRAVEL 7' AC 3' AC / 3' GRAVEL 4'-6' AC 22' AC 6'-8' AC
8'-10' AC 3' AC / 3' GRAVEL 24' AC 8' AC 3' AC/2' GRAVEL 7' AC 3' AC / 3' GRAVEL 4'-5' AC 5'-7' AC 7'-9' AC
2'-12' 2'-11'

Number of Traffic Lanes

Auxiliary Lanes and Parking Lanes: No. of Lanes and Width (Left Side)
(Right Side)

Frontage Road: No. of Lanes, and Width (Right and Left)
Sidewalk: Width and Type (Right and Left)
Curb and/or Gutter: Type (Right and Left)

Protective Devices: Type, Location and Number

Illumination: Type, Location and Number

Curves Class: +/- Degree (A(0-3.45) B(3.45-5.44) C(5.44-8.48) D(8.48-13.85) E(13.85-28.62) F(<28.62)

Superelevation (Range)

Grades Class: +/- % (A(0-45) B(45-2.45) C(2.45-4.45) D(4.45-6.45) E(6.45-8.45) F(<8.45)

Vertical Curve: Crest or Sag, Curve Limits

Area and Development:

Terrain: 1=Flat, 2=Rolling, 3=Mountainous

Speed: 1=Design, 2=Posted

Intersection Control Devices: Type, Location and Cycle Timing

Traffic Stations (Current Year)

HPMS Sections - AADT 2013

HPMS Sections - AADT 2012

HPMS Sections - AADT 2011

DOD Sections

Census Tracts

Functional Classification

National Highway System (NHS)

Previous Projects: Project No., Date and Limits

B71 0011 03947

1,876

1,858

2,035

B71 0011 04602

2,292

2,270

2,035

MINOR ARTERIAL (4)

NOT ON NHS (0)

45.63

11HKL-01-97M, (RESURFACE), 1998

(11HKL-01-80M, (RESURFACE), 1982) - 49.51

(11HKL-01-80M, (SHOULDER STABILIZATION), 1991) - 49.51

(11HKL-01-80M, (SHOULDER STABILIZATION), 1991) - 49.51

SCALE: (In Miles) 2" = 1 mile

Total Route Length:	<u>121.98</u>	miles
a. Survey Length:	<u>121.98</u>	miles
b. Proposed Length:	<u>0.00</u>	miles
c. Other Length: *	<u>0.00</u>	miles

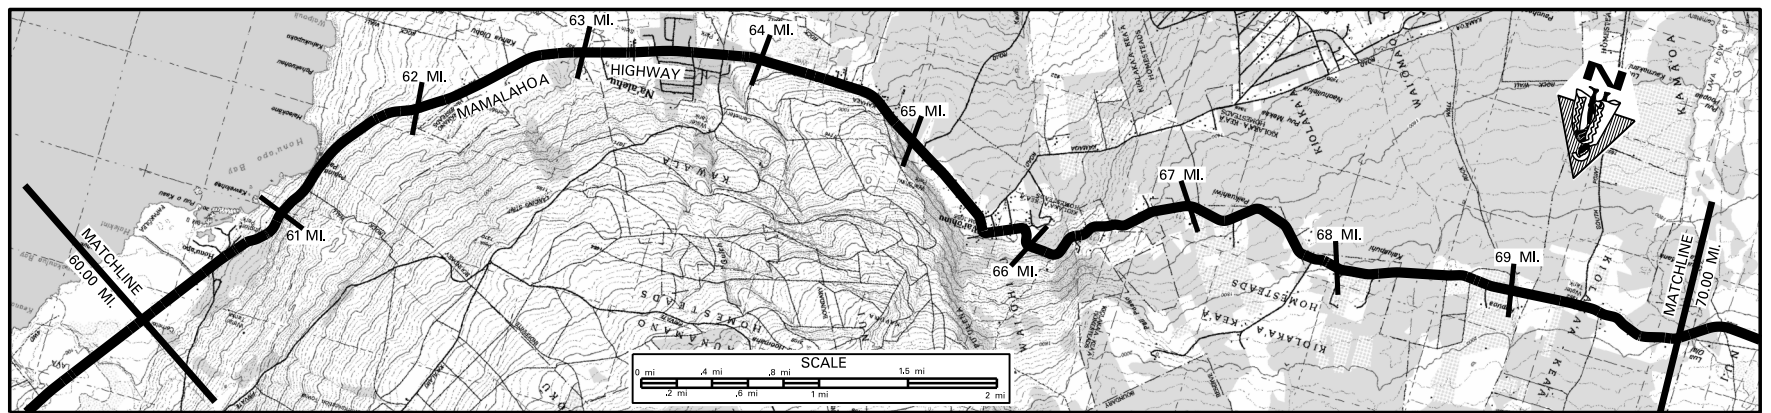

SCALE: (In Miles) 2" = 1 mile

Maintenance Control Sections : Length and Description

Structure Carrying Road	Bridges (Over 20'): Length, Type, Capacity and Year Constructed		SLAB 1940, H-15	
	Vertical Clearance		144'	
	Horizontal Clearance		124'	
Structure Over Railroad	Vertical Clearance			
	Horizontal Clearance			


Right of Way Width (min.-max.) if varies

Available Right of Way Width (Needs Study)

Right of Way Fence: Type – Right and Left

Control of Access: 1-None, 2-Partial, 3-Full

Jurisdiction, Transfer Phase No. and Date (C to S or S

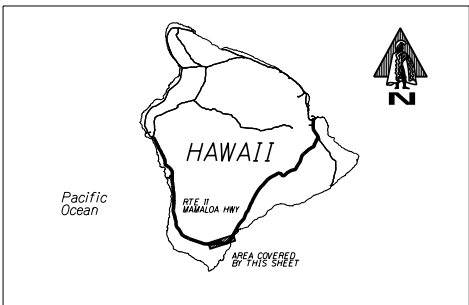Project No., Type of Construction, and Year Constructed**Project No., Type of Construction, and Year Constructed**

Road Diagram

* MP = Milepost Signage

CONTINUED FROM SHEET #6

CONTINUED ON SHEET #8

SCALE: (In Miles) 2" = 1 mlie

[illegible]

Number of Traffic Lanes

Auxiliary Lanes and Parking Lanes: No. of Lanes and V	

Frontage Road: No. of Lanes, and Width (Right and Left)

Sidewalk: Width and Type (Right and Left)

Curb and/or Gutter: Type (Right and Left)

Protective Devices: Type, Location and Number

Illumination: Type, Location and Number

Curves Class: +/- Degree (A(0-3.45) B(3.45-5.44) C(5.44-

Superelevation (Range)

Grades Class: +/- % (A)(0-.45) B(.45-2.45) C(2.45-4.45) L

Vertical Curve: Crest or Sag, Curve Limits

Terrain: 1 Flat 3 Rolling 3 Mountainous

Speed: 1. Design, 2. Boated

Intersection Control Devices: Type Location and Cycle

Traffic Stations (Current Year)

HPMS Sections – AADT 2013

HPMS Sections - AADT 2012

HPMS Sections – AADT 2011

DOD Sections

Census Tracts

Functional Classification

National Highway System (NHS)

Previous Projects: Project No., Date and Limits		


[illegible]

60.29	FAGH	18	D(1)	1938	60.81	62.59	COUNTY (P-1942) 1974	66.10	COUNTY (P-1829) 1974
-------	------	----	------	------	-------	-------	----------------------	-------	----------------------

SCALE: (In Miles) 2" = 1 mlie

PREPARED BY THE
HIGHWAYS PLANNING BRANCH
IN COOPERATION WITH THE
U.S. DEPARTMENT OF TRANSPORTATION
FEDERAL HIGHWAY ADMINISTRATION

0.00 miles

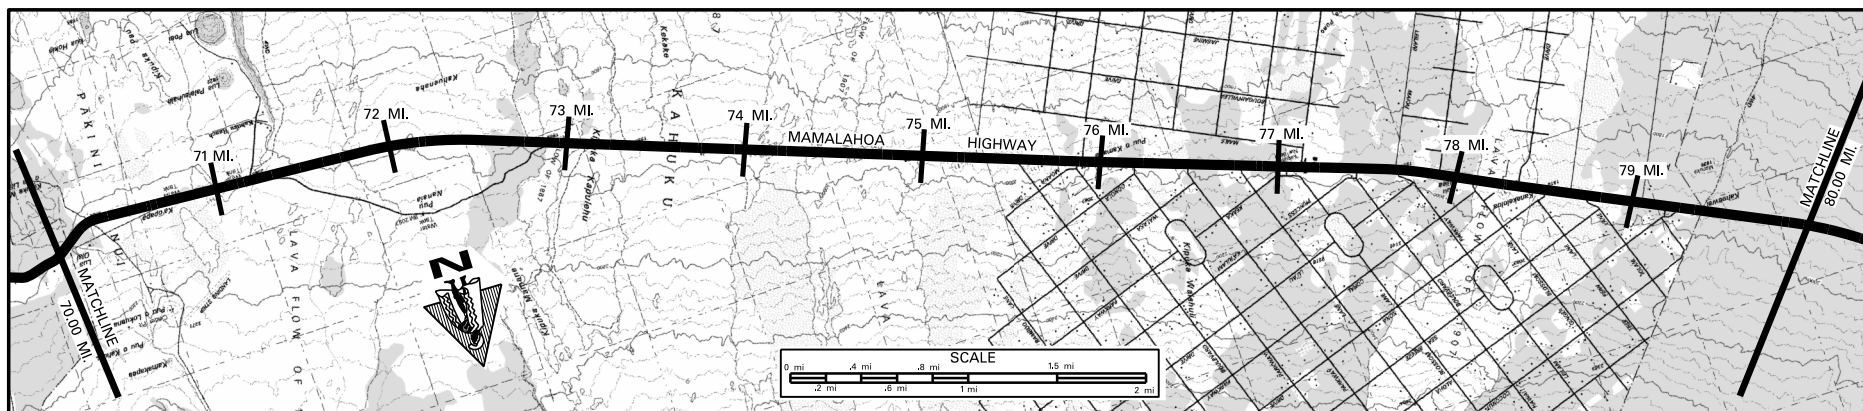
[illegible]

Structure Carrying Road	Bridges (Over 20'): Length, Type, Capacity and Year Constructed			
	Vertical Clearance			
	Horizontal Clearance			
Structure Over Railroad	Vertical Clearance			
	Horizontal Clearance			

Right of Way Width (min.-max.) if varies
Available Right of Way Width (Needs Study)
Right of Way Fence: Type – Right and Left
Control of Access: 1-None, 2-Partial, 3-Full
Jurisdiction, Transfer Phase No. and Date (C to S or S to C)

Project No., Type of Construction, and Year Constructed

Project No., Type of Construction, and Year Constructed

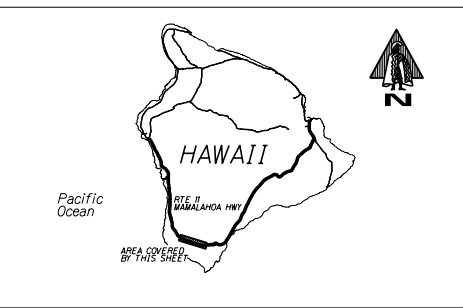

Road Diagram

* MP = Milepost Signage

CONTINUED FROM SHEET #7

CONTINUED ON SHEET #2

SCALE: (In Miles) 2" = 1 mle

Divided Highway	Unimproved	Shoulder: Width and Type	4'-6' AC	8'-10' AC	6' BP		
		Pavement: Width and Type	24' AC	12' AC	22' AC		
		Shoulder: Width and Type	4'-6' AC	8'-10' AC	0	24' AC	6' BP
		Median: Width and Type		12' PAINTED AC			
		Median Barriers:					
		Shoulder: Width and Type					
		Pavement: Width and Type					
		Shoulder: Width and Type					

Number of Traffic Lanes

Auxiliary Lanes and Parking Lanes: No. of Lanes and Width (Left Side)		(Right Side)
---	--	--------------

Frontage Road: No. of Lanes and Width (Right and Left)

Sidewalk: Width and Type (Right and Left)

Curb and/or Gutter: Type (Right and Left)

Protective Devices: Type Location and Number

Illustration: Type, Location, and Number

[illegible]

Curves Class: +/- Degr

Grades Class: +/- % (A(0-.45) B(.45-2.45) C

Vertical Curve: Crest or

Area and Development:

Terrain: 1-Flat, 2-Rolling, 3-Mountainous

Speed: 1-Design, 2-Posted

Intersection Control Devices: Type, Location and Cycle Timing

Traffic Stations (Current Year)		871 0011 06798	871 0011 07022	871 0011 07663	871 0011 07758	
HPMS Sections – AADT 2013		2,397	2,813	3,647	3,647	
HPMS Sections – AADT 2012		2,374	2,786	3,612	3,612	
HPMS Sections – AADT 2011		2,174	2,569	3,359	3,359	
DOD Sections		70,207	70,207	70,207	70,207	

Census Tracts

Functional Classification

National Highway System (NHS)

Previous Projects:	Project No.	Date and Limits
--------------------	-------------	-----------------

[illegible]


SCALE: (In Miles) 2" = 1 mlie

ROAD INVENTORY
HAWAII RTE 11
MAMALAHOA HWY.

STATE OF HAWAII
DEPARTMENT OF TRANSPORTATION
HIGHWAYS DIVISION

PREPARED BY THE
HIGHWAYS PLANNING BRANCH
IN COOPERATION WITH THE
U.S. DEPARTMENT OF TRANSPORTATION
FEDERAL HIGHWAY ADMINISTRATION

Total Route Length: 121.98 miles
a. Survey Length: 121.98 miles
b. Proposed Length: 0.00 miles
c. Other Length: * 0.00 miles

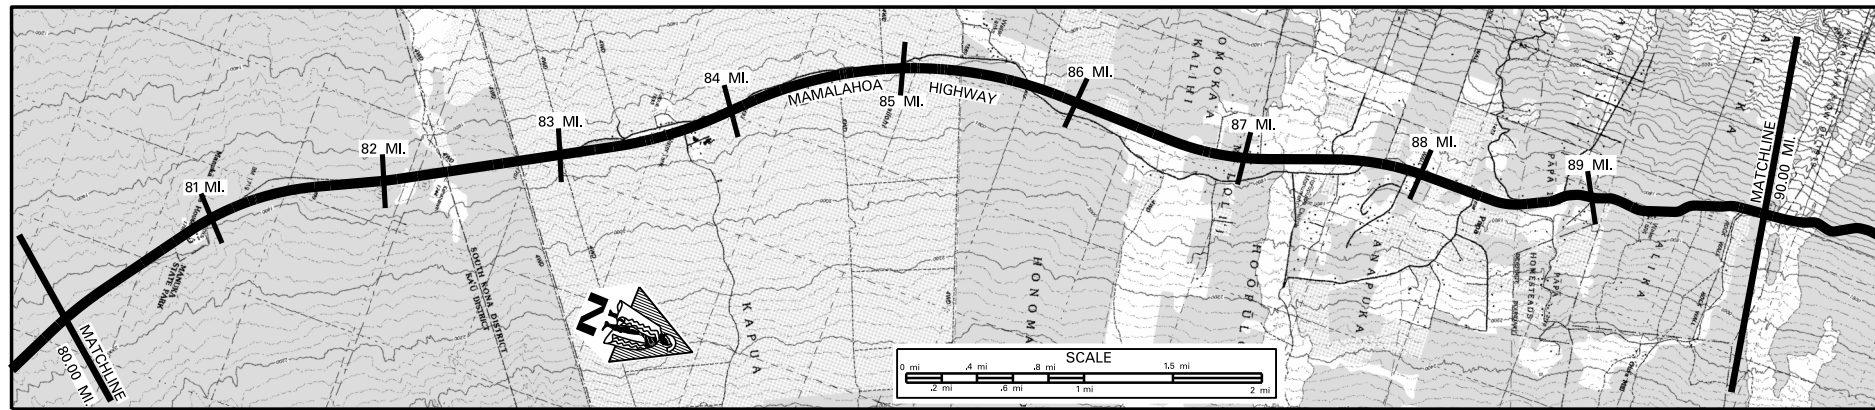


SCALE: (In Miles) 2" = 1 mile

Maintenance Control Sections : Length and Description

Structure Carrying Road	Bridges (Over 20'): Length, Type, Capacity and Year Constructed
	Vertical Clearance
	Horizontal Clearance
	Vertical Clearance
Structure Over Road	Horizontal Clearance

Right of Way Width (min-max.) if varies
Available Right of Way Width (Needs Study)
Right of Way Fence: Type - Right and Left
Control of Access: 1=None, 2=Partial, 3=Full
Jurisdiction, Transfer Phase No. and Date (C to S or S to C)
Project No., Type of Construction, and Year Constructed
Project No., Type of Construction, and Year Constructed

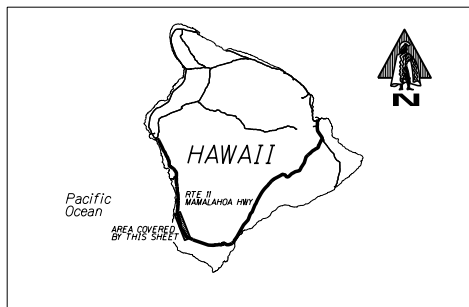

Road Diagram
* MP=Milepost Signage

CONTINUED FROM SHEET #8

CONTINUED ON SHEET #10

SCALE: (In Miles) 2" = 1 mile

Divided Highway	Shoulder: Width and Type
	Pavement: Width and Type
	Shoulder: Width and Type
	Median: Width and Type
	Median Barriers:
	Shoulder: Width and Type
	Pavement: Width and Type
	Shoulder: Width and Type

Number of Traffic Lanes

Auxiliary Lanes and Parking Lanes: No. of Lanes and Width (Left Side)

(Right Side)

Frontage Road: No. of Lanes, and Width (Right and Left)

Sidewalk: Width and Type (Right and Left)

Curb and/or Gutter: Type (Right and Left)

Protective Devices: Type, Location and Number

Illumination: Type, Location and Number

Curves Class: +/- Degree (A(0-3.45) B(3.45-5.44) C(5.44-8.48) D(8.48-13.85) E(13.85-28.62) F(<28.62)

Superelevation (Range)

Grades Class: +/- % (A(0-.45) B(.45-2.45) C(2.45-4.45) D(4.45-6.45) E(6.45-8.45) F(<8.45)

Vertical Curve: Crest or Sag, Curve Limits

Area and Development:

Terrain: 1=Flat, 2=Rolling, 3=Mountainous

Speed: 1=Design, 2=Posted

Intersection Control Devices: Type, Location and Cycle Timing

Traffic Stations (Current Year)

HPMS Sections - AADT 2013

HPMS Sections - AADT 2012

HPMS Sections - AADT 2011

DOD Sections

Census Tracts

Functional Classification

National Highway System (NHS)

Previous Projects: Project No., Date and Limits

SCALE: (In Miles) 2" = 1 mile

6' BP	22' AC	6' BP	EDGELINE MILLED RUMBLE STRIP	0'-6" GRASS	8' AC	10'-6" AC
2'-8" GRAVEL	EDGELINE MILLED RUMBLE STRIP	2'-8" GRAVEL	EDGELINE MILLED RUMBLE STRIP	2'-8" GRAVEL	8' AC	10'-6" AC
(RAISED PAVEMENT MARKER CENTERLINE RUMBLE STRIP)	(RAISED PAVEMENT MARKER CENTERLINE RUMBLE STRIP)	(RAISED PAVEMENT MARKER CENTERLINE RUMBLE STRIP)	(RAISED PAVEMENT MARKER CENTERLINE RUMBLE STRIP)	(RAISED PAVEMENT MARKER CENTERLINE RUMBLE STRIP)	(RAISED PAVEMENT MARKER CENTERLINE RUMBLE STRIP)	(RAISED PAVEMENT MARKER CENTERLINE RUMBLE STRIP)
(CENTERLINE MILLED RUMBLE STRIP)	(CENTERLINE MILLED RUMBLE STRIP)	(CENTERLINE MILLED RUMBLE STRIP)	(CENTERLINE MILLED RUMBLE STRIP)	(CENTERLINE MILLED RUMBLE STRIP)	(CENTERLINE MILLED RUMBLE STRIP)	(CENTERLINE MILLED RUMBLE STRIP)

2-11'

2-10'

2-12'

2-10'

2-12'

SCALE: (In Miles) 2" = 1 mile

PREPARED BY THE
HIGHWAYS PLANNING BRANCH
IN COOPERATION WITH THE
U.S. DEPARTMENT OF TRANSPORTATION
FEDERAL HIGHWAY ADMINISTRATION

c. Other Length: * 0.00 miles

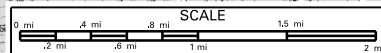

Maintenance Control Sections : Length and Description	

* MP = Milepost Signage


CONTINUED ON SHEET # 11

SCALE: (In Miles) 2" = 1 mle


[illegible]

PREPARED BY THE
HIGHWAYS PLANNING BRANCH
IN COOPERATION WITH THE
U.S. DEPARTMENT OF TRANSPORTATION
FEDERAL HIGHWAY ADMINISTRATION

0.00 miles

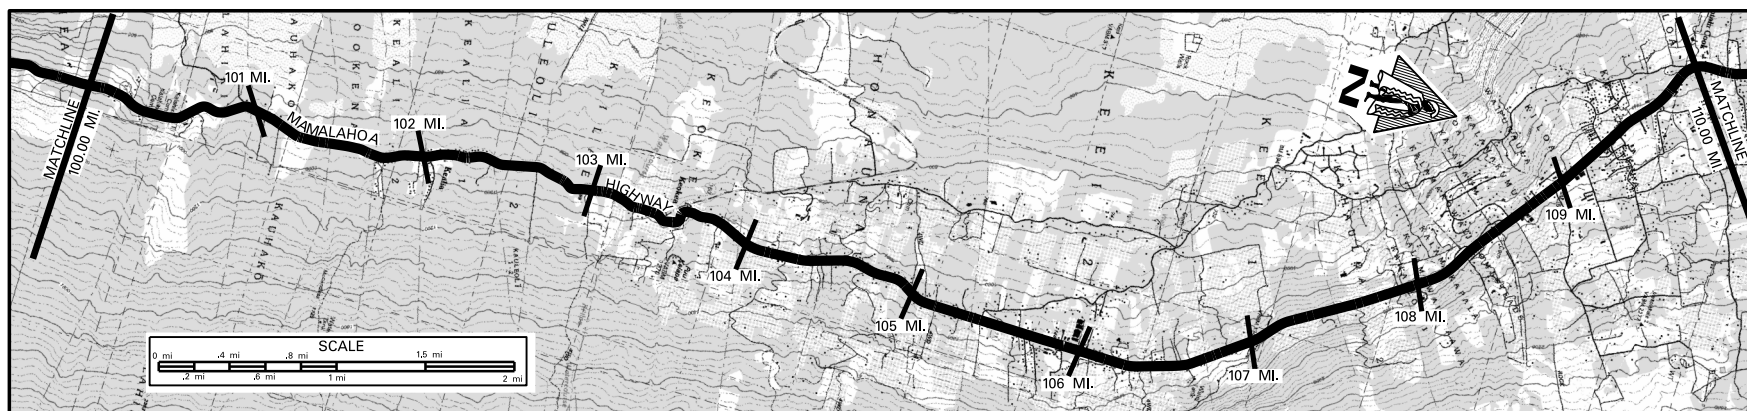[illegible]

Structure Carrying Road	Bridges (Over 20'): Length, Type, Capacity and Year Constructed					
Structure Over Road	Vertical Clearance					
	Horizontal Clearance					
	Vertical Clearance					
Horizontal Clearance						
Right of Way Width (min.--max.) if varies	50' 50'-60' 60'					
Available Right of Way Width (Needs Study)	BRUSH & LARGE TREES DIVISION STONE WALL 20' FROM EDGE OF PAVEMENT (CRM WALL) (FENCE) RESIDENTIAL AREA					
Right of Way Fence: Type - Right and Left	STONE WALL 20' FROM EDGE OF PAVEMENT (CRM WALL) (FENCE) NONE STONE WALL					
Control of Access: 1-None, 2-Partial, 3-Full	(11B-01-96M, (R), 1998)					
Jurisdiction, Transfer Phase No. and Date [C to S or S to C]	(11B-02-89, (WIDEN & RESURFACE), 1990) STATE COUNTY					
Project No., Type of Construction, and Year Constructed	11BC-01-01M, (RESURFACE), 2004 11B-01-96M, (RESURFACE), 1998					
Project No., Type of Construction, and Year Constructed	11BC-01-89M, (R), 1989 11BC-01-90, (IMPRV.), 1991 (11BC-01-90, (IMPRV.) 1991) 11B-01-86M, (R), 1986 COUNTY					

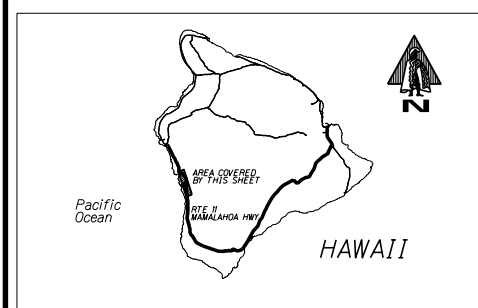

Road Diagram

* MP = Milepost Signage

CONTINUED FROM SHEET #10

CONTINUED ON SHEET #12

[illegible]

Number of Traffic Lanes		2-(8'-9')	2-9'	2-11'	2-9'	2-10'
Auxiliary Lanes and Parking Lanes: No. of Lanes and Width (Left Side)						
(Right Side)						

[illegible][illegible][illegible]

illumination: +/-		Degree		Location and Number		Curves Class: +/-		Degree		A(0-3.45)		B(3.45-5.44)		C(5.44-8.48)		D(8.48-13.85)		E(13.85-28.62)		F(<28.62)	
1 MV																					
20 MV																					

[illegible]

Vertical Curve: + / - % Sag, Curve Limits																			

Area and Development:			RURAL (99999)	

[illegible]

Intersection Control Devices: Type, Location and Cycle Timing				

HPMS Sections – AADT 2013	4,168	5,600	6,200	12,900
HPMS Sections – AADT 2012	4,128	5,900	6,100	13,100
HPMS Sections – AADT 2011	3,853	5,236	6,200	14,600
DOD Sections				

[illegible][illegible]

Previous Projects: Project No., Date and Limits			

[illegible]


FAP 8-C, 1931	101.70	FAP 8-D, 1931	104.14	NRH 8-E, 1935	105.00	WPH 8-F, 1935	105.39	EXCEPTION	107.29	WPH 8-F, 1935	108.31	PROJ. #8-G	109.24
105.00 105.00													

SCALE: (In Miles) 2" = 1 mlie

ROAD INVENTORY
HAWAII RTE 11
MAMALAHOA HWY, KUAKINI HWY,
QUEEN KAAHUMANU EXT.
STATE OF HAWAII
DEPARTMENT OF TRANSPORTATION
HIGHWAYS DIVISION

PREPARED BY THE
HIGHWAYS PLANNING BRANCH
IN COOPERATION WITH THE
U.S. DEPARTMENT OF TRANSPORTATION
FEDERAL HIGHWAY ADMINISTRATION

Total Route Length: 121.98 miles
a. Survey Length: 121.98 miles
b. Proposed Length: 0.00 miles
c. Other Length: * 0.00 miles

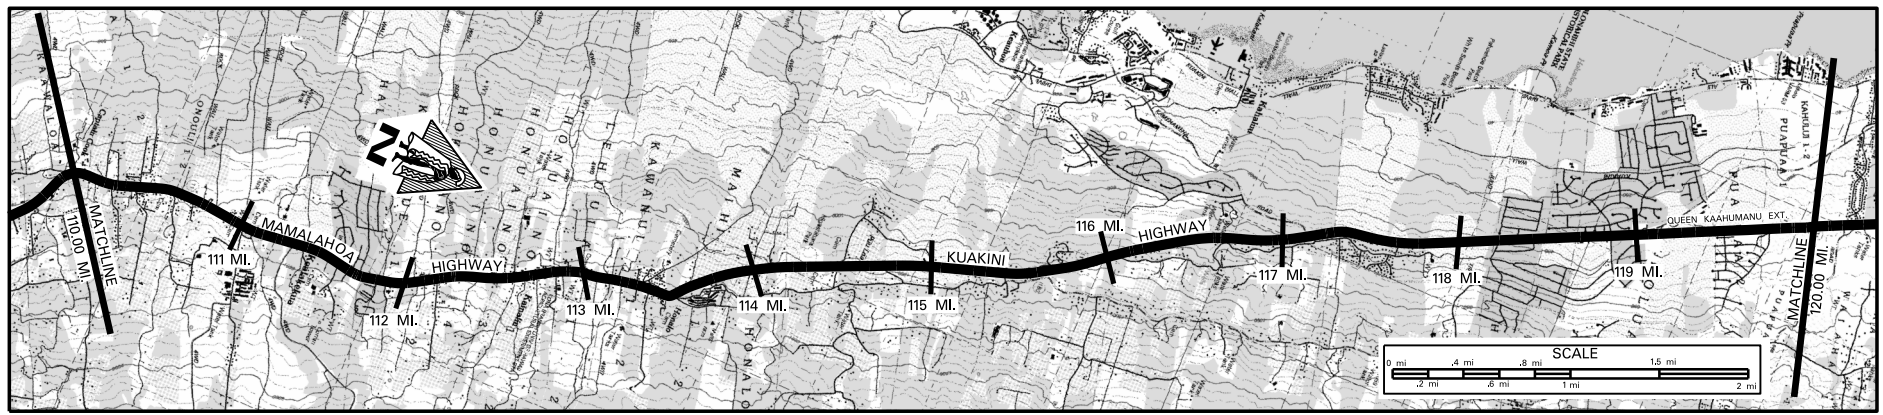

SCALE: (In Miles) 2" = 1 mile

Maintenance Control Sections : Length and Description

Structure
Carrying
Road

Bridges (Over 20'): Length, Type, Capacity and Year Constructed

Vertical Clearance

Horizontal Clearance

Vertical Clearance

Horizontal Clearance

Right of Way Width (min-max.) if varies

Available Right of Way Width (Needs Study)


Right of Way Fence: Type - Right and Left

Control of Access: 1-None, 2-Partial, 3-Full

Jurisdiction, Transfer Phase No. and Date (C to S or S to C)

Project No., Type of Construction, and Year Constructed

Project No., Type of Construction, and Year Constructed

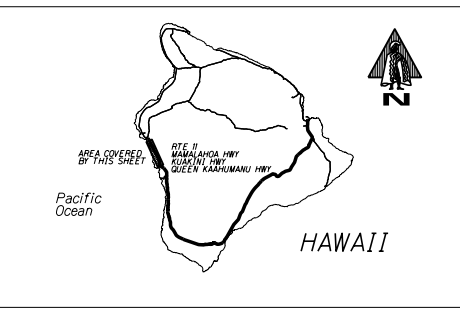

Road Diagram

* MP= Milepost Signage

SCALE: (In Miles) 2" = 1 mile

Divided Highway

Shoulder: Width and Type

Pavement: Width and Type

Shoulder: Width and Type

Median: Width and Type

Median Barriers:

Shoulder: Width and Type

Pavement: Width and Type

Shoulder: Width and Type

Number of Traffic Lanes

Auxiliary Lanes and Parking Lanes: No. of Lanes and Width (Left Side)

(Right Side)

Frontage Road: No. of Lanes, and Width (Right and Left)

Sidewalk: Width and Type (Right and Left)

Curb and/or Gutter: Type (Right and Left)

Protective Devices: Type, Location and Number

Illumination: Type, Location and Number

Curves Class: +/- Degree (A(0-3.45) B(3.45-5.44) C(5.44-8.48) D(8.48-13.85) E(13.85-28.62) F(<28.62)

Superelevation (Range)

Grades Class: +/- % (A(0-4.5) B(4.5-2.45) C(2.45-4.45) D(4.45-6.45) E(6.45-8.45) F(<8.45)

Vertical Curve: Crest or Sag, Curve Limits

Area and Development:

Terrain: 1-Flat, 2-Rolling, 3-Mountainous

Speed: 1-Design, 2-Posted

Intersection Control Devices: Type, Location and Cycle Timing

Traffic Stations (Current Year)

HPMS Sections - AADT 2013

HPMS Sections - AADT 2012

HPMS Sections - AADT 2011

DOD Sections

Census Tracts

Functional Classification

National Highway System (NHS)

Previous Projects: Project No., Date and Limits

SCALE: (In Miles) 2" = 1 mile

110 111 112 113 114 115 116 117 118 119 120

11B (14.50 MI.) 11A (14.50 MI.)

END 11A - BEGIN 11B ON MAMALAHOA HWY 65' S.E. OF CENTERLINE INTERSECTION WITH KEAHOHU ACCESS RD. (FASC 180)

11A

11B

11C

<

ROAD INVENTORY
HAWAII RTE 19
HAWAII BELT ROAD

STATE OF HAWAII
DEPARTMENT OF TRANSPORTATION
HIGHWAYS DIVISION
PREPARED BY THE
HIGHWAYS PLANNING BRANCH
IN COOPERATION WITH THE
U.S. DEPARTMENT OF TRANSPORTATION
FEDERAL HIGHWAY ADMINISTRATION


Total Route Length: 99.49 miles
a. Survey Length: 99.49 miles
b. Proposed Length: 0.00 miles
c. Other Length: * 0.00 miles

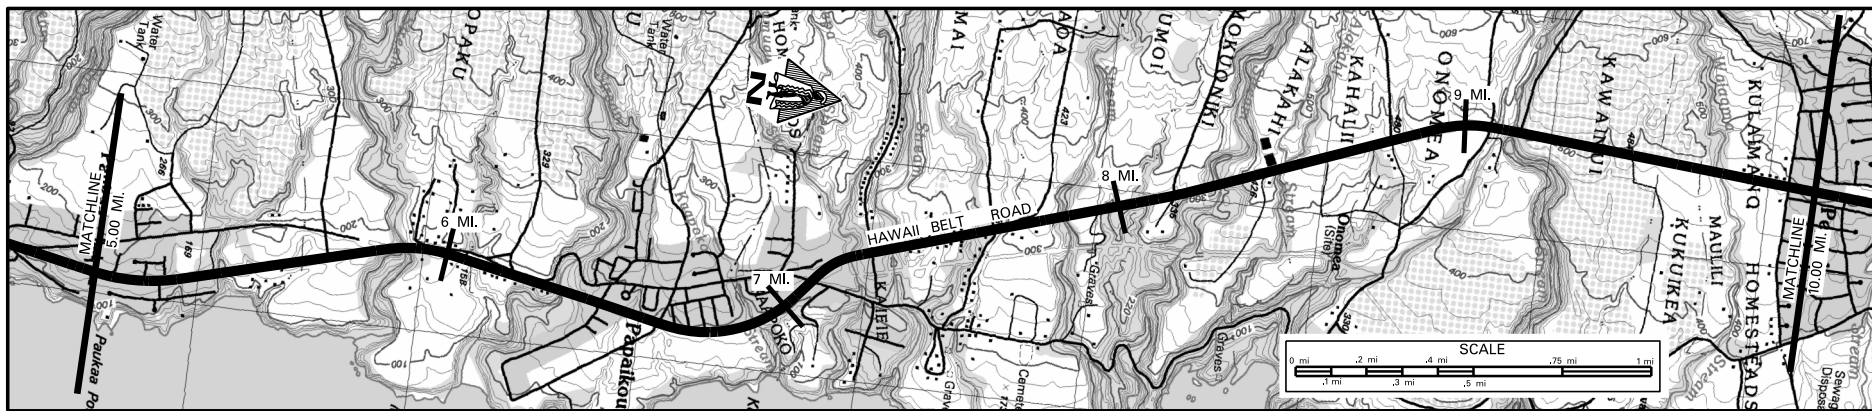

SCALE: (In Miles) 4" = 1 mile

Maintenance Control Sections : Length and Description

Structure Carrying Road	Bridges (Over 20'): Length, Type, Capacity and Year Constructed			CONC. MASONRY ARCH HS-20, 1912, (1967)			STEEL GIRDER & FLOOR BEAM H-20, 1950			PRESTRESSED BEAM HS-20, 1967			PRESTRESSED BEAM HS-20, 1967			PRESTRESSED BEAM HS-20, 1968			STEEL GIRDER & FLOOR BEAM H-20, 1948			PRESTRESSED BEAM 1968, HS-20									
				49'			415'			210'			145'			424'			71'			198'									
	Vertical Clearance			6' 2"			7' 2"			7' 27"			6' 20"			6' 20"			6' 20"												
	Horizontal Clearance			24'			28'			28'			28'			28'			24'			28'									
	Vertical Clearance									15' 11"																					
Horizontal Clearance									42'																						
Right of Way Width (min.-max.) if varies				70'-261'				70'-125'				100'-250'				80'-135'															
Available Right of Way Width (Needs Study)																				(SUGAR CANE) RESIDENTIAL											
Right of Way Fence: Type - Right and Left																															
Control of Access: 1-None, 2-Partial, 3-Full																															
Jurisdiction, Transfer Phase No. and Date (C to S or S to C)												NONE																			
												STATE																			
Project No., Type of Construction, and Year Constructed																								STA 144+40				STA 159+00			
Project No., Type of Construction, and Year Constructed								19J-01-97M, (R), 1999								19J-01-97M, (R), 1999								19J-01-02 IMP 2005							

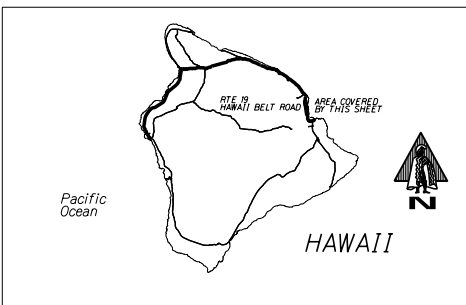

Road Diagram
* MP= Milepost Signage

CONTINUED FROM SHEET #1

CONTINUED ON SHEET #3

SCALE: (In Miles) 4" = 1 mile

Divided Highway	Undivided	Shoulder: Width and Type	6' AC 6' AC 5'-10' AC 6' AC 5'-8' AC 8'-14' GRASS/GRAVEL 4' AC 8'-18' GRAVEL 11'-19' GRAVEL 3' AC 6' AC (12'-4' AC)									
		Pavement: Width and Type	24' AC 22' AC 35' AC 22' AC 12' AC									
		Shoulder: Width and Type	6' AC 6' AC 8'-12' GRASS/GRAVEL 4'-6' AC 6'-15' GRAVEL 18'-23' GRAVEL 13' AC 6' AC									
		Median: Width and Type	10'-15' AC/GRAVEL 10'-10' PAINTED MEDIAN									
		Median Barriers:										
		Number of Traffic Lanes	2-12' 2-11' 2-11' 2-11'									
		Auxiliary Lanes and Parking Lanes: No. of Lanes and Width (Left Side)	(10' TL)									
		(Right Side)										
Frontage Road: No. of Lanes, and Width (Right and Left)	1-12' TRUCK CLIMBING LANE											
Sidewalk: Width and Type (Right and Left)												
Curb and/or Gutter: Type (Right and Left)												
Protective Devices: Type, Location and Number	(1) METAL ON METAL, (2) WOOD ON CONC., (3) METAL ON CONC.											
Illumination: Type, Location and Number												
Curves Class: +/- Degree (A(0-3.45) B(3.45-5.44) C(5.44-8.48) D(8.48-13.85) E(13.85-28.62) F(<28.62))	A B A											
Superelevation (Range)												
Grades Class: +/- % (A(0-4.5) B(4.5-2.45) C(2.45-4.45) D(4.45-6.45) E(6.45-8.45) F(<8.45))	A B C D C B											
Vertical Curve: Crest or Sag, Curve Limits												
Area and Development:												
Terrain: 1-Flat, 2-Rolling, 3-Mountainous												
Speed: 1-Design, 2-Posted	55 MPH (2), MINIMUM 40 MPH 45 MPH (2) 55 MPH (2), MINIMUM 40 MPH											
Intersection Control Devices: Type, Location and Cycle Timing												
Traffic Stations (Current Year)	B71 0019 00322 B71 0019 00640 B71 0019 00760 B71 0019 00966											
HPMS Sections - AADT 2013	13,000 9,734 10,100 9,990											
HPMS Sections - AADT 2012	12,400 9,600 10,100 10,733											
HPMS Sections - AADT 2011	12,152 13,239 10,300 9,979											
DOD Sections												
Census Tracts												
Functional Classification	PRINCIPAL ARTERIAL (3)											
National Highway System (NHS)	ON NHS (1)											
Previous Projects: Project No., Date and Limits												
SCALE: (In Miles) 4" = 1 mile												


Date Released	Revised
Feb 2006, D.B.	
5/06	G.N.
12/09	D.B.
2/11	D.B.
2/12	D.B.
9/12	E.P.J.
1/13	E.P.J.
12/13	E.P.J.
7/14	D.B.

ROAD INVENTORY HAWAII RTE 19 HAWAII BELT ROAD

STATE OF HAWAII
DEPARTMENT OF TRANSPORTATION
HIGHWAYS DIVISION

PREPARED BY THE
HIGHWAYS PLANNING BRANCH
IN COOPERATION WITH THE
U.S. DEPARTMENT OF TRANSPORTATION
FEDERAL HIGHWAY ADMINISTRATION

Total Route Length: 99.49 miles
a. Survey Length: 99.49 miles
b. Proposed Length: 0.00 miles
c. Other Length: * 0.00 miles

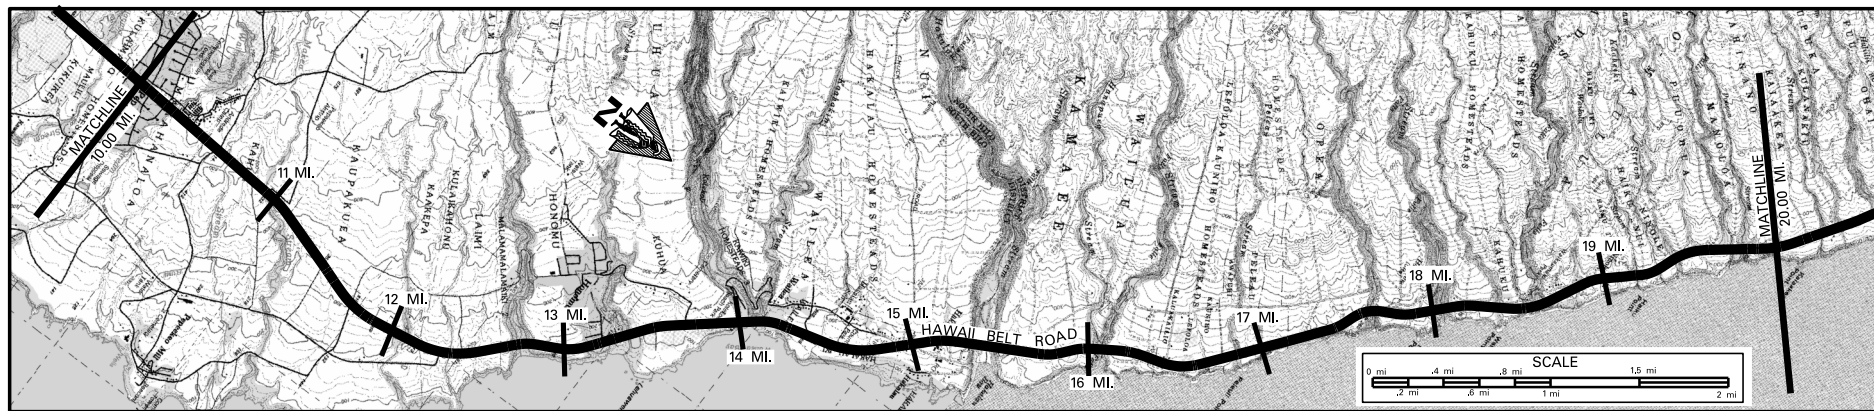

SCALE: (In Miles) 2" = 1 mile

Maintenance Control Sections : Length and Description

Structure
Carrying
Road

Bridges (Over 20'): Length, Type, Capacity and Year Constructed

Vertical Clearance

Horizontal Clearance

Vertical Clearance

Horizontal Clearance

Right of Way Width (min-max.) if varies

Available Right of Way Width (Needs Study)


Right of Way Fence: Type - Right and Left

Control of Access: 1-None, 2-Partial, 3-Full

Jurisdiction, Transfer Phase No. and Date (C to S or S to C)

Project No., Type of Construction, and Year Constructed

Project No., Type of Construction, and Year Constructed

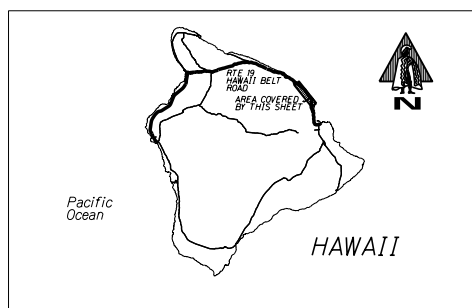

Indicates Grass & / or
Physical Barrier on Median.

Road Diagram

* MP= Milepost Signage

SCALE: (In Miles) 2" = 1 mile

Divided Highway

Shoulder: Width and Type

Pavement: Width and Type

Shoulder: Width and Type

Median: Width and Type

Median Barriers:

Shoulder: Width and Type

Pavement: Width and Type

Shoulder: Width and Type

Number of Traffic Lanes

Auxiliary Lanes and Parking Lanes: No. of Lanes and Width (Left Side)

(Right Side)

Frontage Road: No. of Lanes, and Width (Right and Left)

Sidewalk: Width and Type (Right and Left)

Curb and/or Gutter: Type (Right and Left)

Protective Devices: Type, Location and Number

ALL METAL ON METAL; (2) WOOD ON CONCRETE

Illumination: Type, Location and Number

Curves Class: +/- Degree (A(0-3.45) B(3.45-5.44) C(5.44-8.48) D(8.48-13.85) E(13.85-28.62) F(<28.62)

Superelevation (Range)

Grades Class: +/- % (A(0-45) B(45-2.45) C(2.45-4.45) D(4.45-6.45) E(6.45-8.45) F(<8.45)

Vertical Curve: Crest or Sag, Curve Limits

Area and Development:

Terrain: 1-Flat, 2-Rolling, 3-Mountainous

Speed: 1-Design, 2-Posted

Intersection Control Devices: Type, Location and Cycle Timing

Traffic Stations (Current Year)

HPMS Sections - AADT 2013

HPMS Sections - AADT 2012

HPMS Sections - AADT 2011

DOD Sections


Census Tracts

Functional Classification

National Highway System (NHS)

Previous Projects: Project No., Date and Limits

SCALE: (In Miles) 2" = 1 mile

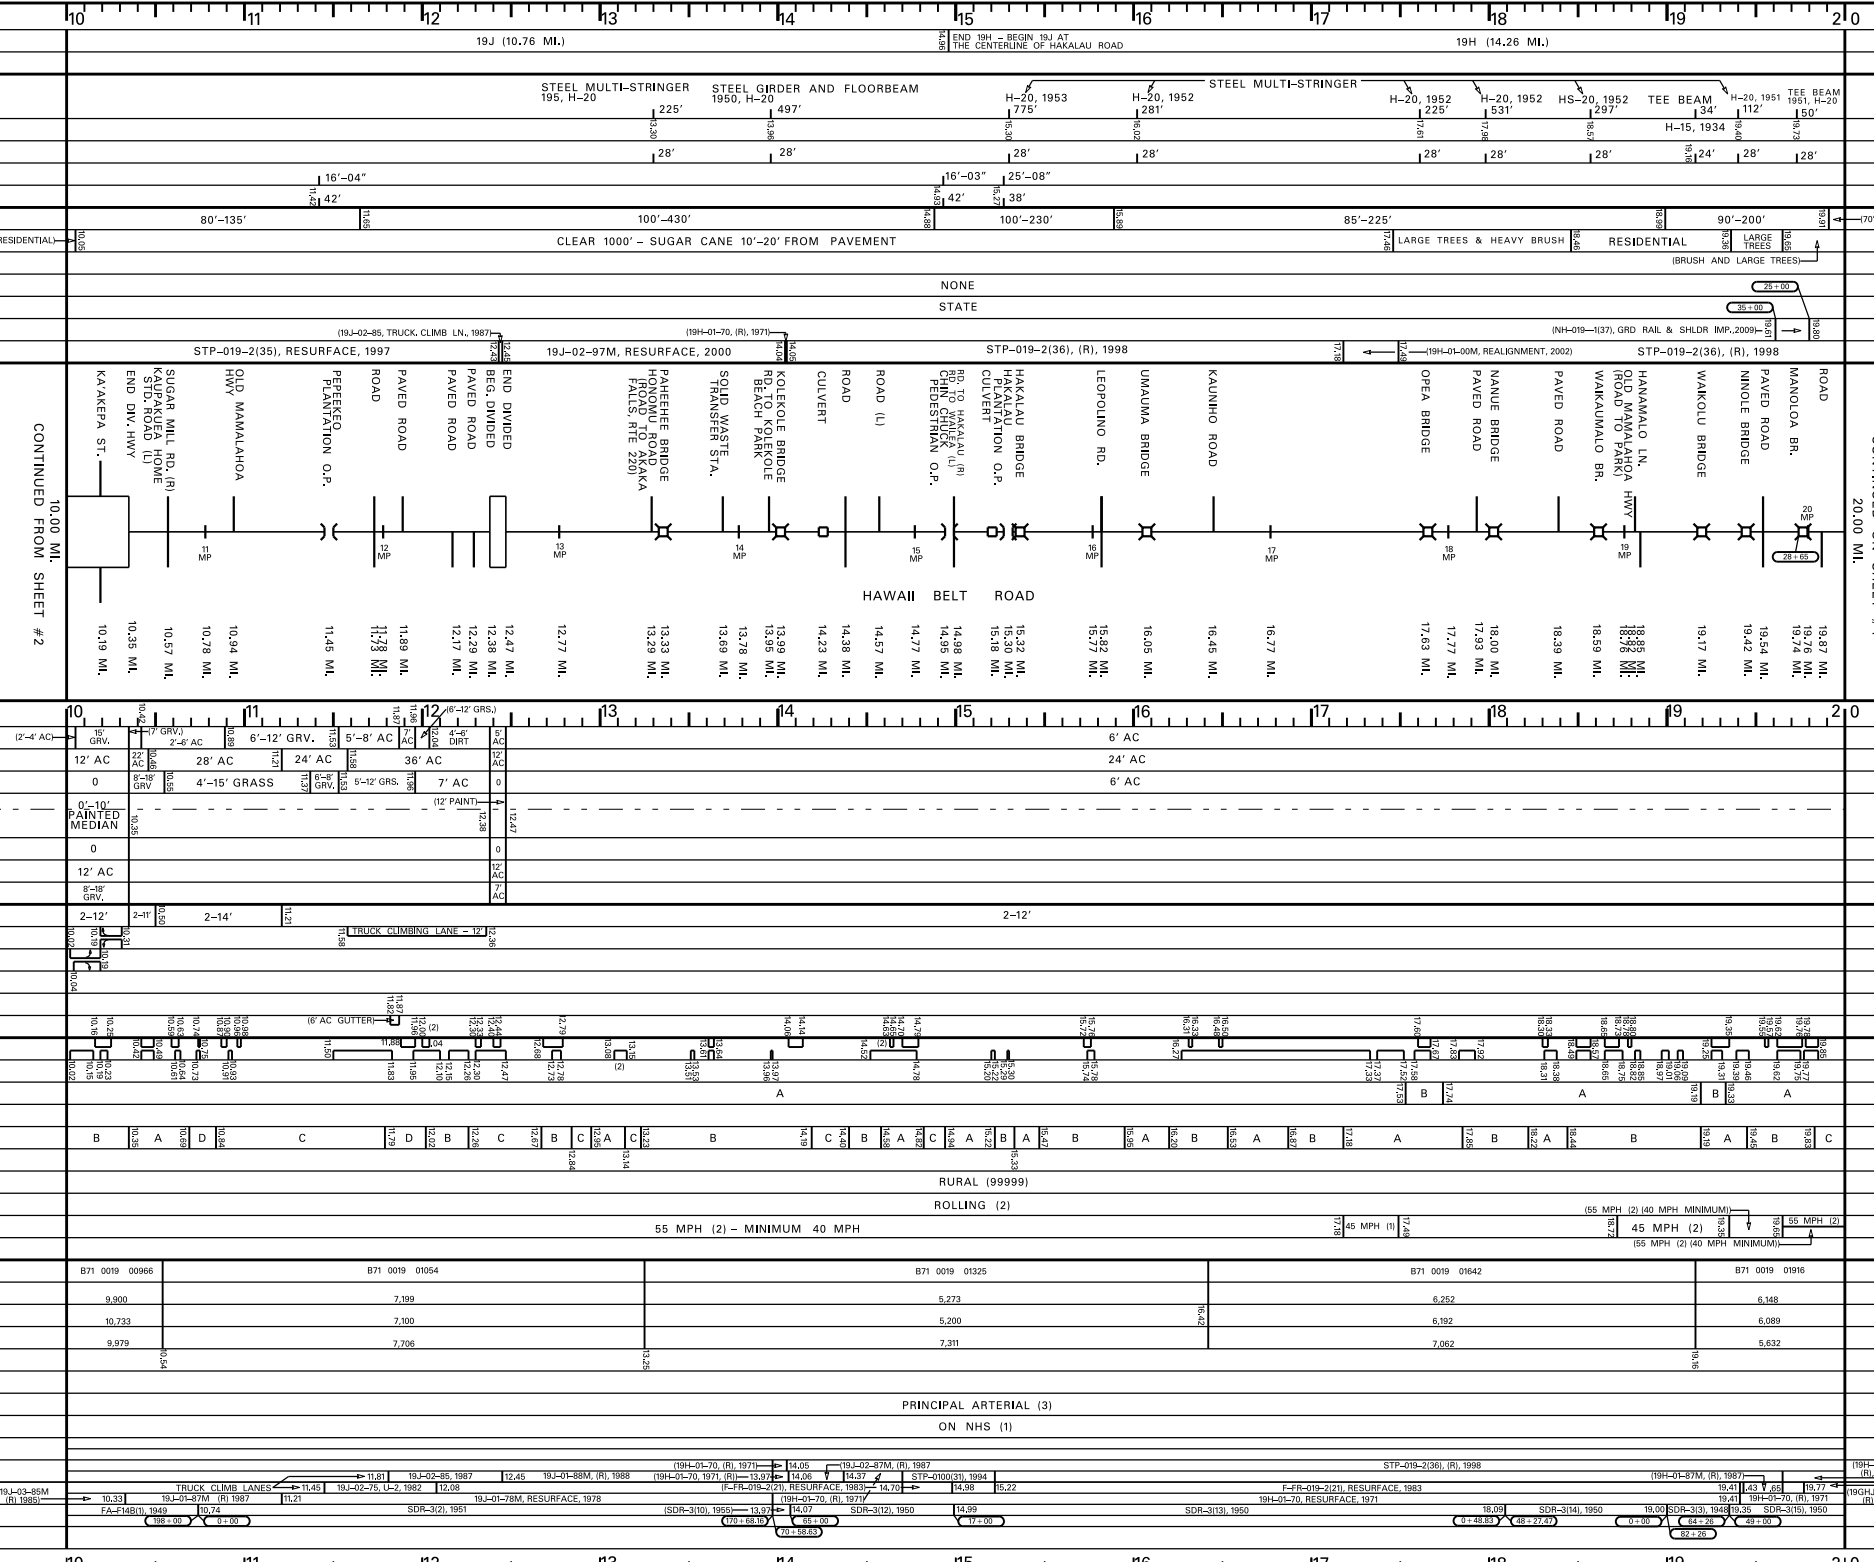


ROAD INVENTORY
HAWAII RTE 19
HAWAII BELT ROAD

STATE OF HAWAII
DEPARTMENT OF TRANSPORTATION
HIGHWAYS DIVISION

PREPARED BY THE
HIGHWAYS PLANNING BRANCH
IN COOPERATION WITH THE
U.S. DEPARTMENT OF TRANSPORTATION
FEDERAL HIGHWAY ADMINISTRATION

Total Route Length: 99.49 miles
a. Survey Length: 99.49 miles
b. Proposed Length: 0.00 miles
c. Other Length: * 0.00 miles

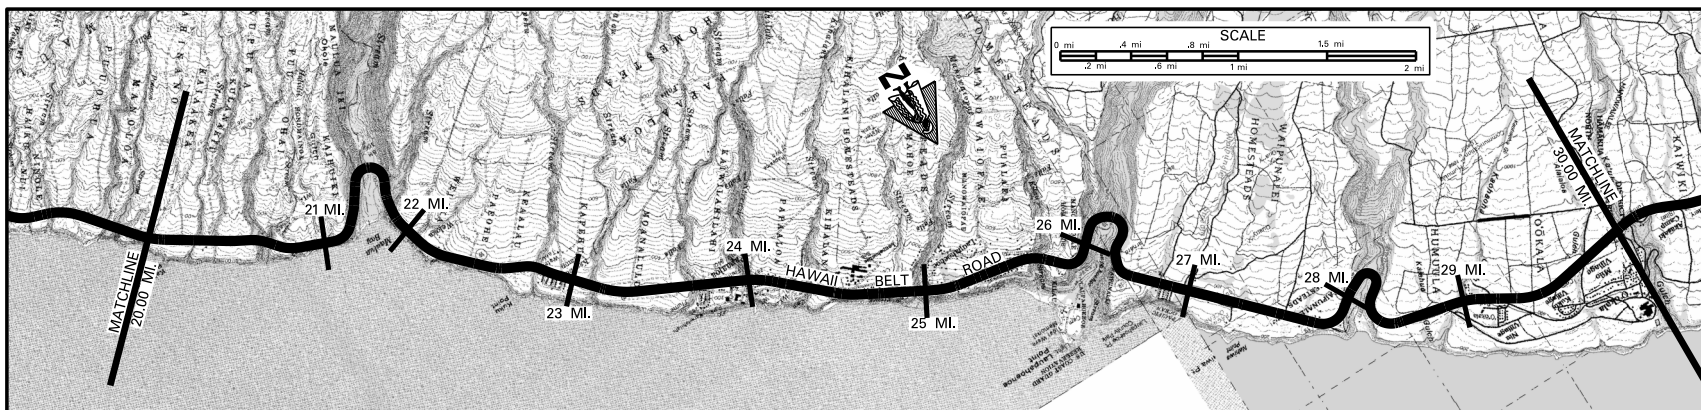

SCALE: (In Miles) 2" = 1 mile

Maintenance Control Sections : Length and Description

Structure
Carrying
Road

Bridges (Over 20'): Length, Type, Capacity and Year Constructed

Vertical Clearance

Horizontal Clearance

Structure
Over
Road

Vertical Clearance

Horizontal Clearance

Right of Way Width (min-max.) if varies

Available Right of Way Width (Needs Study)


Right of Way Fence: Type - Right and Left

Control of Access: 1-None, 2-Partial, 3-Full

Jurisdiction, Transfer Phase No. and Date (C to S or S to C)

Project No., Type of Construction, and Year Constructed

Project No., Type of Construction, and Year Constructed

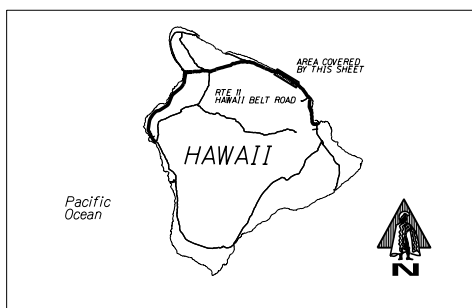

Road Diagram

* MP=Milepost Signage

CONTINUED FROM SHEET #3

CONTINUED ON SHEET #5

SCALE: (In Miles) 2" = 1 mile

Divided Highway

Shoulder: Width and Type

Pavement: Width and Type

Shoulder: Width and Type

Median: Width and Type

Median Barriers:

Shoulder: Width and Type

Pavement: Width and Type

Shoulder: Width and Type

Number of Traffic Lanes

Auxiliary Lanes and Parking Lanes: No. of Lanes and Width (Left Side)

(Right Side)

Frontage Road: No. of Lanes, and Width (Right and Left)

Sidewalk: Width and Type (Right and Left)

Curb and/or Gutter: Type (Right and Left)

Protective Devices: Type, Location and Number (1) METAL ON METAL (2) WOOD ON CONCRETE (3) METAL ON CONCRETE

Illumination: Type, Location and Number

Curves Class: +/- Degree (A(0-3.45) B(3.45-5.44) C(5.44-8.48) D(8.48-13.85) E(13.85-28.62) F(<28.62)

Superelevation (Range)

Grades Class: +/- % (A(0-45) B(45-2.45) C(2.45-4.45) D(4.45-6.45) E(6.45-8.45) F(<8.45)

Vertical Curve: Crest or Sag, Curve Limits

Area and Development:

Terrain: 1-Flat, 2-Rolling, 3-Mountainous

Speed: 1-Design, 2-Posted

Intersection Control Devices: Type, Location and Cycle Timing

Traffic Stations (Current Year)

HPMS Sections AADT 2013

HPMS Sections AADT 2012

HPMS Sections AADT 2011

DOD Sections

Census Tracts

Functional Classification

National Highway System (NHS)

Previous Projects: Project No., Date and Limits


SCALE: (In Miles) 2" = 1 mile

ROAD INVENTORY HAWAII RTE 19 HAWAII BELT ROAD

STATE OF HAWAII
DEPARTMENT OF TRANSPORTATION
HIGHWAYS DIVISION

PREPARED BY THE
HIGHWAYS PLANNING BRANCH
IN COOPERATION WITH THE
U.S. DEPARTMENT OF TRANSPORTATION
FEDERAL HIGHWAY ADMINISTRATION

Total Route Length: 99.49 miles
a. Survey Length: 99.49 miles
b. Proposed Length: 0.00 miles
c. Other Length: * 0.00 miles

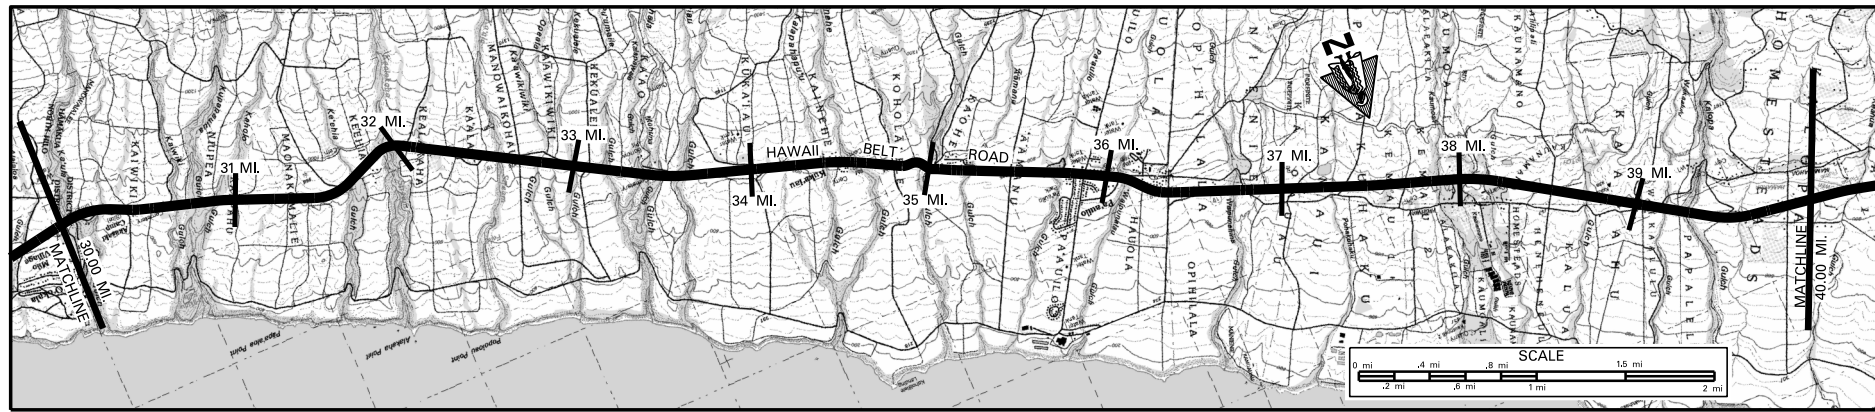

SCALE: (In Miles) 2" = 1 mile

Maintenance Control Sections : Length and Description

Structure
Over
Road

Bridges (Over 20'): Length, Type, Capacity and Year Constructed

Vertical Clearance

Horizontal Clearance

Vertical Clearance

Horizontal Clearance

Right of Way Width (min.-max.) if varies

Available Right of Way Width (Needs Study)


Right of Way Fence: Type - Right and Left

Control of Access: 1-None, 2-Partial, 3-Full

Jurisdiction, Transfer Phase No. and Date (C to S or S to C)

Project No., Type of Construction, and Year Constructed

Project No., Type of Construction, and Year Constructed

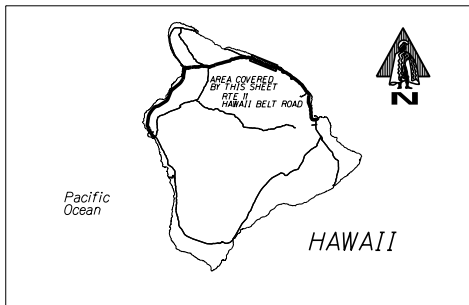

Indicates Grass & / or
Physical Barrier on Median.

Road Diagram

* MP=Milepost Signage

SCALE: (In Miles) 2" = 1 mile

Divided Highway

Shoulder: Width and Type

Pavement: Width and Type

Shoulder: Width and Type

Median: Width and Type

Median Barriers:

Shoulder: Width and Type

Pavement: Width and Type

Shoulder: Width and Type

Number of Traffic Lanes

Auxiliary Lanes and Parking Lanes: No. of Lanes and Width (Left Side)

(Right Side)

Frontage Road: No. of Lanes, and Width (Right and Left)

Sidewalk: Width and Type (Right and Left)

Curb and/or Gutter: Type (Right and Left)

Protective Devices: Type, Location and Number (1) METAL RAIL ON METAL POST (2) WOOD RAILS ON CONCRETE POSTS

Illumination: Type, Location and Number

Curves Class: +/- Degree (A(0-3.45) B(3.45-5.44) C(5.44-8.48) D(8.48-13.85) E(13.85-28.62) F(<28.62)

Superelevation (Range)

Grades Class: +/- % (A(0-4.5) B(4.5-2.45) C(2.45-4.45) D(4.45-6.45) E(6.45-8.45) F(<8.45)

Vertical Curve: Crest or Sag, Curve Limits

Area and Development:

Terrain: 1-Flat, 2-Rolling, 3-Mountainous

Speed: 1-Design, 2-Posted

Intersection Control Devices: Type, Location and Cycle Timing

Traffic Stations (Current Year)

HPMS Sections - AADT 2013

HPMS Sections - AADT 2012

HPMS Sections - AADT 2011

DOD Sections

Census Tracts

Functional Classification

National Highway System (NHS)


Previous Projects: Project No., Date and Limits

Date Released	Revised
Feb 2006, D.B.	
3/06	G.N.
1/08	D.B.
12/09	D.B.
2/11	D.B.
2/12	D.B.
9/12	E.P.J.
1/13	E.P.J.
12/13	E.P.J.
7/14	D.B.

SCALE: (In Miles) 2" = 1 mile

PREPARED BY THE
HIGHWAYS PLANNING BRANCH
IN COOPERATION WITH THE
U.S. DEPARTMENT OF TRANSPORTATION
FEDERAL HIGHWAY ADMINISTRATION

SCALE: (In Miles) 2" = 1 mile

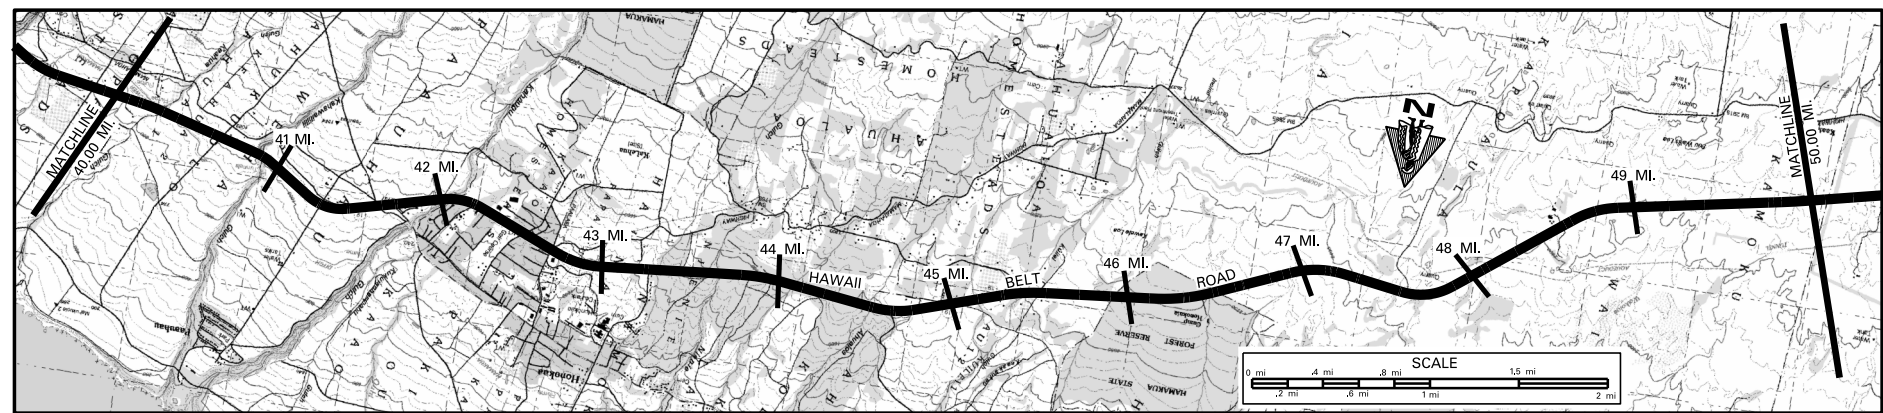
[illegible]

ROAD INVENTORY
HAWAII RTE 19
QUEEN KAAHUMANU HWY.

STATE OF HAWAII
DEPARTMENT OF TRANSPORTATION
HIGHWAYS DIVISION

PREPARED BY THE
HIGHWAYS PLANNING BRANCH
IN COOPERATION WITH THE
U.S. DEPARTMENT OF TRANSPORTATION
FEDERAL HIGHWAY ADMINISTRATION

Total Route Length: 99.49 miles
a. Survey Length: 99.49 miles
b. Proposed Length: 0.00 miles
c. Other Length: * 0.00 miles

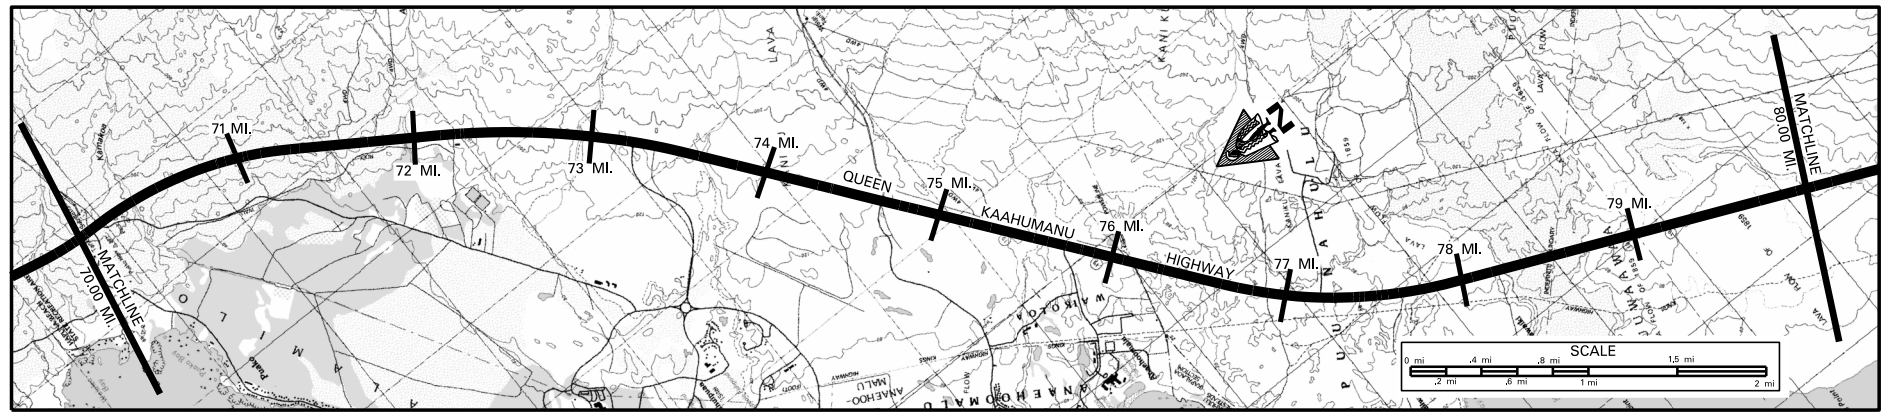

SCALE: (In Miles) 2" = 1 mile

Maintenance Control Sections : Length and Description

19C (15.04 MILES)

Structure Carrying Road	Bridges (Over 20'): Length, Type, Capacity and Year Constructed
	Vertical Clearance
	Horizontal Clearance
	Vertical Clearance
Structure Over Road	Horizontal Clearance

Right of Way Width (min-max.) if varies

340' - 420'

Available Right of Way Width (Needs Study)

CLEAR 1000' - GRASS, BUSHES AND LAVA ROCK 8' - 10' FROM EDGE OF PAVEMENT

(CLEAR 1000' - LAVA ROCK 8'-10' FROM EDGE OF PAVEMENT)

Right of Way Fence: Type - Right and Left

NONE

Control of Access: 1-None, 2-Partial, 3-Full

NONE

Jurisdiction, Transfer Phase No. and Date (C to S or S to C)


STATE

Project No., Type of Construction, and Year Constructed

NH-019-1(33), RESURFACING, 2005

Project No., Type of Construction, and Year Constructed

NH-019-1(31) 2004 GUARDRAIL AND SHOULDER IMPROVEMENT

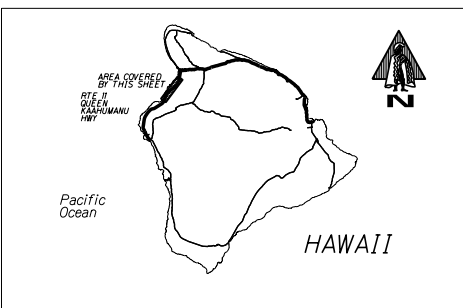

Indicates Grass & / or
Physical Barrier on Median.

Road Diagram

* MP=Milepost Signage

SCALE: (In Miles) 2" = 1 mile

Divided Highway	Shoulder: Width and Type
	Pavement: Width and Type
	Shoulder: Width and Type
	Median: Width and Type
	Median Barriers:
	Shoulder: Width and Type
	Pavement: Width and Type
	Shoulder: Width and Type

70 71 72 73 74 75 76 77 78 79 80

6' AC/4' SEAL COAT

12' AC

0

PAINTED MEDIAN

0

12' AC

6' AC


























































































SCALE: (In Miles) 2" = 1 mile

ROAD INVENTORY
HAWAII RTE 19
QUEEN KAAHUMANU HWY

STATE OF HAWAII
DEPARTMENT OF TRANSPORTATION
HIGHWAYS DIVISION

PREPARED BY THE
HIGHWAYS PLANNING BRANCH
IN COOPERATION WITH THE
U.S. DEPARTMENT OF TRANSPORTATION
FEDERAL HIGHWAY ADMINISTRATION

Total Route Length: 99.49 miles
a. Survey Length: 99.49 miles
b. Proposed Length: 0.00 miles
c. Other Length: * 0.00 miles

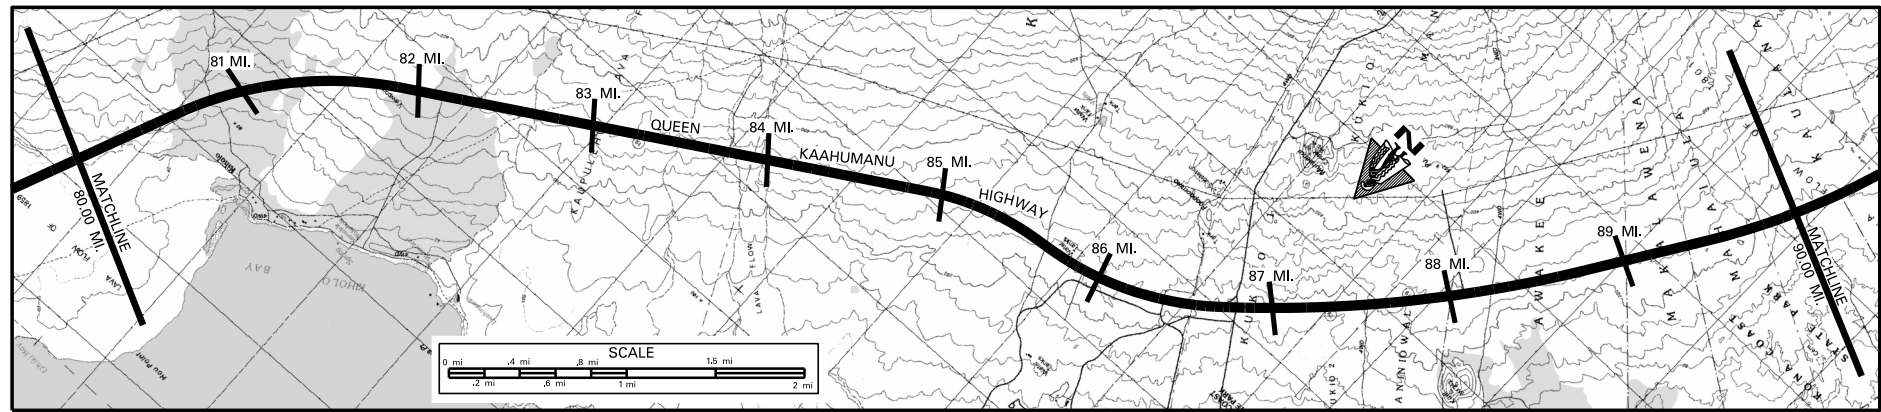

SCALE: (In Miles) 2" = 1 mile

Maintenance Control Sections : Length and Description

19C (15.04 MILES)

END 19B - BEG 19C
AT KIHLO LOOKOUT

19B (15.49 MILES)

Structure Carrying Road	Bridges (Over 20'): Length, Type, Capacity and Year Constructed
	Vertical Clearance
	Horizontal Clearance
	Vertical Clearance
Structure Over Road	Horizontal Clearance

Right of Way Width (min-max.) if varies

Available Right of Way Width (Needs Study)

Right of Way Fence: Type - Right and Left


Control of Access: 1-None, 2-Partial, 3-Full

Jurisdiction, Transfer Phase No. and Date (C to S or S to C)

Project No., Type of Construction, and Year Constructed

Project No., Type of Construction, and Year Constructed


CONTINUE FROM SHEET #9

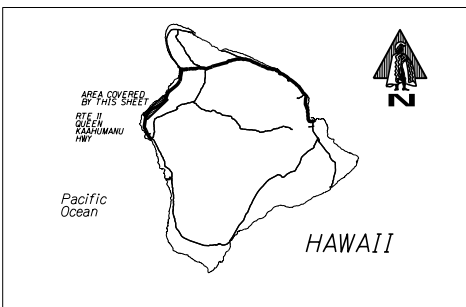

Indicates Grass & / or
Physical Barrier on Median.

Road Diagram

* MP= Milepost Signage

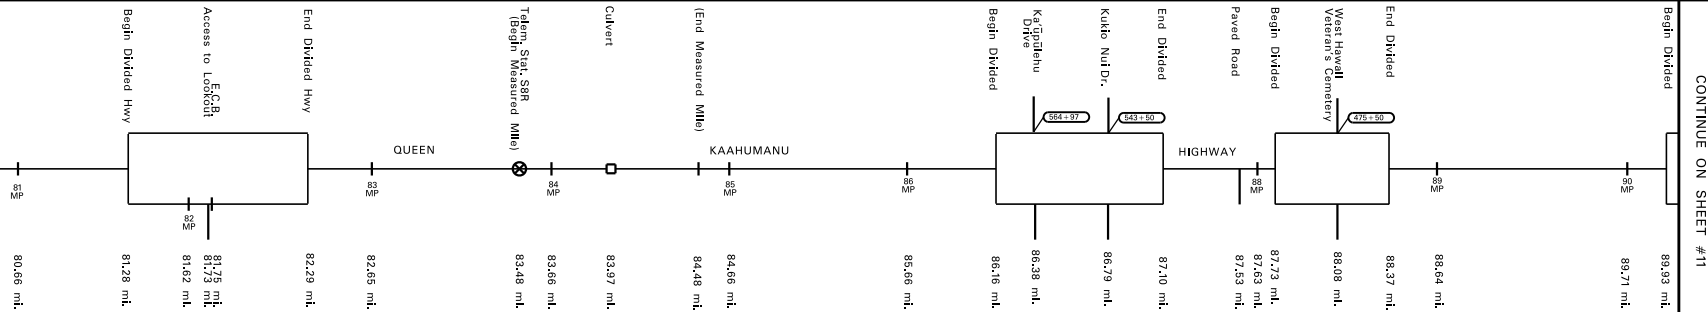

CONTINUE ON SHEET #11

SCALE: (In Miles) 2" = 1 mile

Divided Highway	Shoulder: Width and Type
	Pavement: Width and Type
	Shoulder: Width and Type
	Median: Width and Type
	Median Barriers:
	Shoulder: Width and Type
	Pavement: Width and Type
	Shoulder: Width and Type

80

81

82

83

84

85

86

87

88

89

90

Number of Traffic Lanes

Auxiliary Lanes and Parking Lanes: No. of Lanes and Width (Left Side)

All Turning Lanes = 12'

(Right Side)

All Turning Lanes = 12'

Frontage Road: No. of Lanes, and Width (Right and Left)

Sidewalk: Width and Type (Right and Left)

Curb and/or Gutter: Type (Right and Left)

Protective Devices: Type, Location and Number

M/M - METAL RAILS ON METAL POST

Illumination: Type, Location and Number

Curves Class: +/- Degree (A(0-3.45) B(3.45-5.44) C(5.44-8.48) D(8.48-13.85) E(13.85-28.62) F(<28.62)

Superelevation (Range)

Grades Class: +/- % (A(0-4.5) B(4.5-2.45) C(2.45-4.45) D(4.45-6.45) E(6.45-8.45) F(<8.45)

Vertical Curve: Crest or Sag, Curve Limits

Area and Development:

Terrain: 1-Flat, 2-Rolling, 3-Mountainous

Speed: 1-Design, 2-Posted

Intersection Control Devices: Type, Location and Cycle Timing

Traffic Stations (Current Year)

HPMS Sections - AADT 2013

HPMS Sections - AADT 2012

HPMS Sections - AADT 2011

DOD Sections

Census Tracts

Functional Classification

National Highway System (NHS)

Previous Projects: Project No., Date and Limits

SMALL URBAN (99998)

ROLLING (2)

55 MPH (2)

PRINCIPAL ARTERIAL (3)

ON NHS (1)

STP-019-1(23) SHOULDER IMPROVEMENT 1997

19 BC - 01 - 71 (PHASE III B GRADING)

1974

SCALE: (In Miles) 2" = 1 mile

80

81

82

83

84

85

86

87

88

89


90

ROAD INVENTORY HAWAII RTE 19 QUEEN KAAHUMANU HWY

STATE OF HAWAII
DEPARTMENT OF TRANSPORTATION
HIGHWAYS DIVISION

PREPARED BY THE
HIGHWAYS PLANNING BRANCH
IN COOPERATION WITH THE
U.S. DEPARTMENT OF TRANSPORTATION
FEDERAL HIGHWAY ADMINISTRATION

Total Route Length: 99.49 miles
a. Survey Length: 99.49 miles
b. Proposed Length: 0.00 miles
c. Other Length: * 0.00 miles

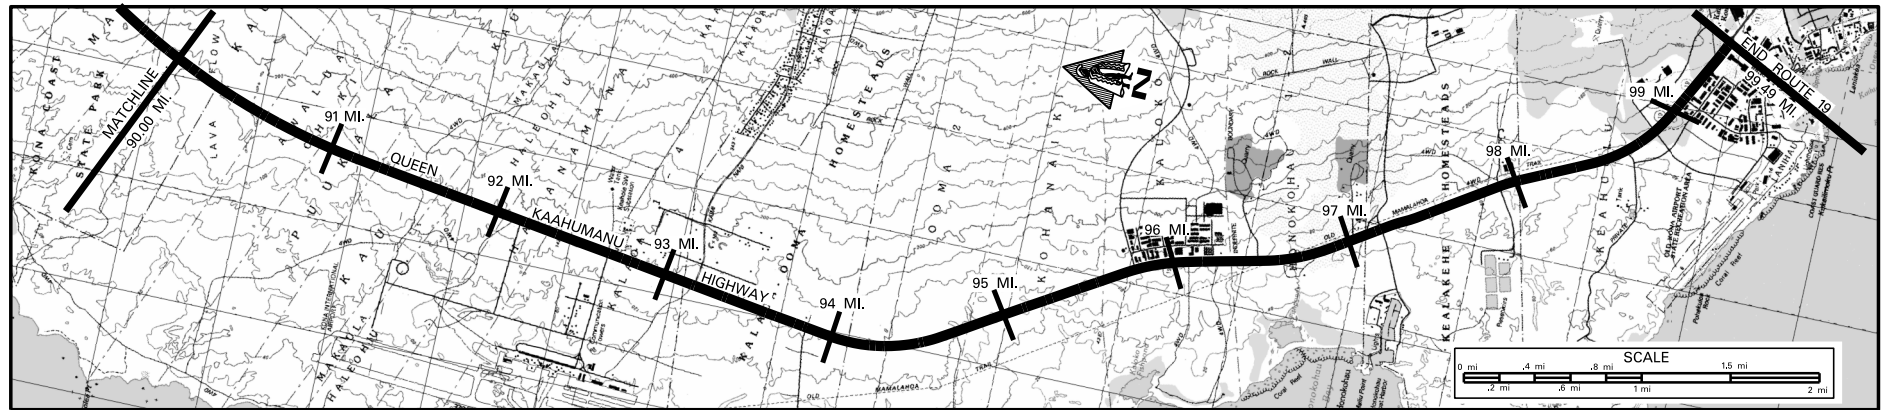

SCALE: (In Miles) 2" = 1 mile

Maintenance Control Sections : Length and Description

Structure Carrying Road	Bridges (Over 20'): Length, Type, Capacity and Year Constructed
	Vertical Clearance
	Horizontal Clearance
	Vertical Clearance
Structure Over Road	Vertical Clearance
	Horizontal Clearance

Right of Way Width (min-max.) if varies

Available Right of Way Width (Needs Study)


Right of Way Fence: Type - Right and Left

Control of Access: 1-None, 2-Partial, 3-Full

Jurisdiction, Transfer Phase No. and Date (C to S or S to C)

Project No., Type of Construction, and Year Constructed

Project No., Type of Construction, and Year Constructed

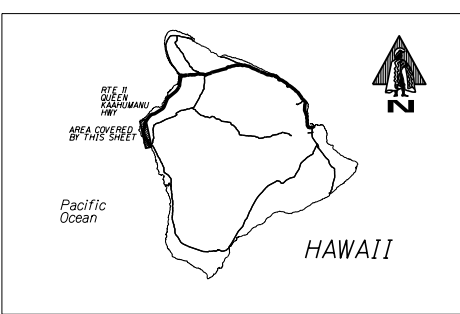

Indicates Grass & / or
Physical Barrier on Median.

Road Diagram

* MP=Milepost Signage

SCALE: (In Miles) 2" = 1 mile

Divided Highway	Shoulder: Width and Type
	Pavement: Width and Type
	Shoulder: Width and Type
	Median: Width and Type
	Median Barriers:
	Shoulder: Width and Type
	Pavement: Width and Type
	Shoulder: Width and Type

Number of Traffic Lanes

Auxiliary Lanes and Parking Lanes: No. of Lanes and Width (Left Side)

(Right Side)

Frontage Road: No. of Lanes, and Width (Right and Left)

Sidewalk: Width and Type (Right and Left)

Curb and/or Gutter: Type (Right and Left)

Protective Devices: Type, Location and Number

Illumination: Type, Location and Number

Curves Class: +/- Degree (A(0-3.45) B(3.45-5.44) C(5.44-8.48) D(8.48-13.85) E(13.85-28.62) F(<28.62)

Superelevation (Range)

Grades Class: +/- % (A(0-4.5) B(4.5-2.45) C(2.45-4.45) D(4.45-6.45) E(6.45-8.45) F(<8.45)

Vertical Curve: Crest or Sag, Curve Limits

Area and Development:

Terrain: 1-Flat, 2-Rolling, 3-Mountainous

Speed: 1-Design, 2-Posted

Intersection Control Devices: Type, Location and Cycle Timing

Traffic Stations (Current Year)

HPMS Sections - AADT 2013

HPMS Sections - AADT 2012

HPMS Sections - AADT 2011

DOD Sections

Census Tracts

Functional Classification

National Highway System (NHS)

Previous Projects: Project No., Date and Limits

SCALE: (In Miles) 2" = 1 mile

90 91 92 93 94 95 96 97 98 99 100

19 A (2.30 MILES)

19 A (2.30 MILES)


STATE OF HAWAII
DEPARTMENT OF TRANSPORTATION
HIGHWAYS DIVISION

PREPARED BY THE
HIGHWAYS PLANNING BRANCH
IN COOPERATION WITH THE
U.S. DEPARTMENT OF TRANSPORTATION
FEDERAL HIGHWAY ADMINISTRATION

Total Designated Route Length: 25.32 MILES (a+b)
a. Existing Length: 25.32 MILES
b. Proposed Length: 0.00 MILES
Total Travel Way Length: 21.64 MILES (a+b, less c)
a. Existing Length: 21.64 MILES
b. Temporary Length: 0.00 MILES
c. Length used as T.W. for another Route: NONE MILES (-)

NEEDS STUDY ROUTE NO. FUNCTIONAL CLASSIFICATION

SCALE: (In Miles) 2" = 1 mile

Maintenance Control Sections : Length and Description

Structure Carrying Road
Bridges (Over 20'): Length, Type, Capacity and Year Constructed
Vertical Clearance
Horizontal Clearance
Structure Over Road
Vertical Clearance
Horizontal Clearance

Right of Way Width (min-max.) if varies

Available Right of Way Width (Needs Study)


Right of Way Fence: Type - Right and Left SW - Stone Wall

Control of Access: 1-None, 2-Partial, 3-Full

Jurisdiction, Transfer Phase No. and Date (C to S or S to C)

Project No., Type of Construction, and Year Constructed

Project No., Type of Construction, and Year Constructed

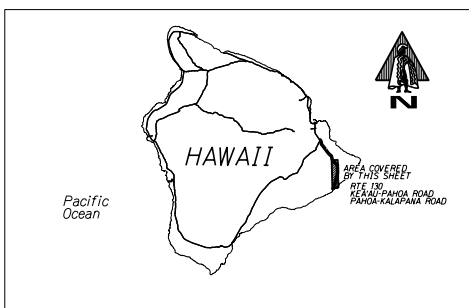

Road Diagram

* MP= Milepost Signage

SCALE: (In Miles) 2" = 1 mile

Divided Highway
Shoulder: Width and Type
Pavement: Width and Type
Shoulder: Width and Type
Median: Width and Type
Shoulder: Width and Type
Pavement: Width and Type
Shoulder: Width and Type

Number of Traffic Lanes

Auxiliary Lanes and Parking Lanes: No. of Lanes and Width (Left Side)

(Right Side)

Frontage Road: No. of Lanes, and Width (Right and Left)

Sidewalk: Width and Type (Right and Left)

Curb and/or Gutter: Type (Right and Left)

Protective Devices: Type, Location and Number

Illumination: Type, Location and Number

Curves Class: +/- Degree (A(0-3.45) B(3.45-5.44) C(5.44-8.48) D(8.48-13.85) E(13.85-28.62) F(<28.62)

Superelevation (Range)

Grades Class: +/- % (A(0-.45) B(.45-2.45) C(2.45-4.45) D(4.45-6.45) E(6.45-8.45) F(<8.45)

Vertical Curve: Crest or Sag, Curve Limits

Area and Development:

Terrain: 1-Flat, 2-Rolling, 3-Mountainous

Speed: 1-Design, 2-Posted

Intersection Control Devices: Type, Location and Cycle Timing

Traffic Stations (Current Year)

HPMS Sections - AADT 2013

HPMS Sections - AADT 2012

HPMS Sections - AADT 2011


DOD Sections

Census Tracts

Functional Classification

National Highway System (NHS)

Previous Projects: Project No., Date and Limits

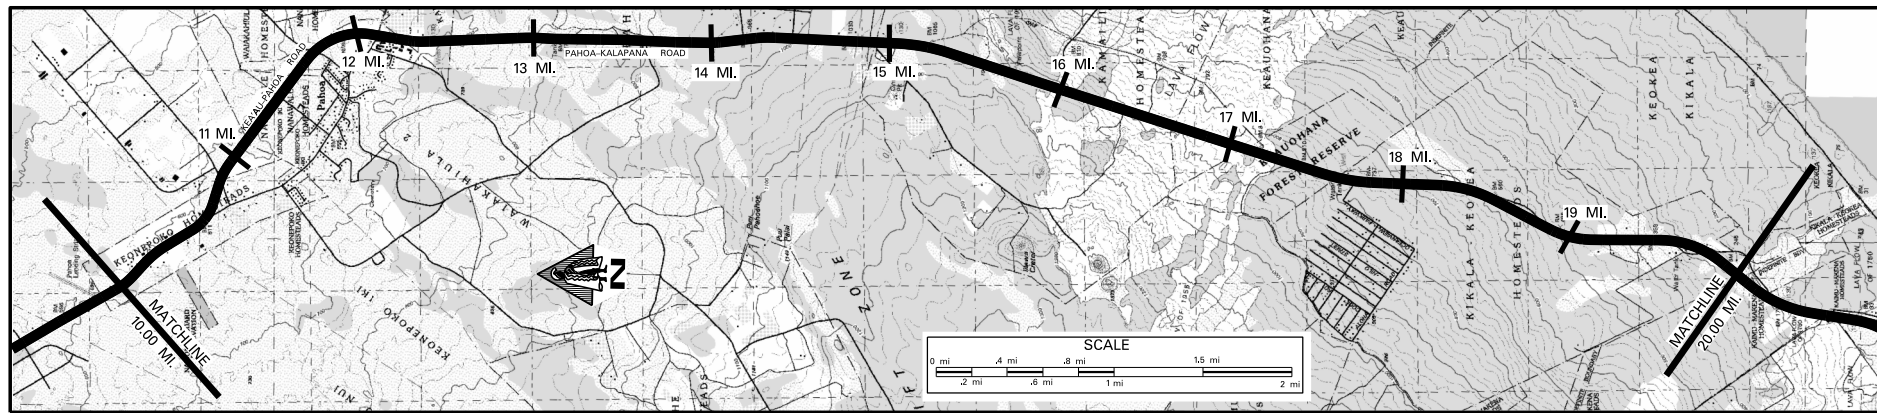

10 11 12 13 14 15 16 17 18 19 20

130 B (12.12 Mi.) 130 A (13.19 Mi.)

80' 50' - 110' 100' - 150'

Residential Area Chain Link Fence Clear 1000' Grass, Brush, Sugar Cane 10' from Pavement Trees & Brush

None State

(RS-0130(24), Widen & Resurf, 2003) 130A-01-92M Resurf, 1993 S-0130(12) 1971

STP-0130(25) RS - 0130(20), New Alignment, 1990 130A-01-92M, Resurf, 1993 S-0130(12) 1971




ROAD INVENTORY
HAWAII RTE 130
PAHOA-KALAPANA ROAD,
KAIMU-CHAIN OF CRATERS ROAD

STATE OF HAWAII
DEPARTMENT OF TRANSPORTATION
HIGHWAYS DIVISION

PREPARED BY THE
HIGHWAYS PLANNING BRANCH
IN COOPERATION WITH THE
U.S. DEPARTMENT OF TRANSPORTATION
FEDERAL HIGHWAY ADMINISTRATION

Total Designated Route Length: 25.32 MILES (a+b)
a. Existing Length: 25.32 MILES
b. Proposed Length: 0.00 MILES
Total Travel Way Length: 21.64 MILES (a+b, less c)
a. Existing Length: 21.64 MILES
b. Temporary Length: 0.00 MILES
c. Length used as T.W. for another Route: NONE MILES (-)

NEEDS STUDY ROUTE NO. FUNCTIONAL CLASSIFICATION

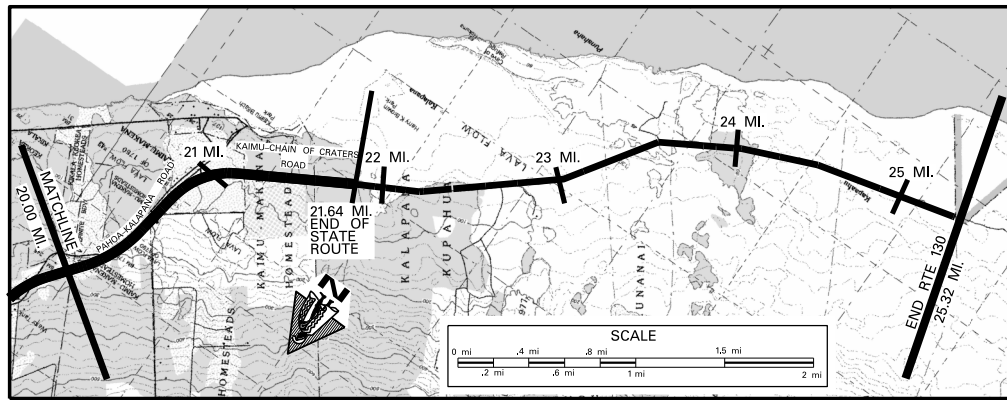

SCALE: (In Miles) 2" = 1 mile		20	21	22	23	24	25	26	27	28
Maintenance Control Sections : Length and Description						130 A (13.19 Mi.)	Req. 130 A Same as End Rte 130			
Structure Carrying Road	Bridges (Over 20'): Length, Type, Capacity and Year Constructed									
	Vertical Clearance									
	Horizontal Clearance									
	Vertical Clearance									
Structure Over Road	Vertical Clearance									
	Horizontal Clearance									
	Right of Way Width (min-max.) if varies	100' - 150'	125' - 580'	155'	120'	155'	150'	140'	120'	130'
	Available Right of Way Width (Needs Study)		Trees & Brush				Trees & Brush	Residential	Clear 1000' Lava Rock 10' from E.P.	
Right of Way Fence: Type - Right and Left										
Control of Access: 1=None, 2=Partial, 3=Full										
Jurisdiction, Transfer Phase No. and Date (C to S or S to C)			None			None				
Project No., Type of Construction, and Year Constructed			130A-01-97M 1998 Resurf.							
Project No., Type of Construction, and Year Constructed			S-0130(12), 1971	ER - 9(3) New Alignment, 1980		ER - 9(3) New Alignment, 1980		130A - 01-79M PMS - 0100(8), Unit 3, Resurf. 1978		
Road Diagram * MP=Milepost Signage		ROUTE CONTINUED FROM SHEET #2								
SCALE: (In Miles) 2" = 1 mile		20	21	22	23	24	25	26	27	28
Divided Highway	Shoulder: Width and Type	10' Gravel	10' AC	10' AC		10' AC		6' AC		
	Pavement: Width and Type	24' AC	12' AC	24' AC		24' AC		22' AC		
	Shoulder: Width and Type	10' Gravel	0	10' AC		10' AC		6' AC		
	Median: Width and Type		0' - 10' Painted Median							
	Shoulder: Width and Type		0							
	Pavement: Width and Type		12' AC							
Number of Traffic Lanes						2 - 12'		2 - 11'		
Auxiliary Lanes and Parking Lanes: No. of Lanes and Width (Left Side)										
(Right Side)										
Frontage Road: No. of Lanes, and Width (Right and Left)										
Sidewalk: Width and Type (Right and Left)										
Curb and/or Gutter: Type (Right and Left)										
Protective Devices: Type, Location and Number										
Illumination: Type, Location and Number										
Curves Class: +/- Degree (A(0-3.45) B(3.45-5.44) C(5.44-8.48) D(8.48-13.85) E(13.85-28.62) F(<28.62))			A			A				
Superelevation (Range)										
Grades Class: +/- % (A(0-.45) B(.45-2.45) C(2.45-4.45) D(4.45-6.45) E(6.45-8.45) F(<8.45))		C	D	C	B	A				
Vertical Curve: Crest or Sag, Curve Limits										
Area and Development:										
Terrain: 1=Flat, 2=Rolling, 3=Mountainous										
Speed: 1=Design, 2=Posted			55 MPH - Minimum 40 MPH	2						
Intersection Control Devices: Type, Location and Cycle Timing										
Traffic Stations (Current Year)			871 0130 01982	21.64		871 0130 02150				
HPMS Sections - AADT 2013			1,521							
HPMS Sections - AADT 2012			1,500							
HPMS Sections - AADT 2011			1,581							
DOD Sections										
Census Tracts										
Functional Classification			Major Collector (5)			Major Collector (5)				
National Highway System (NHS)			Not on NHS (0)			Not on NHS (0)				
Previous Projects: Project No., Date and Limits										
SCALE: (In Miles) 2" = 1 mile		20	21	22	23	24	25	26	27	28


Date Released	Revised
November 2000	
7/06	D.B.
9/10	D.B.
2/11	D.B.
2/12	D.B.
9/12	E.P.J.
12/13	E.P.J.
7/14	D.B.

ROAD INVENTORY HAWAII RTE 190 MAMALAHOA HIGHWAY

STATE OF HAWAII
DEPARTMENT OF TRANSPORTATION
HIGHWAYS DIVISION

PREPARED BY THE
HIGHWAYS PLANNING BRANCH
IN COOPERATION WITH THE
U.S. DEPARTMENT OF TRANSPORTATION
FEDERAL HIGHWAY ADMINISTRATION


Total Route Length:	<u>38.97</u>	miles
a. Survey Length:	<u>38.97</u>	miles
b. Proposed Length:	<u>0.00</u>	miles
c. Other Length: *	<u>0.00</u>	miles

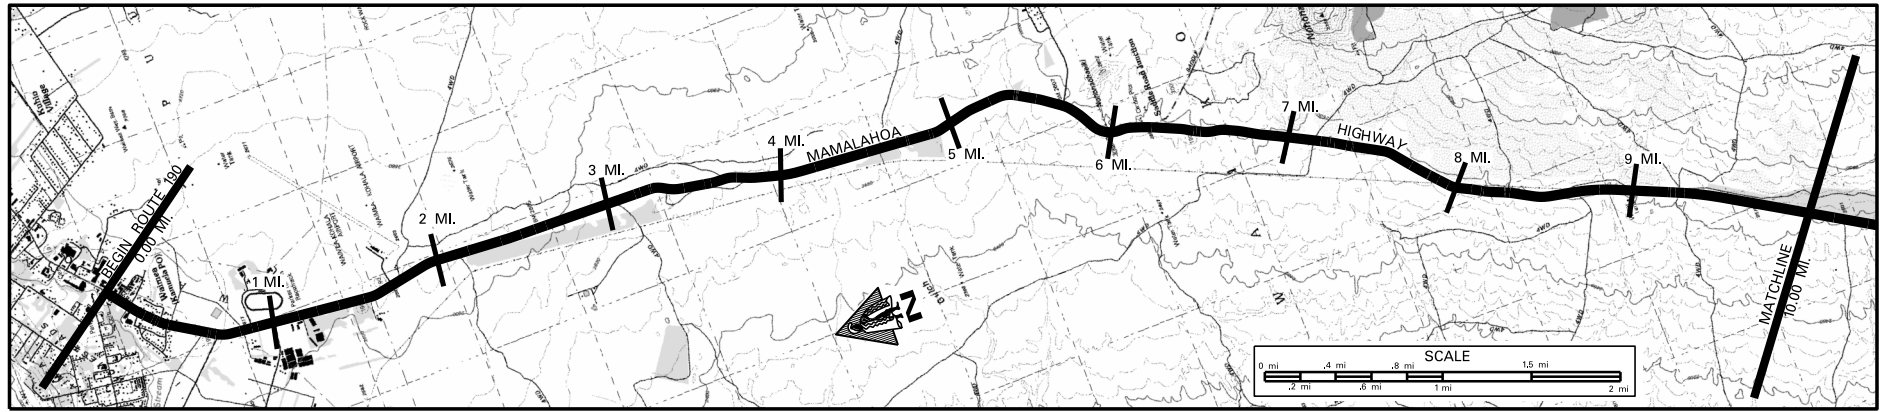

SCALE: (In Miles) 2" = 1 mile

Maintenance Control Sections : Length and Description

Structure Carrying Road	Bridges (Over 20'): Length, Type, Capacity and Year Constructed				SLAB 1930, H-15 21'	3 PLATE CULVERTS 1980, HS-20 37'				
	Vertical Clearance									
	Horizontal Clearance				24'	40'				
	Vertical Clearance									
Structure Over Road	Horizontal Clearance									
	Right of Way Width (min.-max.) if varies			70'	8/2'	100'-145'	8/2'	80'-90'	8/2'	100'-145'
	Available Right of Way Width (Needs Study)	RESIDENTIAL, FARMS, RANCHES	1/20'	1000' CLEAR - PASTURES - 10'-15' FROM PAVEMENT	8/2'	CLEAR 1000' - PASTURELAND W/ LA. ROCK AND SOME TREES				
	Right of Way Fence: Type - Right and Left	0.15'	1.20'	WIRE ON WOOD - 10' FROM PAVEMENT	8/2'	WIRE ON WOOD - 10' FROM PAVEMENT				
Control of Access: 1-None, 2-Partial, 3-Full				NONE						
Jurisdiction, Transfer Phase No. and Date (C to S or S to C)			COUNTY	8/2'	PHASE 2 - COUNTY TO STATE		STATE			
Project No., Type of Construction, and Year Constructed					(RS-2190 (B), 1988 (R))					
Project No., Type of Construction, and Year Constructed		187F-000-19241, 2000 RESURF., IMPRV. (A.S.O. SEE RTE. 30)	8/2'	WDRC 12(1), 1947	1/20'	190E-01-98M, RESURF., 1999	8/2'	190DE-01-99M, 2000 (RESURF.)		

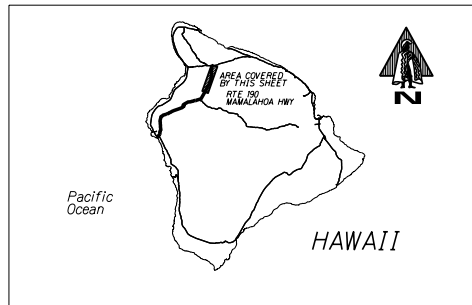

Road Diagram

* MP = Milepost Signage

E: (In Mlles) 2" = 1 mlie

[illegible]

SCALE: (In Miles) 2" = 1 mlie


Sheet 1 of 4 HAWAII RTE 190

ROAD INVENTORY
HAWAII RTE 190
MAMALAHOA HIGHWAY

STATE OF HAWAII
DEPARTMENT OF TRANSPORTATION
HIGHWAYS DIVISION

PREPARED BY THE
HIGHWAYS PLANNING BRANCH
IN COOPERATION WITH THE
U.S. DEPARTMENT OF TRANSPORTATION
FEDERAL HIGHWAY ADMINISTRATION

Total Route Length: 38.97 miles
a. Survey Length: 38.97 miles
b. Proposed Length: 0.00 miles
c. Other Length: * 0.00 miles

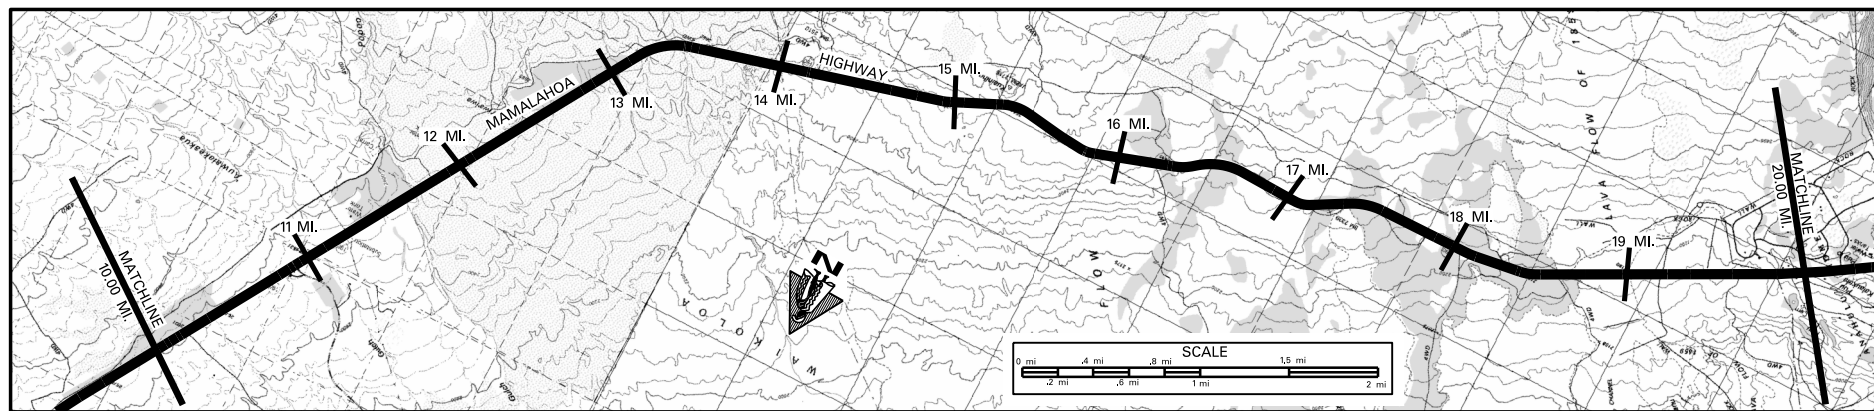

SCALE: (In Miles) 2" = 1 mile

Maintenance Control Sections : Length and Description

Structure Carrying Road	Bridges (Over 20'): Length, Type, Capacity and Year Constructed
	Vertical Clearance
	Horizontal Clearance
	Vertical Clearance
Structure Over Road	Horizontal Clearance

Right of Way Width (min-max.) if varies

Available Right of Way Width (Needs Study)


Right of Way Fence: Type - Right and Left

Control of Access: 1-None, 2-Partial, 3-Full

Jurisdiction, Transfer Phase No. and Date (C to S or S to C)

Project No., Type of Construction, and Year Constructed

Project No., Type of Construction, and Year Constructed

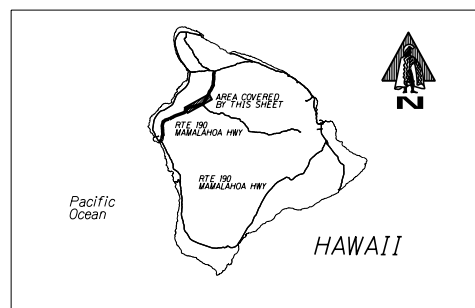

Road Diagram

* MP= Milepost Signage

CONTINUED FROM SHEET #1

CONTINUED ON SHEET #3

SCALE: (In Miles) 2" = 1 mile

Divided Highway	Shoulder: Width and Type
	Pavement: Width and Type
	Shoulder: Width and Type
	Median: Width and Type
	Median Barriers:
	Shoulder: Width and Type
	Pavement: Width and Type
	Shoulder: Width and Type

Number of Traffic Lanes

Auxiliary Lanes and Parking Lanes: No. of Lanes and Width (Left Side)

(Right Side)

Frontage Road: No. of Lanes, and Width (Right and Left)

Sidewalk: Width and Type (Right and Left)

Curb and/or Gutter: Type (Right and Left)

Protective Devices: Type, Location and Number

Illumination: Type, Location and Number

Curves Class: +/- Degree A(0-3.45) B(3.45-5.44) C(5.44-8.48) D(8.48-13.85) E(13.85-28.62) F(>28.62)

Superelevation (Range)

Grades Class: +/- % A(0-4.5) B(4.5-2.45) C(2.45-4.45) D(4.45-6.45) E(6.45-8.45) F(>8.45)

Vertical Curve: Crest or Sag, Curve Limits

Area and Development:

Terrain: 1-Flat, 2-Rolling, 3-Mountainous

Speed: 1-Design, 2-Posted

Intersection Control Devices: Type, Location and Cycle Timing

Traffic Stations (Current Year)

HPMS Sections - AADT 2013

HPMS Sections - AADT 2012

HPMS Sections - AADT 2011


DOD Sections

Census Tracts

Functional Classification

National Highway System (NHS)

Previous Projects: Project No., Date and Limits

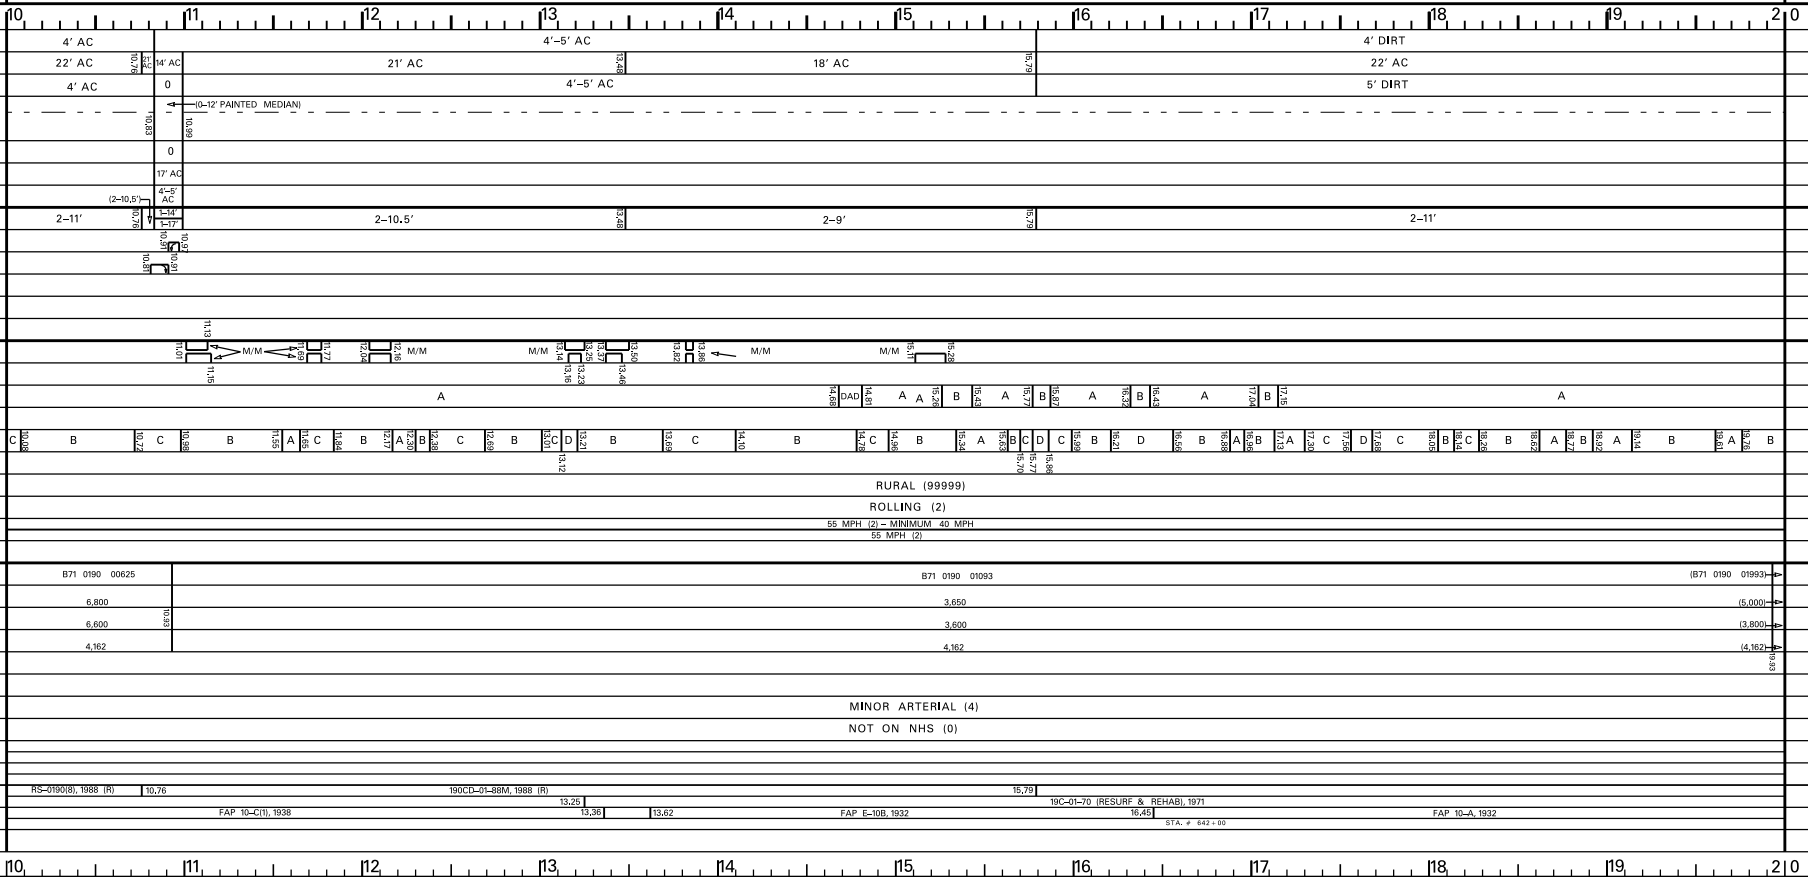


SCALE: (In Miles) 2" = 1 mile

Date Released	Revised
OCT. 05, D.B.	
7/06	D.B.
9/10	D.B.
2/11	D.B.
2/12	D.B.
9/12	E.P.J.
12/13	E.P.J.
7/14	D.B.


PREPARED BY THE
HIGHWAYS PLANNING BRANCH
IN COOPERATION WITH THE
U.S. DEPARTMENT OF TRANSPORTATION
FEDERAL HIGHWAY ADMINISTRATION

0.00 miles

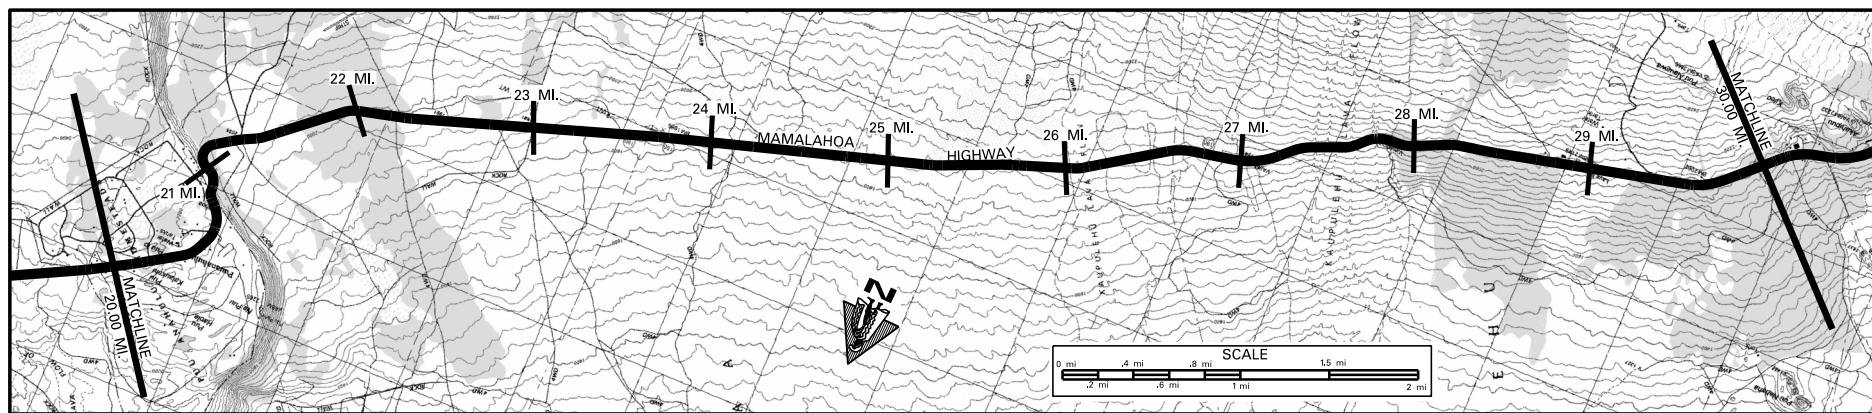[illegible]

Structure Carrying Road	Bridges (Over 20'): Length, Type, Capacity and Year Constructed					
	Vertical Clearance	Horizontal Clearance				
Roadway Over Road	Vertical Clearance					
	Horizontal Clearance					

Right of Way Width (min.-max.) if varies		(CLEAR 1000' LAVA ROCK, GRASS, TREES - 10' FROM PAVEMENT)	60'-150'	(DRAPE WIRE MESH)	80'-217'	(DRAPE WIRE MESH)
Available Right of Way Width (Needs Study)		(RESIDENTIAL AREA)	1000' CLEAR, LAVA ROCK, W/ BRUSH, GRASS - 10' FROM PAVEMENT	(CONC. WALL)	BRUSH, GRASS, TREES	BRUSH, GRASS, & LARGE TREES
Right of Way Fence: Type – Right and Left		STONE WALL 8' FROM PAVEMENT	26.66' WIRE ON WOOD 16'-20' FROM PAVEMENT	CRM WALL	CRM WALL	CRM WALL
Control of Access: 1=None, 2=Partial, 3=Full		(WIRE ON WOOD - 10' FROM PAVEMENT)	NONE			
Jurisdiction, Transfer Phase No. and Date (C to S or S to C)			STATE			
Project No., Type of Construction, and Year Constructed		190BC-02-06M, PVMT, PREVENT, MAINT., 2009	190B-02-04M, RESURFACE, 2008	ER-15(22) EMER. ROCKFALL REPAIRS, 2011		
Project No., Type of Construction, and Year Constructed		(19C-01-70 (RESURF. & REHAB.) 1971)	190BC-01-90M (RESURFACE) 1991	(190B-01, 1971)	(STP-0100(31) - GUARDRAIL IMPROVEMENTS, 1994)	

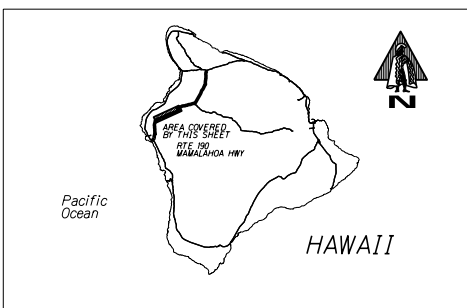

Road Diagram

* MP= Milepost Signage

* MP= Milipost Signage

SCALE: (In Miles) 2" = 1 mle

Divided Highway	Unaltered	Shoulder: Width and Type	4' DIRT	3' AC	7' AC	7' GRAVEL
		Pavement: Width and Type	22' AC			
		Shoulder: Width and Type	5' DIRT	3' AC	4' AC	7' GRAVEL
		Median: Width and Type				
	Median Barriers:					
	Shoulder: Width and Type					
	Pavement: Width and Type					
	Shoulder: Width and Type					

Number of Traffic Lanes		2-11'	2-10'	2-11'
-------------------------	--	-------	-------	-------

Auxiliary Lanes and Parking Lanes: No. of Lanes and Width (Left Side)		
(Right Side)		

Frontage Road: No. of Lanes, and Width (Right and Left)		
---	--	--

Sidewalk: Width and Type (Right and Left)		
---	--	--

[illegible]


-----------	-------	-------	---------

[illegible]



--------------------------	-----------	--------------	--------------	---------------	----------------	----------------	-----------------	------------------	------------------	------------------	------------------	------------------	------------------	------------------	------------------	------------------	------------------	------------------	------------------	------------------	------------------	------------------	------------------	------------------	-------------------	--------------------	---------------------	---------------------	----

[illegible][illegible][illegible]

Area and Development:		RURAL (99999)	
-----------------------	--	---------------	--

Terrain: 1-Flat, 2-Rolling, 3-Mountainous	(55 MPH (2) (MINIMUM 40 MPH))	ROLLING (2)
---	-------------------------------	-------------

[illegible][illegible][illegible]

HPMS Sections – AADT 2013		5,000	
---------------------------	--	-------	--

HPMS Sections - AADT 2012		3,800	
---------------------------	--	-------	--

HPMS Sections - AADT 2011		4.162	
---------------------------	--	-------	--

DOD Sections			
--------------	--	--	--

Census Tracts		
---------------	--	--

Functional Classification		MINOR ARTERIAL (4)
---------------------------	--	--------------------

National Highway System (NHS)		NOT ON NHS (0)	
-------------------------------	--	----------------	--

Previous Projects:	Project No.	Date	and Limits
--------------------	-------------	------	------------

[illegible][illegible][illegible][illegible]

		20	24	22	22	24	25	26	27	28	29	
--	--	----	----	----	----	----	----	----	----	----	----	--

SCALE: (In Miles) 2" = 1 mile


SCALE: (In Miles) 2" = 1 mle

ROAD INVENTORY
HAWAII RTE 190
MAMALAHOA HWY., PALANI RD.

STATE OF HAWAII
DEPARTMENT OF TRANSPORTATION
HIGHWAYS DIVISION

PREPARED BY THE
HIGHWAYS PLANNING BRANCH
IN COOPERATION WITH THE
U.S. DEPARTMENT OF TRANSPORTATION
FEDERAL HIGHWAY ADMINISTRATION

Total Route Length: 38.97 miles
a. Survey Length: 38.97 miles
b. Proposed Length: 0.00 miles
c. Other Length: * 0.00 miles

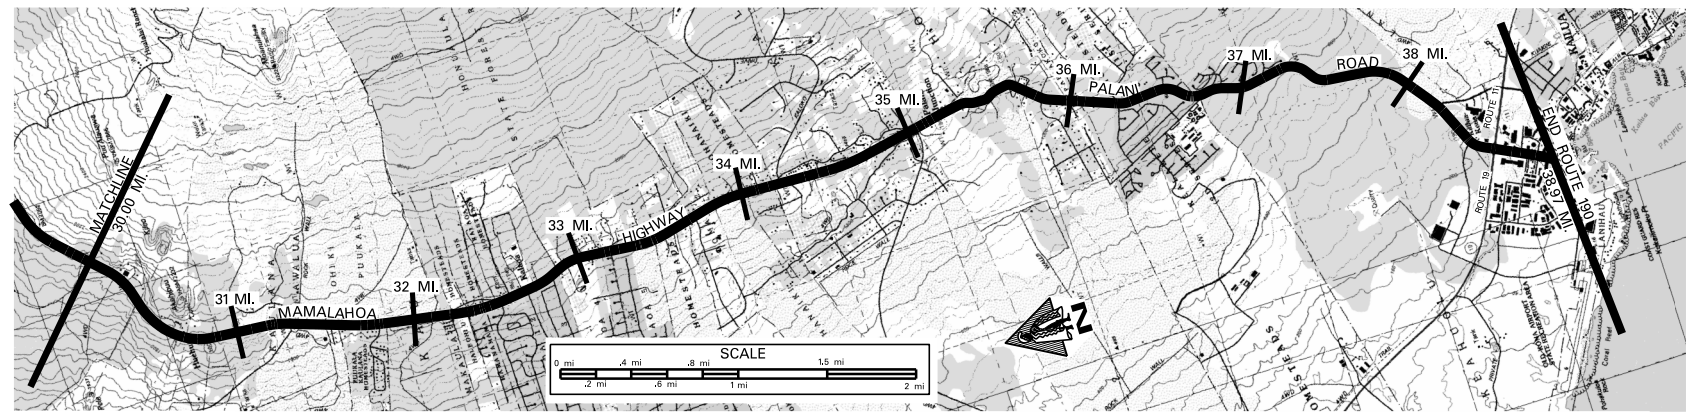

SCALE: (In Miles) 2" = 1 mile

Maintenance Control Sections : Length and Description

Structure Carrying Road	Bridges (Over 20'): Length, Type, Capacity and Year Constructed
	Vertical Clearance
	Horizontal Clearance
	Vertical Clearance
Structure Over Road	Vertical Clearance
	Horizontal Clearance

Right of Way Width (min-max.) if varies

Available Right of Way Width (Needs Study)


Right of Way Fence: Type - Right and Left

Control of Access: 1-None, 2-Partial, 3-Full

Jurisdiction, Transfer Phase No. and Date (C to S or S to C)

Project No., Type of Construction, and Year Constructed

Project No., Type of Construction, and Year Constructed

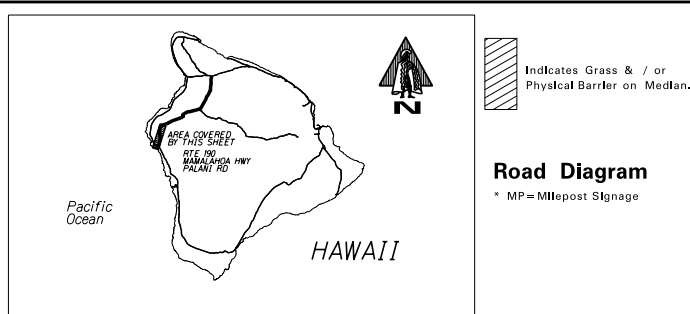

SCALE: (In Miles) 2" = 1 mile

Divided Highway	Shoulder: Width and Type
	Pavement: Width and Type
	Shoulder: Width and Type
	Median: Width and Type
	Median Barriers:
	Shoulder: Width and Type
	Pavement: Width and Type
	Shoulder: Width and Type

Number of Traffic Lanes

Auxiliary Lanes and Parking Lanes: No. of Lanes and Width (Left Side)

(Right Side)

Frontage Road: No. of Lanes, and Width (Right and Left)

Sidewalk: Width and Type (Right and Left)

Curb and/or Gutter: Type (Right and Left)

Protective Devices: Type, Location and Number

ALL GUARDRAILS METAL ON METAL, UNLESS OTHERWISE NOTED

Illumination: Type, Location and Number

Curves Class: +/- Degree (A(0-3.45) B(3.45-5.44) C(5.44-8.48) D(8.48-13.85) E(13.85-28.62) F(<28.62)

Superelevation (Range)

Grades Class: +/- % (A(0-45) B(45-2.45) C(2.45-4.45) D(4.45-6.45) E(6.45-8.45) F(<8.45)

Vertical Curve: Crest or Sag, Curve Limits

Area and Development:

Terrain: 1-Flat, 2-Rolling, 3-Mountainous

Speed: 1-Design, 2-Posted

Intersection Control Devices: Type, Location and Cycle Timing

Traffic Stations (Current Year)

HPMS Sections - AADT 2013

HPMS Sections - AADT 2012

HPMS Sections - AADT 2011

DOD Sections

Census Tracts

Functional Classification

National Highway System (NHS)

Previous Projects: Project No., Date and Limits

SCALE: (In Miles) 2" = 1 mile


30	31	32	33	34	35	36	37	38	39	40
190 B (13.91 MI.)										
BEGIN 190 B ON MAMALAHOA HWY AT THE CENTERLINE OF FASC 180										
80'-217'										
BRUSH, GRASS & LARGE TREES										
NONE										
STATE										
COUNTY										
EP-15(22) EMEC, ROCKFALL REPAIR, 2011										
STP-0100(31) - GUARDRAIL IMPRV, 1994										
190B-01-91M, (R), 1992										
190B-02-91, (IMPRV), 1993										
190B-01-91M, (R), 1992										
2000' ELEV. SIGN										
HUEHUE RANCH ROAD										
ROAD (R)										
MAKALEI GOLF COURSE (L)										
PUUKALA ST.										
ROAD										

ROAD INVENTORY
HAWAII RTE 200
SADDLE ROAD

STATE OF HAWAII
DEPARTMENT OF TRANSPORTATION
HIGHWAYS DIVISION

PREPARED BY THE
HIGHWAYS PLANNING BRANCH
IN COOPERATION WITH THE
U.S. DEPARTMENT OF TRANSPORTATION
FEDERAL HIGHWAY ADMINISTRATION

Total Route Length: 43.20 miles
a. Survey Length: 43.20 miles
b. Proposed Length: 0.00 miles
c. Other Length: * 0.00 miles

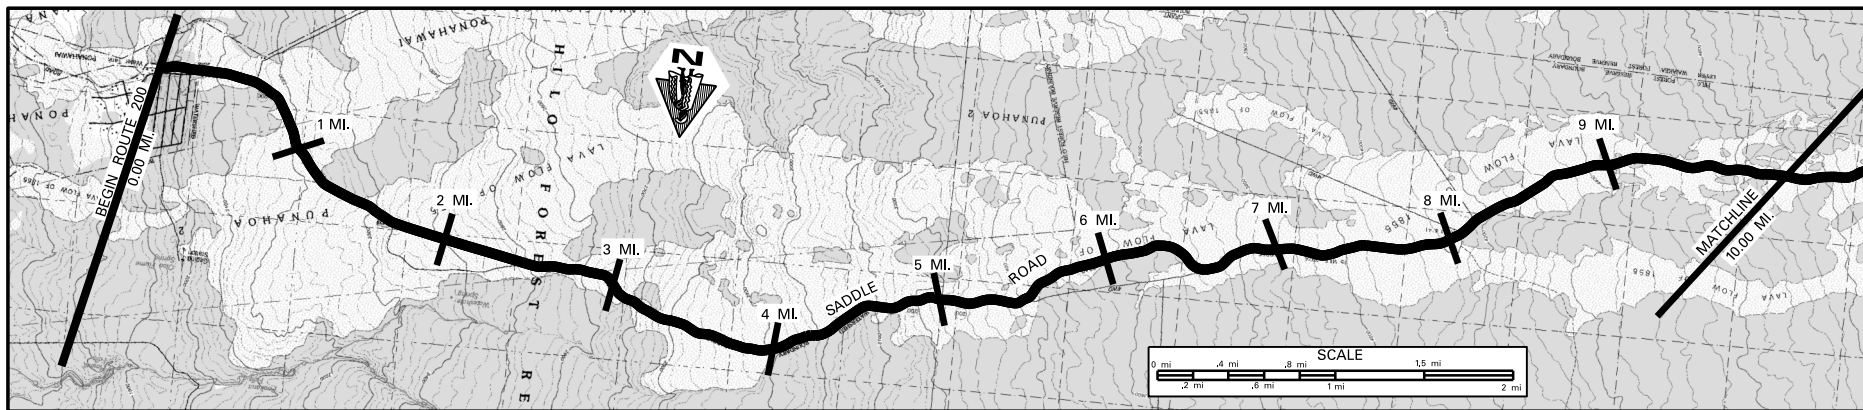

SCALE: (In Miles) 2" = 1 mile

Maintenance Control Sections : Length and Description

Structure Carrying Road	Bridges (Over 20'): Length, Type, Capacity and Year Constructed
	Vertical Clearance
	Horizontal Clearance
	Vertical Clearance
Structure Over Road	Vertical Clearance
	Horizontal Clearance

Right of Way Width (min-max.) if varies
Available Right of Way Width (Needs Study)
Right of Way Fence: Type - Right and Left
Control of Access: 1-None, 2-Partial, 3-Full
Jurisdiction, Transfer Phase No. and Date (C to S or S to C)


VARIES 50'-150'
BUSHES, GRASS & TREES
NONE
NONE
COUNTY

Project No., Type of Construction, and Year Constructed

Project No., Type of Construction, and Year Constructed

RS-0200(4), COUNTY PROJECT, 1987 (R)

RS-0200(3), COUNTY PROJECT, 1987 (R)

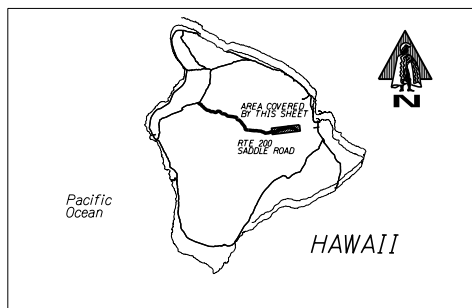

Road Diagram
* MP= Milepost Signage

0.00 MI.
BEGIN RTE 200 ON SADDLE ROAD AT
THE HILO URBAN BOUNDARY (FOREST
RESERVE SIGN) APPROX. 0.17 MI. (897)
SOUTHEAST OF TRIG STATION

TRIG. STATION
UA NAHELE ST.

Dirt Road

0.17 MI.
0.18 MI.

0.33 MI.

1.16 MI.

2.24 MI.

3.35 MI.

3.89 MI.

4.89 MI.

5.89 MI.

6.89 MI.

7.89 MI.

8.89 MI.

9.89 MI.

SADDLE ROAD

CONTINUED ON SHEET #2

SCALE: (In Miles) 2" = 1 mile

Divided Highway	Shoulder: Width and Type
	Pavement: Width and Type
	Shoulder: Width and Type
	Median: Width and Type
	Median Barriers:
	Shoulder: Width and Type
	Pavement: Width and Type
	Shoulder: Width and Type

2'-4" GRASS
20' BST
2'-4" GRASS

4' AC
4' AC
4' AC

10' DIRT
10' DIRT
10' DIRT

3.60
3.60
3.60

4' AC
4' AC
4' AC

10' DIRT
10' DIRT
10' DIRT

3.60
3.60
3.60

4' AC
4' AC
4' AC

2' AC/10' DIRT
2' AC/10' DIRT
2' AC/10' DIRT

5.00
5.00
5.00

10' DIRT
10' DIRT
10' DIRT

5.00
5.00
5.00

10' DIRT
10' DIRT
10' DIRT

Number of Traffic Lanes

Auxiliary Lanes and Parking Lanes: No. of Lanes and Width (Left Side)
(Right Side)

2-10'

2-11'

Frontage Road: No. of Lanes, and Width (Right and Left)

Sidewalk: Width and Type (Right and Left)

Curb and/or Gutter: Type (Right and Left)

Protective Devices: Type, Location and Number

Illumination: Type, Location and Number

Curves Class: +/- Degree (A(0-3.45) B(3.45-5.44) C(5.44-8.48) D(8.48-13.85) E(13.85-28.62) F(<28.62)

Superelevation (Range)

Grades Class: +/- % (A(0-4.5) B(4.5-2.45) C(2.45-4.45) D(4.45-6.45) E(6.45-8.45) F(<8.45)

Vertical Curve: Crest or Sag, Curve Limits

Area and Development:

Terrain: 1-Flat, 2-Rolling, 3-Mountainous

Speed: 1-Design, 2-Posted

Intersection Control Devices: Type, Location and Cycle Timing

(NOT POSTED)

35 MPH (2)

45 MPH (2)

55 MPH (2)

Traffic Stations (Current Year)

HPMS Sections - AADT 2013

HPMS Sections - AADT 2012

HPMS Sections - AADT 2011

DOD Sections

Census Tracts

Functional Classification

National Highway System (NHS)

Previous Projects: Project No., Date and Limits

871 0200 00000

2,500

1,626

1,500

871 0200 00113

3,231

3,200

985

MINOR ARTERIAL (4)

NOT ON NHS (0)

SCALE: (In Miles) 2" = 1 mile

ROAD INVENTORY
HAWAII RTE 200
SADDLE ROAD

STATE OF HAWAII
DEPARTMENT OF TRANSPORTATION
HIGHWAYS DIVISION


PREPARED BY THE
HIGHWAYS PLANNING BRANCH
IN COOPERATION WITH THE
U.S. DEPARTMENT OF TRANSPORTATION
FEDERAL HIGHWAY ADMINISTRATION

Total Route Length: 43.20 miles

a. Survey Length: 43.20 miles

b. Proposed Length: 0.00 miles

c. Other Length: * 0.00 miles

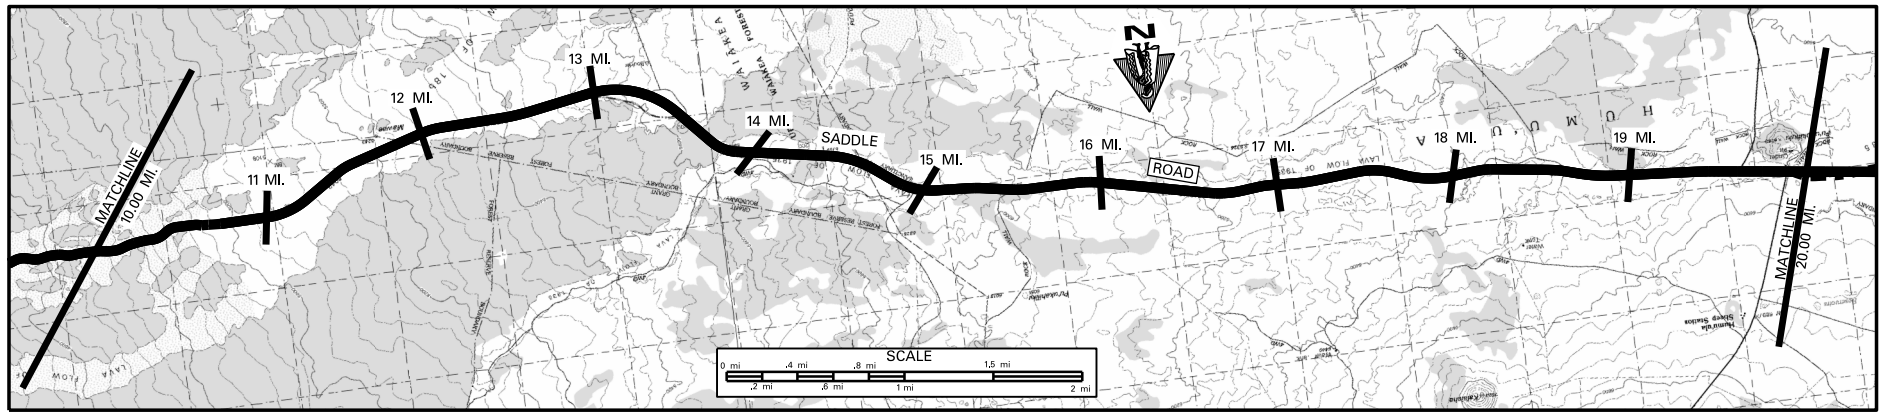

SCALE: (In Miles) $2'' = 1 \text{ mile}$

Maintenance Control Sections : Length and Description	

Structure Carrying Road	Bridges (Over 20'): Length, Type, Capacity and Year Constructed	
	Vertical Clearance	
	Horizontal Clearance	
Structure Over Road	Vertical Clearance	
	Horizontal Clearance	

Right of Way Width (min.-max.) if varies


Available Right of Way Width (Needs Study)

Right of Way Fence: Type – Right and Left

Control of Access: 1-None, 2-Partial, 3-Full

Jurisdiction, Transfer Phase No. and Date (C to S or S to C)

Project No., Type of Construction, and Year Constructed	1	2	
1	2	

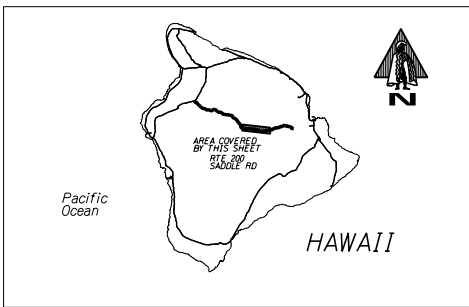

Road Diagram

* MP = Milepost Signage

SCALE: (In Miles) 2" = 1 mile

Divided Highway	Undivided	Shoulder: Width and Type	MILLED SHOULDERS RUMBLE STRIPS (3.60-43.20)
		Pavement: Width and Type	
	Shoulder: Width and Type	MILLED SHOULDERS RUMBLE STRIPS (3.60-43.20)	
	Median: Width and Type		
	Median Barriers:		
	Shoulder: Width and Type		
	Pavement: Width and Type		
	Shoulder: Width and Type	MILLED SHOULDERS RUMBLE STRIPS (3.60-43.20)	

Number of Traffic Lanes

Auxiliary Lanes and Parking Lanes: No. of Lanes and Width (Left Side)	

(Right Side)

Frontage Road: No. of Lanes, and Width (Right and Left)**Sidewalk: Width and Type (Right and Left)**

Curb and/or Gutter: Type (Right and Left)

Protective Devices: Type, Location and Number

Illumination: Type, Location and Number



Superelevation (Range)

Grades	Class:	+/-	%	(

Vertical Curve: Crest or Sag, Curve Limits

Area and Development:

Terrain: 1=Flat, 2=Rolling, 3=Mountainous

Speed: 1-Design, 2-Posted

Traffic Statistics (Current Year)

HPMS Sections – AADT 2013

HPMS Sections - AADT 2013

HPMS Sections – AADT 2011

DOD Sections

Census Tracts

Functional Classification

National Highway System (N

Previous Projects: Project No., Date and Limits

SCALE: (In Miles) 2" = 1 mlie


Sheet 2 of 5 HAWAII RTE 200

ROAD INVENTORY
HAWAII RTE 200
SADDLE ROAD

STATE OF HAWAII
DEPARTMENT OF TRANSPORTATION
HIGHWAYS DIVISION

PREPARED BY THE
HIGHWAYS PLANNING BRANCH
IN COOPERATION WITH THE
U.S. DEPARTMENT OF TRANSPORTATION
FEDERAL HIGHWAY ADMINISTRATION

Total Route Length: 43.20 miles
a. Survey Length: 43.20 miles
b. Proposed Length: 0.00 miles
c. Other Length: * 0.00 miles

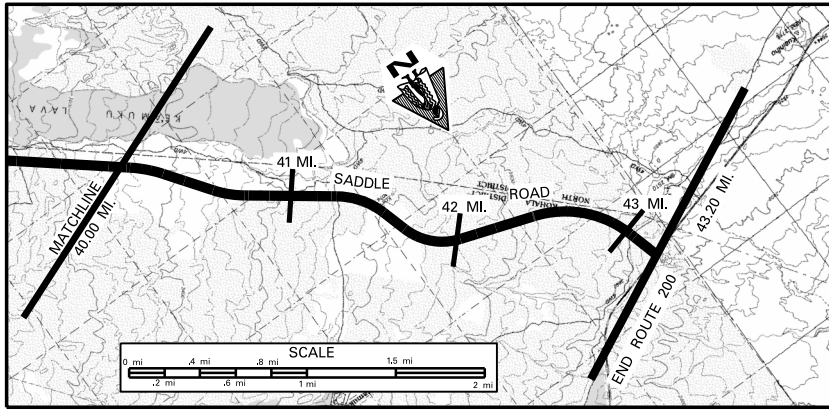

SCALE: (In Miles) 2" = 1 mile

Maintenance Control Sections : Length and Description

Structure Carrying Road	Bridges (Over 20'): Length, Type, Capacity and Year Constructed
	Vertical Clearance
	Horizontal Clearance
	Vertical Clearance
Structure Over Road	Vertical Clearance
	Horizontal Clearance

Right of Way Width (min.-max.) if varies

Available Right of Way Width (Needs Study)

Right of Way Fence: Type - Right and Left

Control of Access: 1-None, 2-Partial, 3-Full

Jurisdiction, Transfer Phase No. and Date (C to S or S to C)


Project No., Type of Construction, and Year Constructed

Project No., Type of Construction, and Year Constructed

NONE

COUNTY

HI-A-AD-6(7), NEW ALIGNMENT (DEFENCE ACC, RD.), 2013

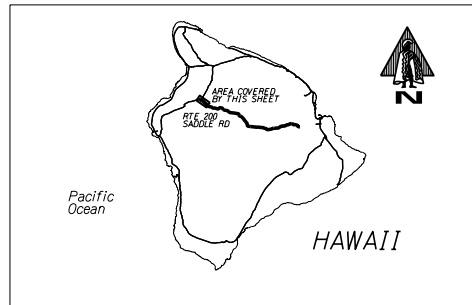

Road Diagram

* MP= Milepost Signage

CONTINUED FROM SHEET #4

ROAD
ROAD
ROAD
SADDLE ROAD
41.31 MI.
41.50 MI.
41.67 MI.

END RTE 200 ON SADDLE ROAD AT THE
EAST EDGE OF PAVEMENT OF
MAMALAHOA HWY (RTE 190)
43.20 MI.

SCALE: (In Miles) 2" = 1 mile

Divided Highway	Undivided	Shoulder: Width and Type	MILLED SHOULDERS RUMBLE STRIPS (3.60-43.20)
		Pavement: Width and Type	
		Shoulder: Width and Type	MILLED SHOULDERS RUMBLE STRIPS (3.60-43.20)
		Median: Width and Type	
	Divided	Median Barriers:	
		Shoulder: Width and Type	
		Pavement: Width and Type	
		Shoulder: Width and Type	

Number of Traffic Lanes

Auxiliary Lanes and Parking Lanes: No. of Lanes and Width (Left Side)

(Right Side)

Frontage Road: No. of Lanes, and Width (Right and Left)

Sidewalk: Width and Type (Right and Left)

Curb and/or Gutter: Type (Right and Left)

Protective Devices: Type, Location and Number

Illumination: Type, Location and Number

Curves: Degree of Curvature (Right and Left)

Superelevation (Range)

Grades Class: +/- % (A(0-45) B(45-2.45) C(2.45-4.45) D(4.45-6.45) E(6.45-8.45) F(<8.45)

Vertical Curve: Crest or Sag, Curve Limits

Area and Development:

Terrain: 1-Flat, 2-Rolling, 3-Mountainous

Speed: 1-Design, 2-Posted

Intersection Control Devices: Type, Location and Cycle Timing

Traffic Stations (Current Year)

HPMS Sectiona - AADT 2013

HPMS Sectiona - AADT 2012

HPMS Sectiona - AADT 2011

DOD Sections

Census Tracts

Functional Classification

National Highway System (NHS)

Previous Projects: Project No., Date and Limits

2-12'

12 TRUCK CLIMBING LANE

RURAL (999999)

ROLLING (2)

45 MPH (2)

671 0200 02706

2,200

1,850

1,400

MINOR ARTERIAL (4)

NOT ON NHS (0)


SCALE: (In Miles) 2" = 1 mile

ROAD INVENTORY
HAWAII RTE 240
HONOKAA-WAIPIO RD. & MAMANE ST.

STATE OF HAWAII
DEPARTMENT OF TRANSPORTATION
HIGHWAYS DIVISION

PREPARED BY THE
HIGHWAYS PLANNING BRANCH
IN COOPERATION WITH THE
U.S. DEPARTMENT OF TRANSPORTATION
FEDERAL HIGHWAY ADMINISTRATION

Total Route Length: 9.59 miles
a. Survey Length: 9.59 miles
b. Proposed Length: 0.00 miles
c. Other Length: * 0.00 miles

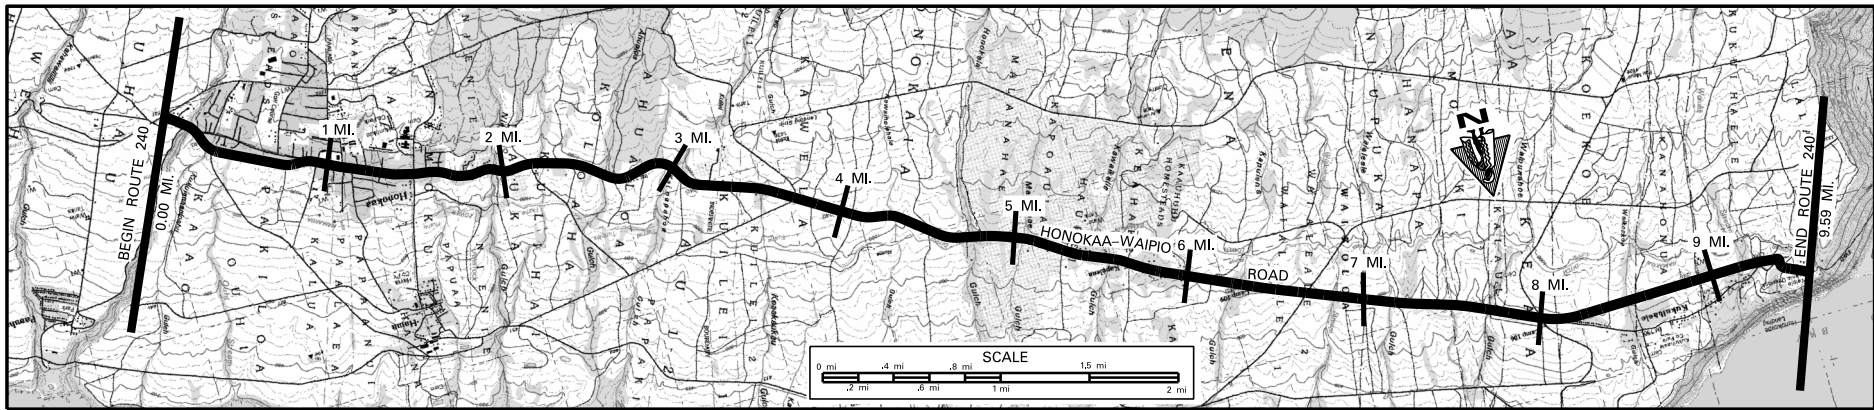

SCALE: (In Miles) 2" = 1 mile

Maintenance Control Sections : Length and Description

Structure
Carrying
Road

Bridges (Over 20'): Length, Type, Capacity and Year Constructed

Vertical Clearance

Horizontal Clearance

Vertical Clearance

Horizontal Clearance

Structure
Over
Road

Right of Way Width (min-max.) if varies

Available Right of Way Width (Needs Study)


Right of Way Fence: Type - Right and Left

Control of Access: 1-None, 2-Partial, 3-Full

Jurisdiction, Transfer Phase No. and Date (C to S or S to C)

Project No., Type of Construction, and Year Constructed

Project No., Type of Construction, and Year Constructed

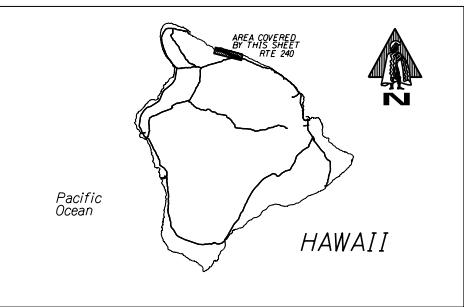

Road Diagram

* MP= Milepost Signage

SCALE: (In Miles) 2" = 1 mile

Divided Highway

Shoulder: Width and Type

Pavement: Width and Type

Shoulder: Width and Type

Median: Width and Type

Median Barriers:

Shoulder: Width and Type

Pavement: Width and Type

Shoulder: Width and Type

Number of Traffic Lanes

Auxiliary Lanes and Parking Lanes: No. of Lanes and Width (Left Side)

(Right Side)

Frontage Road: No. of Lanes, and Width (Right and Left)

Sidewalk: Width and Type (Right and Left)

Curb and/or Gutter: Type (Right and Left)

Protective Devices: Type, Location and Number

Illumination: Type, Location and Number

Curves Class: +/- Degree (A(0-3.45) B(3.45-5.44) C(5.44-8.48) D(8.48-13.85) E(13.85-28.62) F(<28.62)

Superelevation (Range)

Grades Class: +/- % (A(0-4.5) B(4.5-2.45) C(2.45-4.45) D(4.45-6.45) E(6.45-8.45) F(<8.45)

Vertical Curve: Crest or Sag, Curve Limits

Area and Development:

Terrain: 1-Flat, 2-Rolling, 3-Mountainous

Speed: 1-Design, 2-Posted

Intersection Control Devices: Type, Location and Cycle Timing

Traffic Stations (Current Year)

HPMS Sections - AADT 2013

HPMS Sections - AADT 2012

HPMS Sections - AADT 2011


DOD Sections

Census Tracts

Functional Classification

National Highway System (NHS)

Previous Projects: Project No., Date and Limits

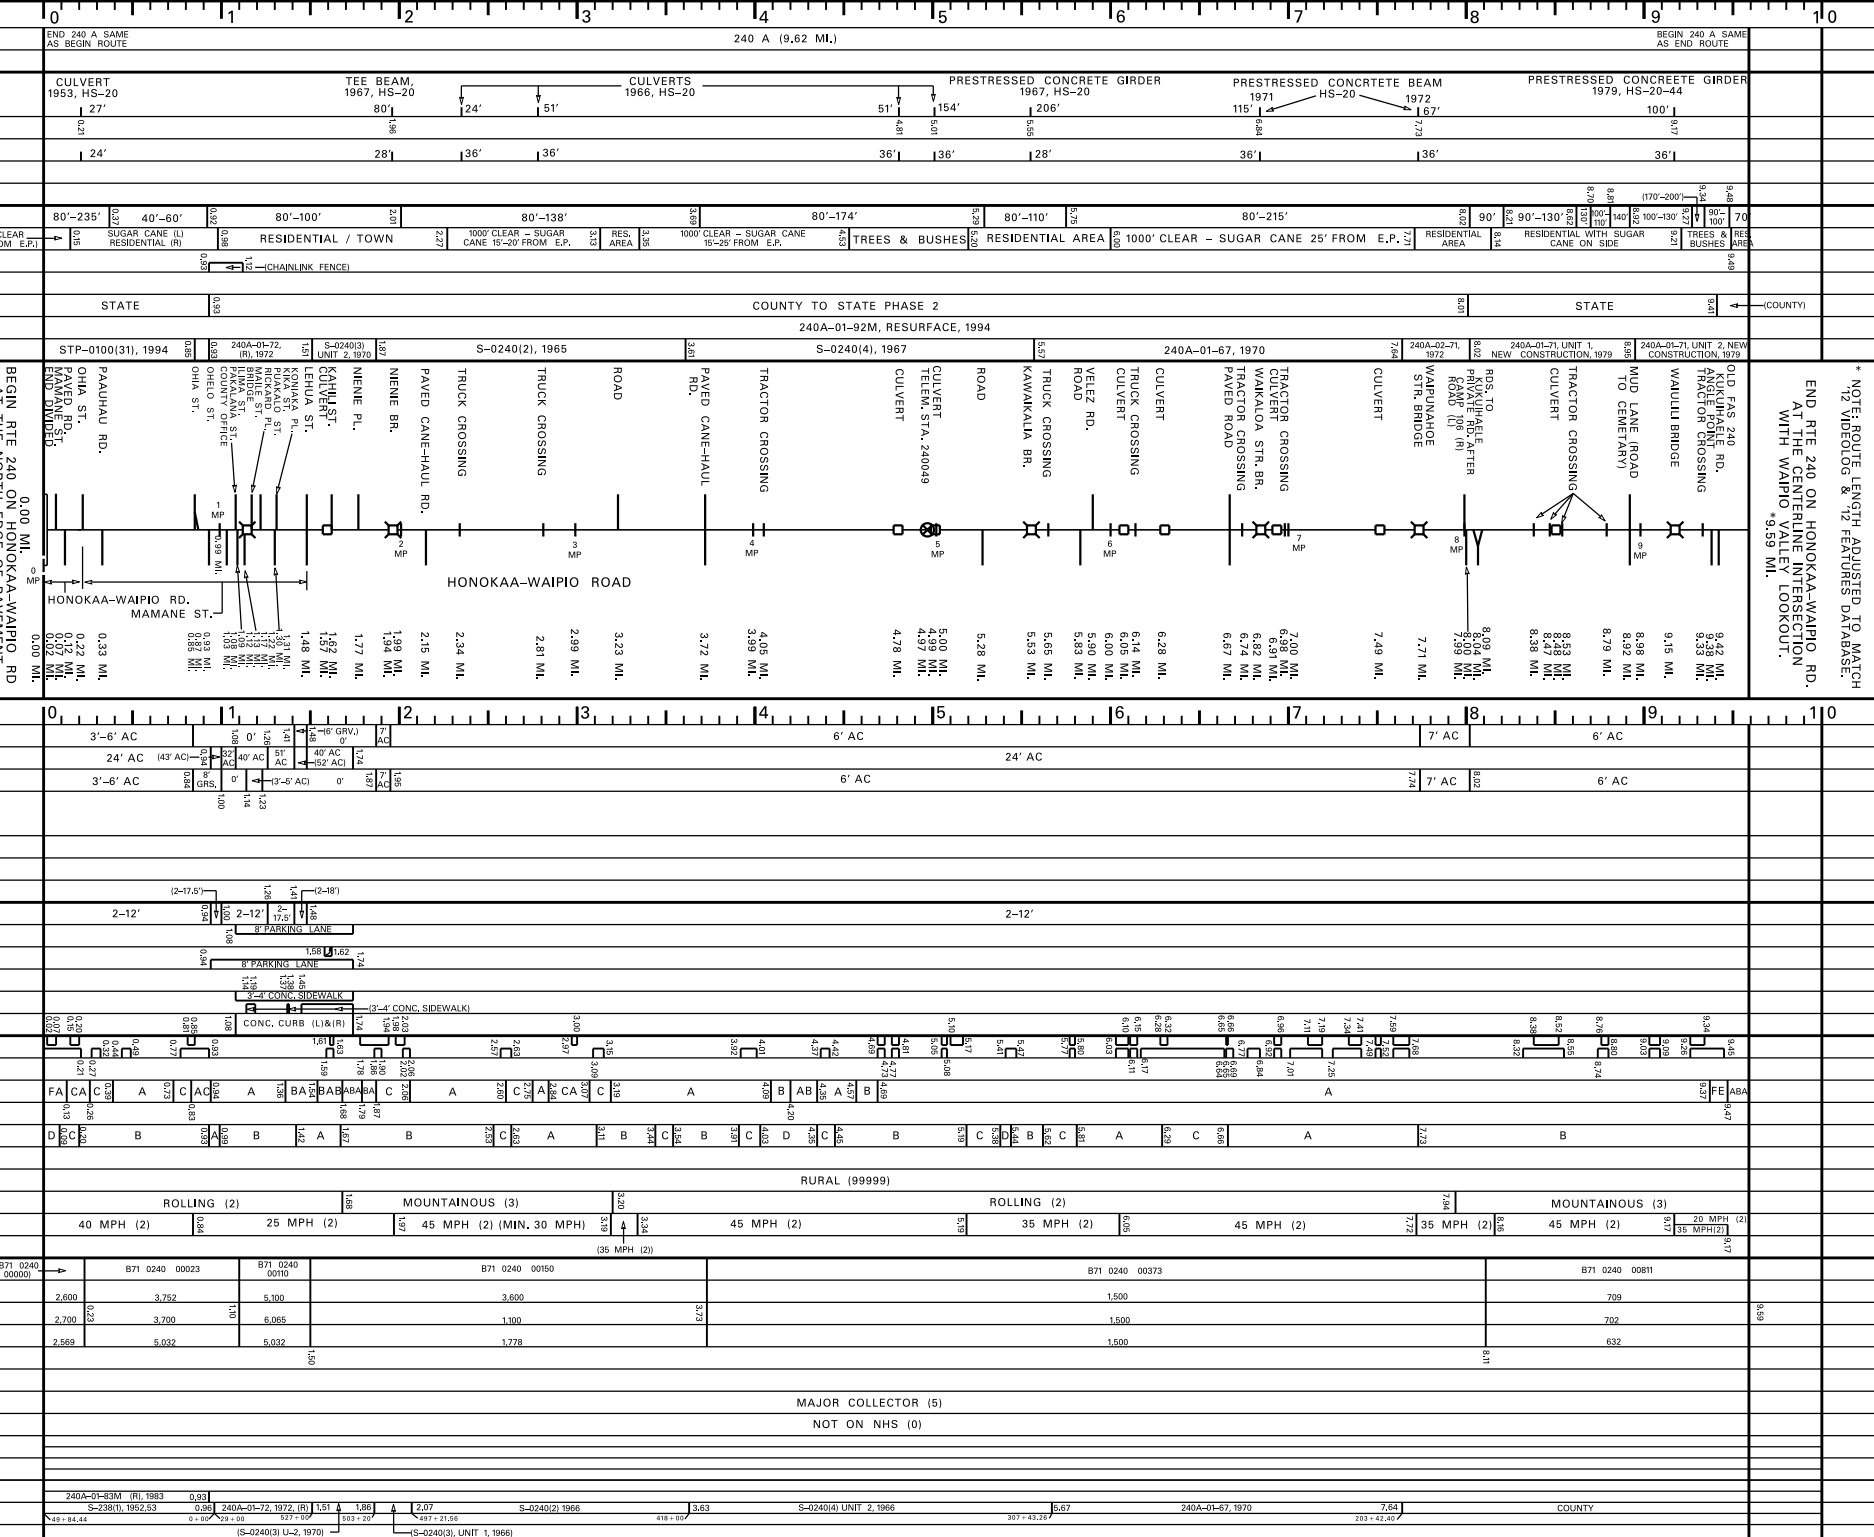


SCALE: (In Miles) 2" = 1 mile

ROAD INVENTORY
HAWAII RTE. 250
KOHALA MOUNTAIN ROAD AND HAWI ROAD

STATE OF HAWAII
DEPARTMENT OF TRANSPORTATION
HIGHWAYS DIVISION

PREPARED BY THE
HIGHWAYS PLANNING BRANCH
IN COOPERATION WITH THE
U.S. DEPARTMENT OF TRANSPORTATION
FEDERAL HIGHWAY ADMINISTRATION

Total Route Length: 19.27 miles
a. Survey Length: 19.27 miles
b. Proposed Length: 0.00 miles
c. Other Length: * 0.00 miles

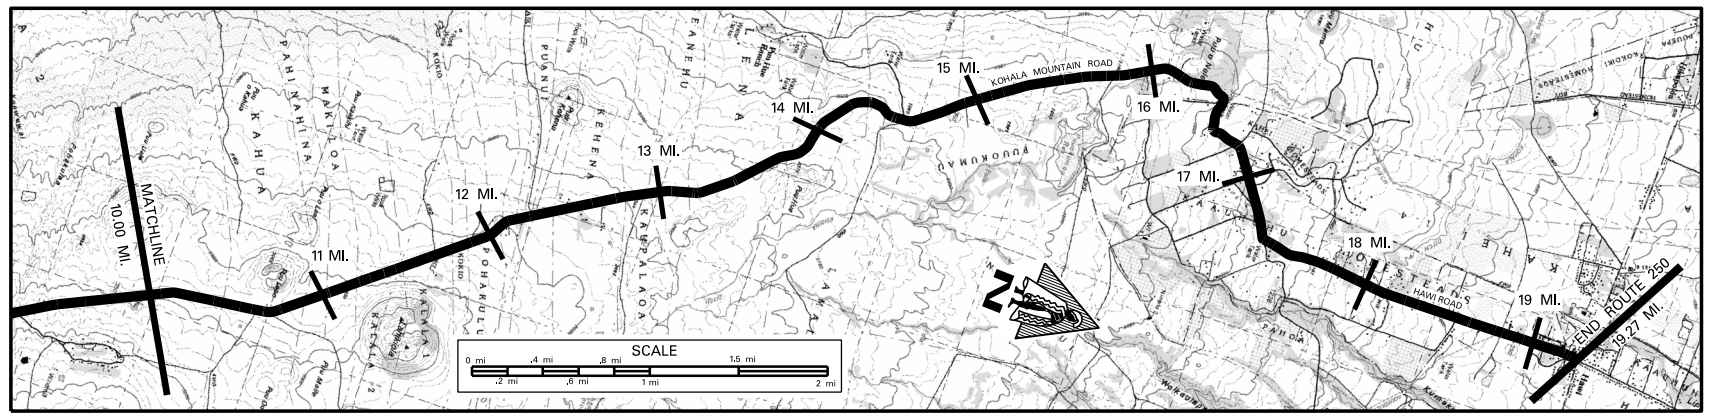

SCALE: (In Miles) 2" = 1 mile

Maintenance Control Sections : Length and Description

Structure Carrying Road	Bridges (Over 20'): Length, Type, Capacity and Year Constructed
	Vertical Clearance
	Horizontal Clearance
	Vertical Clearance
Structure Over Road	Vertical Clearance
	Horizontal Clearance

Right of Way Width (min-max.) if varies

Available Right of Way Width (Needs Study)


Right of Way Fence: Type - Right and Left W/W=Wire on Wood, E.P.=from Edge of Pavement

Control of Access: 1=None, 2=Partial, 3=Full

Jurisdiction, Transfer Phase No. and Date (C to S or S to C)

Project No., Type of Construction, and Year Constructed

Project No., Type of Construction, and Year Constructed

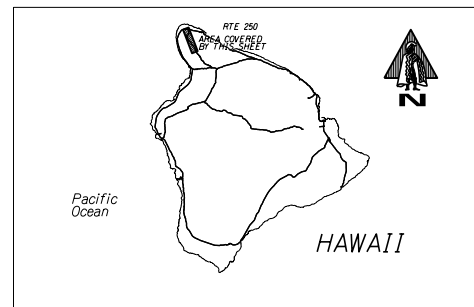

Road Diagram

* MP= Milepost Signage

CONTINUED FROM SHEET #1

* NOTE: ROUTE LENGTH ADJUSTED TO MATCH
12 VIDEOLOG & 12 FEATURES DATABASE.
END ROUTE 250 ON HAWI ROAD AT THE
SOUTH EDGE OF PAVEMENT OF
AKOMI PULE HWY. (RTE 270)
+19.27 MI.

SCALE: (In Miles) 2" = 1 mile

Divided Highway	Shoulder: Width and Type
	Pavement: Width and Type
	Shoulder: Width and Type
	Median: Width and Type
	Median Barriers:
	Shoulder: Width and Type
	Pavement: Width and Type
	Shoulder: Width and Type

Number of Traffic Lanes

Auxiliary Lanes and Parking Lanes: No. of Lanes and Width (Left Side)

(Right Side)

Frontage Road: No. of Lanes, and Width (Right and Left)

Sidewalk: Width and Type (Right and Left)

Curb and/or Gutter: Type (Right and Left)

Protective Devices: Type, Location and Number

Metal Rail on Metal Post unless otherwise noted.
M/C= Metal Rail on Concrete Post.

Illumination: Type, Location and Number

Curves Class: +/- Degree (A(0-3.45) B(3.45-5.44) C(5.44-8.48) D(8.48-13.85) E(13.85-28.62) F(<28.62)

Superelevation (Range)

Grades Class: +/- % (A(0-.45) B(.45-2.45) C(2.45-4.45) D(4.45-6.45) E(6.45-8.45) F(<8.45)

Vertical Curve: Crest or Sag, Curve Limits

Area and Development:

Terrain: 1=Flat, 2=Rolling, 3=Mountainous

Speed: 1=Design, 2=Posted

Intersection Control Devices: Type, Location and Cycle Timing

Traffic Stations (Current Year)

HPMS Sections - AADT 2013

HPMS Sections - AADT 2012

HPMS Sections - AADT 2011

DOD Sections

Census Tracts

Functional Classification

National Highway System (NHS)

Previous Projects: Project No., Date and Limits


SCALE: (In Miles) 2" = 1 mile

ROAD INVENTORY
HAWAII RTE 270
KAWAIHAE ROAD- AKONI PULE HWY

STATE OF HAWAII
DEPARTMENT OF TRANSPORTATION
HIGHWAYS DIVISION

PREPARED BY THE
HIGHWAYS PLANNING BRANCH
IN COOPERATION WITH THE
U.S. DEPARTMENT OF TRANSPORTATION
FEDERAL HIGHWAY ADMINISTRATION

Total Route Length: 27.00 miles
a. Survey Length: 27.00 miles
b. Proposed Length: 0.00 miles
c. Other Length: * 0.00 miles

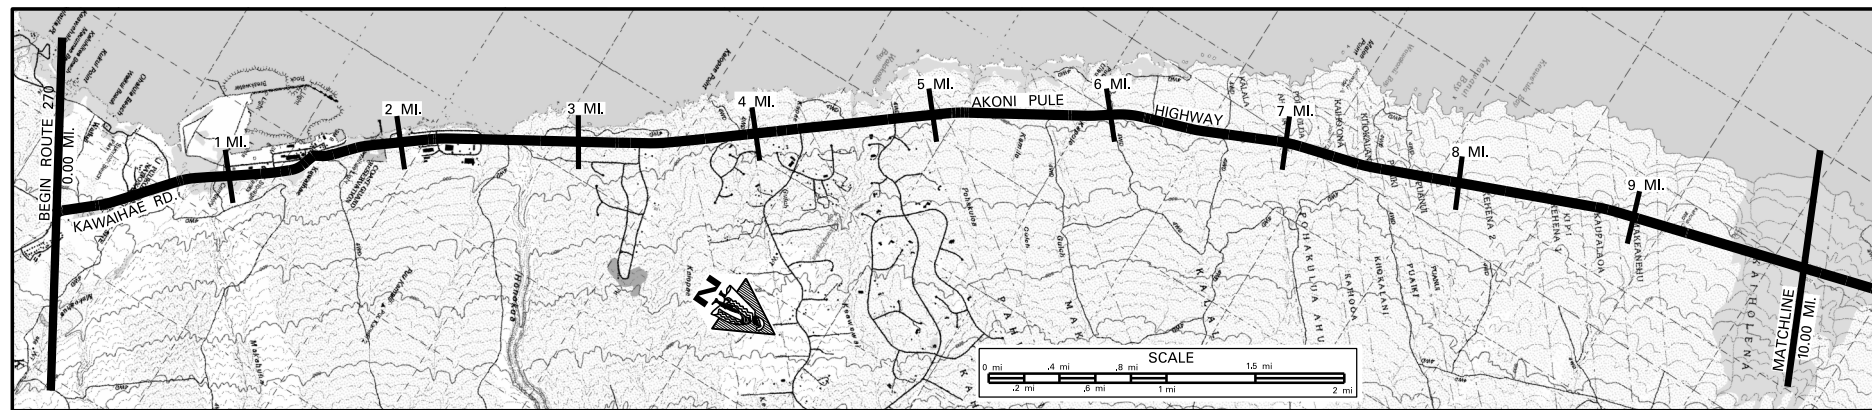

SCALE: (In Miles) 2" = 1 mile

Maintenance Control Sections : Length and Description

BEGIN 27A SAME AS BEGIN RTE 270 27 A (1.50 MI.) END 27A - BEGIN 270A AT CENTERLINE ROAD TO KAWAIHAE WHARF. 270A (11.44 MI.)

Structure Carrying Road	Bridges (Over 20'): Length, Type, Capacity and Year Constructed
	Vertical Clearance
	Horizontal Clearance
	Vertical Clearance
Structure Over Road	Horizontal Clearance

TEE BEAM 1960 HS-20 59' 28' 140' 140' 128'

SLAB 1960 HS-20 31' 0.85' 1.36'

SLAB 1960 HS-20 52' 1.36'

PRESTRESSED BEAM 1965, HS-20 165' 2.64'

Right of Way Width (min-max.) if varies
Available Right of Way Width (Needs Study)
Right of Way Fence: Type - Right and Left
Control of Access: 1-None, 2-Partial, 3-Full
Jurisdiction, Transfer Phase No. and Date (C to S or S to C)

60' - 80' 60' 80' - 180'

BRUSH & TREES BRUSH & TREES CLEAR 1000' BUSHES & SMALL TREES (SOME CUT SLOPES)

(CHAINLINK 10' FROM E.P.) (STONE WALL 10' FROM PAVMT.) (CHAINLINK 10' FROM PAVMT.) (STONE WALL)

NONE

STATE (COUNTY TO STATE, PHASE 2) -

Project No., Type of Construction, and Year Constructed


(NH-019-129), GUARDRAIL & SHLDR, IMPRV., 2006

STP-0270(019), PAVEMENT PREVENTIVE MAINTENANCE, 2013

Project No., Type of Construction, and Year Constructed

270A-01-96M, (R), 1997


STP-0270(13), 1998, (SHLDR, IMPRV.)

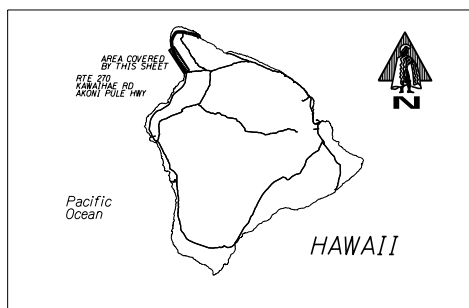

Indicates Grass & / or Physical Barrier on Median.


Road Diagram

* MP = Milepost Signage

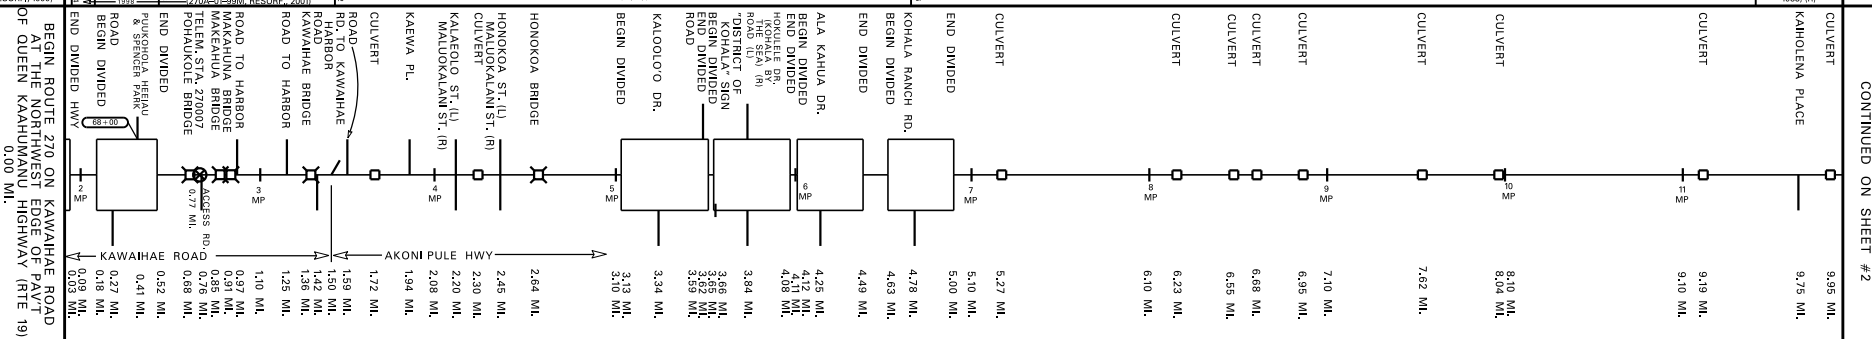

SCALE: (In Miles) 2" = 1 mile

Divided Highway	Shoulder: Width and Type
	Pavement: Width and Type
	Shoulder: Width and Type
	Median: Width and Type
	Median Barriers:
	Shoulder: Width and Type
	Pavement: Width and Type
	Shoulder: Width and Type

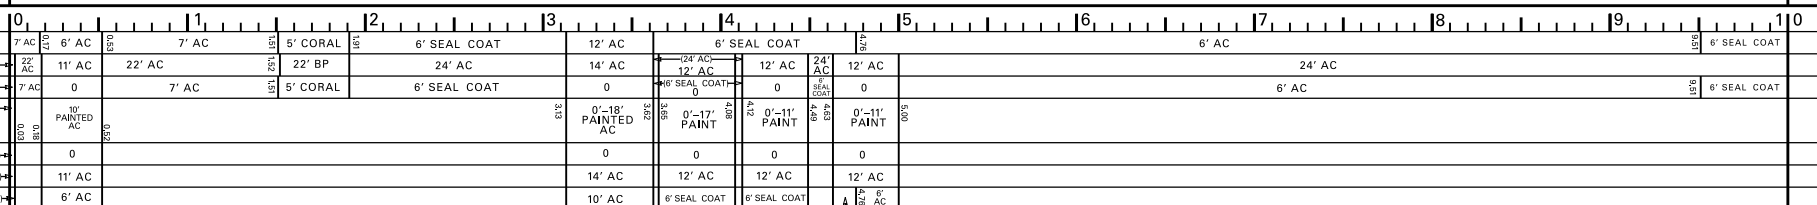

Number of Traffic Lanes

2-11'

Auxiliary Lanes and Parking Lanes: No. of Lanes and Width (Left Side)

2-12'

(Right Side)

2-12'

Frontage Road: No. of Lanes, and Width (Right and Left)

2-12'

Sidewalk: Width and Type (Right and Left)

2-12'

Curb and/or Gutter: Type (Right and Left)

2-12'

Protective Devices: Type, Location and Number

ALL METAL ON CONCRETE

Illumination: Type, Location and Number

Curves Class: +/- Degree (A(0-3.45) B(3.45-5.44) C(5.44-8.48) D(8.48-13.85) E(13.85-28.62) F(<28.62)

Superelevation (Range)

Grades Class: +/- % (A(0-45) B(45-2.45) C(2.45-4.45) D(4.45-6.45) E(6.45-8.45) F(<8.45)

Vertical Curve: Crest or Sag, Curve Limits

Area and Development:

Terrain: 1-Flat, 2-Rolling, 3-Mountainous

Speed: 1-Design, 2-Posted

Intersection Control Devices: Type, Location and Cycle Timing

Traffic Stations (Current Year)

HPMS Sections - AADT 2013

HPMS Sections - AADT 2012

HPMS Sections - AADT 2011


DOD Sections

Census Tracts


Functional Classification

National Highway System (NHS)

Previous Projects: Project No., Date and Limits

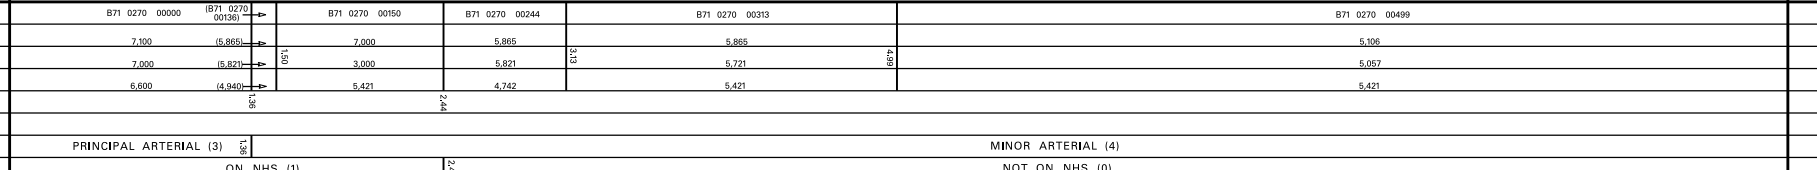

SCALE: (In Miles) 2" = 1 mile

 


ROAD INVENTORY
HAWAII RTE 270
AKONI PULE HIGHWAY

STATE OF HAWAII
DEPARTMENT OF TRANSPORTATION
HIGHWAYS DIVISION

PREPARED BY THE
HIGHWAYS PLANNING BRANCH
IN COOPERATION WITH THE
U.S. DEPARTMENT OF TRANSPORTATION
FEDERAL HIGHWAY ADMINISTRATION

Total Route Length: 27.00 miles
a. Survey Length: 27.00 miles
b. Proposed Length: 0.00 miles
c. Other Length: * 0.00 miles

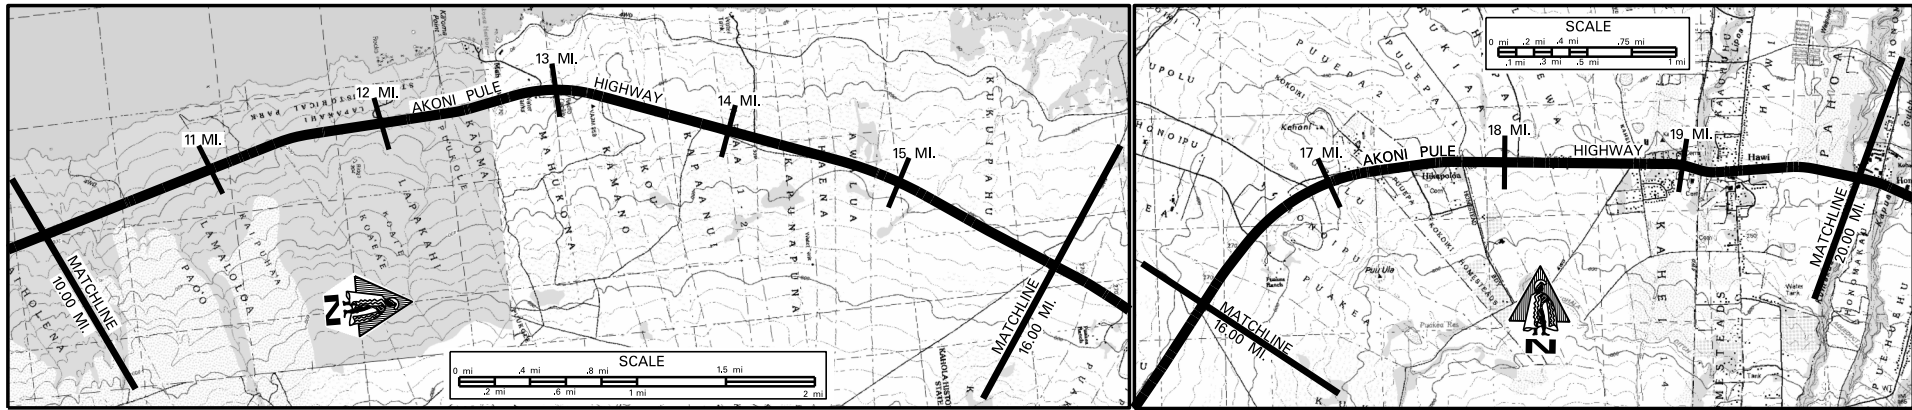

SCALE: (In Miles) 2" = 1 mile

Maintenance Control Sections : Length and Description

Structure
Carrying
Road

Bridges (Over 20'): Length, Type, Capacity and Year Constructed

Vertical Clearance

Horizontal Clearance

Structure
Over
Road

Vertical Clearance

Horizontal Clearance

Right of Way Width (min-max.) if varies

Available Right of Way Width (Needs Study)


Right of Way Fence: Type - Right and Left

Control of Access: 1=None, 2=Partial, 3=Full

Jurisdiction, Transfer Phase No. and Date (C to S or S to C)

Project No., Type of Construction, and Year Constructed

Project No., Type of Construction, and Year Constructed

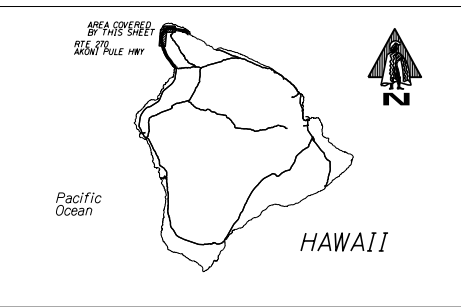

Indicates Grass & / or
Physical Barrier on Median.

Road Diagram

* MP= Milepost Signage

CONTINUED FROM SHEET #1

CULVERT

CULVERT

CULVERT

CONCRETE
DRAINAGE

11.11 MI.

10.94 MI.

10.65 MI.

10.37 MI.

10.15 MI.

10.09 MI.

12.09 MI.

12.03 MI.

11.89 MI.

12.09 MI.

12.03 MI.

11.89 MI.

SCALE: (In Miles) 2" = 1 mile

Divided Highway

Shoulder: Width and Type

Pavement: Width and Type

Shoulder: Width and Type

Median: Width and Type

Median Barriers:

Shoulder: Width and Type

Pavement: Width and Type

Shoulder: Width and Type

Number of Traffic Lanes

Auxiliary Lanes and Parking Lanes: No. of Lanes and Width (Left Side)

(Right Side)

Frontage Road: No. of Lanes, and Width (Right and Left)

Sidewalk: Width and Type (Right and Left)

Curb and/or Gutter: Type (Right and Left)

Protective Devices: Type, Location and Number

ALL METAL ON METAL

Illumination: Type, Location and Number

Curves Class: +/- Degree (A(0-3.45) B(3.45-5.44) C(5.44-8.48) D(8.48-13.85) E(13.85-28.62) F(<28.62)

Superelevation (Range)

Grades Class: +/- % (A(0-45) B(45-2.45) C(2.45-4.45) D(4.45-6.45) E(6.45-8.45) F(<8.45)

Vertical Curve: Crest or Sag, Curve Limits

Area and Development:

Terrain: 1=Flat, 2=Rolling, 3=Mountainous

Speed: 1=Design, 2=Posted

Intersection Control Devices: Type, Location and Cycle Timing

Traffic Stations (Current Year)

HPMS Sections - AADT 2013

HPMS Sections - AADT 2012

HPMS Sections - AADT 2011

DOD Sections

Census Tracts

Functional Classification

National Highway System (NHS)

Previous Projects: Project No., Date and Limits

10

11

12

13

14

15

16

17

18

19

20

6" SEAL COAT

24' AC

10' GRAVEL

10' GRASS

10' GRASS

6" SEAL COAT

24' AC

10' GRAVEL

10' GRASS

10' GRASS

Total Route Length: 27.00 **miles**

a. Survey Length: 27.00 **miles**

b. Proposed Length: 0.00 **miles**

c. Other Length: * 0.00 **miles**

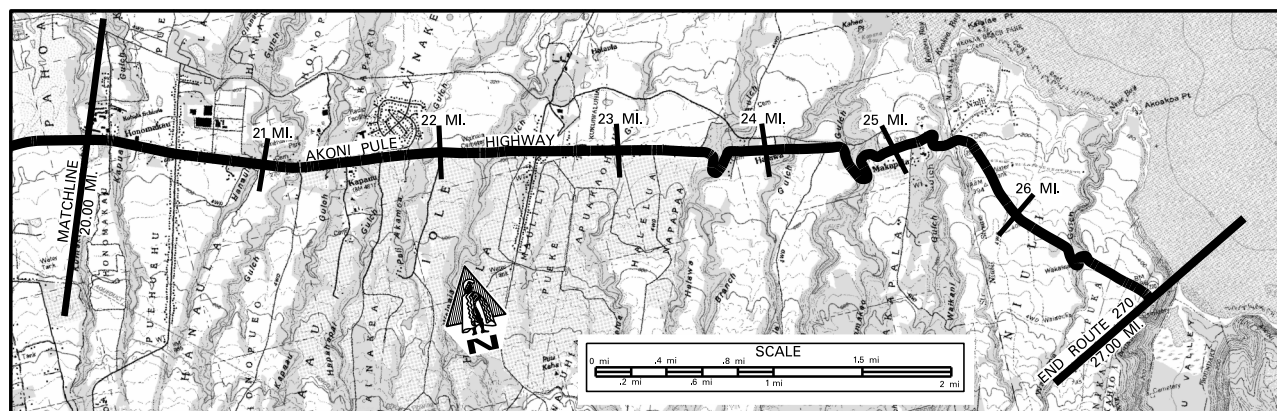

SCALE: (In Miles) 2" = 1 mile

Maintenance Control Sections : Length and Description	

Right of Way Width (min.-max.) if varies

	Available Right of Way Width (Needs Study)


Right of Way Fence: Type – Right and Left

Control of Access: 1=None, 2=Partial, 3=Full

Jurisdiction, Transfer Phase No. and Date (C to S or S to C)

Project No., Type of Construction, and Year Constructed	1	2	


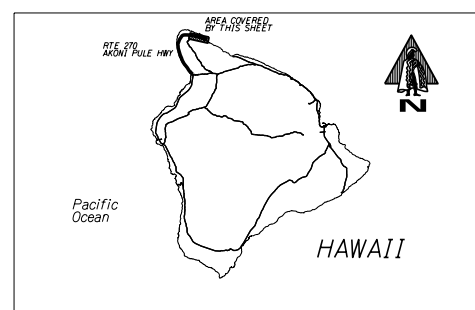

Road Diagram

* MP= Milipost Signage

SCALE: (In Miles) 2" = 1 mlie

Number of Traffic Lanes

Auxiliary Lanes and Parking Lanes: No. of Lanes and Width (Left Side)

(Right Side)

Frontage Road: No. of Lanes, and Width (Right and Left)

Sidewalk: Width and Type (Right and Left)	
Right	Left
Width	Width
Type	Type

Curb and/or Gutter: Type (Right and Left)

[illegible]

Illumination: Type, Location and Number

Curves Class: +/- Degree A(0-3.45) B(3.45-5.44) C(5.44-8.48) D(8.48-13.8)

Superelevation (Range)

Grades Class: +/- % (A)(0-.45) B(.45-2.45) C(2.45-4.45) D(4.45-6.45) E(6.45-8.45)

Vertical Curve: Crest or Sag, Curve Limits	


Speed: 1-Design, 2-Boosted

Intersection Control Devices: Type, Location, and Cycle Timing

Traffic Stations (Current Year)

HPMS Sections - AADT 2013

HPMS Sections - AADT 2012

HPMS Sections – AADT 2011

DOD Sections

Census Tracts

Functional Classification

National Highway System (NHS)

Previous Projects: Project No., Date and Limits		


SCALE: (In Miles) 2" = 1 mle

ROAD INVENTORY
HAWAII RTE 1970
KAMEHAMEHA AVE., SILVA ST.

STATE OF HAWAII
DEPARTMENT OF TRANSPORTATION
HIGHWAYS DIVISION

PREPARED BY THE
HIGHWAYS PLANNING BRANCH
IN COOPERATION WITH THE
U.S. DEPARTMENT OF TRANSPORTATION
FEDERAL HIGHWAY ADMINISTRATION

Total Route Length: 0.93 miles
a. Survey Length: 0.93 miles
b. Proposed Length: 0.00 miles
c. Other Length: * 0.00 miles

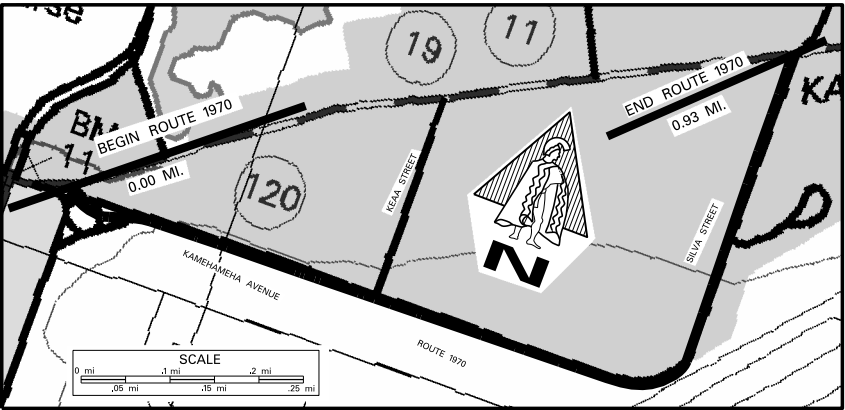

SCALE: (In Miles) 20" = 1 mile

0.0 0.10 0.20 0.30 0.40 0.50 0.60 0.70 0.80 0.90 1.00

Maintenance Control Sections : Length and Description

Structure Carrying Road	Bridges (Over 20'): Length, Type, Capacity and Year Constructed
	Vertical Clearance
	Horizontal Clearance
	Vertical Clearance
Structure Over Road	Horizontal Clearance

Right of Way Width (min-max.) if varies

Available Right of Way Width (Needs Study)


Right of Way Fence: Type - Right and Left

Control of Access: 1-None, 2-Partial, 3-Full

Jurisdiction, Transfer Phase No. and Date (C to S or S to C)


Project No., Type of Construction, and Year Constructed

Project No., Type of Construction, and Year Constructed

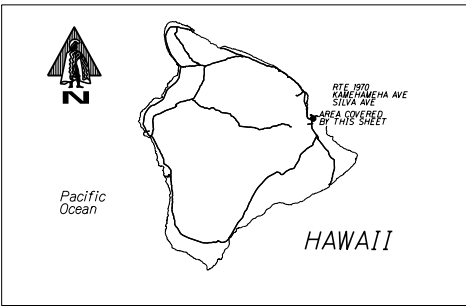

Indicates Grass & / or
Physical Barrier on Median.
Road Diagram
* MP = Milepost Signage

BEGIN ROUTE 1970 AT THE SOUTHEAST
EDGE OF PAVEMENT OF TRAFFIC CIRCLE
ON KAMEHAMEHA AVENUE
0.00 MI.

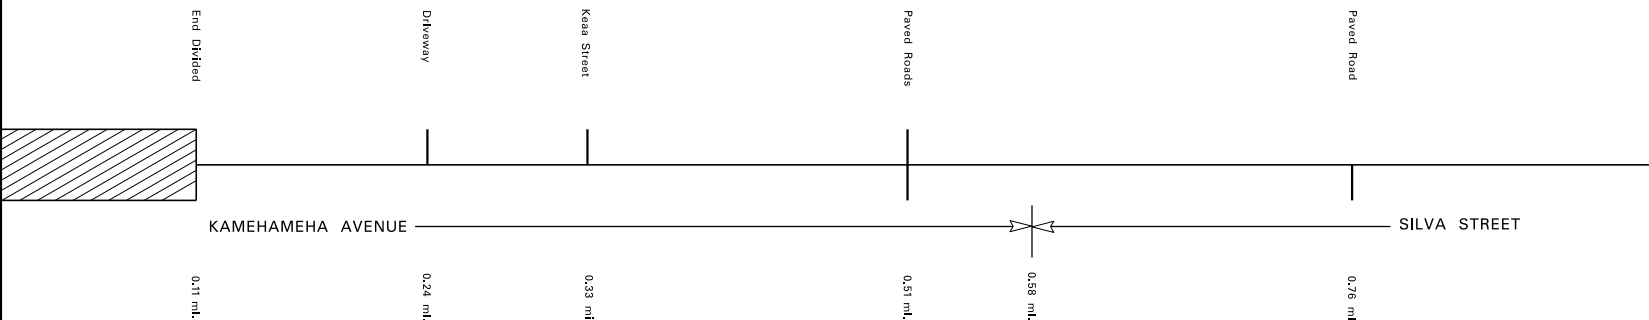

NOTE: ROUTE LENGTH ADJUSTED TO MATCH
1/2 VIDEOLOG & 1/2 FEATURES DATABASE.
END ROUTE 1970 ON SILVA STREET
AT THE SOUTH EDGE OF PAVEMENT
OF KALANANAOLE STREET ACROSS
HILO HARBOR ENTRANCE.
0.93 MI.*

SCALE: (In Miles) 20" = 1 mile

0.0 0.10 0.20 0.30 0.40 0.50 0.60 0.70 0.80 0.90 1.00

Divided Highway	Shoulder: Width and Type
	Pavement: Width and Type
	Shoulder: Width and Type
	Median: Width and Type
Divided Highway	Shoulder: Width and Type
	Pavement: Width and Type
	Shoulder: Width and Type

Number of Traffic Lanes

Auxiliary Lanes and Parking Lanes: No. of Lanes and Width (Left Side)

(Right Side)

Frontage Road: No. of Lanes, and Width (Right and Left)

Sidewalk: Width and Type (Right and Left)

Curb and/or Gutter: Type (Right and Left)

Protective Devices: Type, Location and Number

Illumination: Type, Location and Number

Curves Class: +/- Degree (A(0-3.45) B(3.45-5.44) C(5.44-8.48) D(8.48-13.85) E(13.85-28.62) F(<28.62)

Superelevation (Range)

Grades Class: +/- % (A(0-.45) B(.45-2.45) C(2.45-4.45) D(4.45-6.45) E(6.45-8.45) F(<8.45)

Vertical Curve: Crest or Sag, Curve Limits

Area and Development:

Terrain: 1-Flat, 2-Rolling, 3-Mountainous

Speed: 1-Design, 2-Posted

Intersection Control Devices: Type, Location and Cycle Timing

Traffic Stations (Current Year)

HPMS Sections - AADT 2013

HPMS Sections - AADT 2012

HPMS Sections - AADT 2011

DOD Sections

Census Tracts

Functional Classification

National Highway System (NHS)

Previous Projects: Project No., Date and Limits

2' AC / 6' Grass 10' AC 2' AC / 10' Grass 10' AC 3' AC 10' AC

10' AC 10' Grass 20' AC 3' AC 10' AC

50' Raised Grass 10' AC 10' Grass 2-10'

0 10' AC 10' Grass 2-10'

0 10' AC 10' Grass 2-10'

SCALE: (In Miles) 20" = 1 mile

0.0 0.10 0.20 0.30 0.40 0.50 0.60 0.70 0.80 0.90 1.00

ROAD INVENTORY
HAWAII RTE 2000
PUAINAKO ST., PUAINAKO ST. EXTENSION

STATE OF HAWAII
DEPARTMENT OF TRANSPORTATION
HIGHWAYS DIVISION
PREPARED BY THE
HIGHWAYS PLANNING BRANCH
IN COOPERATION WITH THE
U.S. DEPARTMENT OF TRANSPORTATION
FEDERAL HIGHWAY ADMINISTRATION

Total Route Length: 6.87 miles
a. Survey Length: 6.87 miles
b. Proposed Length: 0.00 miles
c. Other Length: * 0.00 miles




SCALE: (In Miles) 4" = 1 mile

Maintenance Control Sections : Length and Description

Structure Carrying Road	Bridges (Over 20'): Length, Type, Capacity and Year Constructed
	Vertical Clearance
	Horizontal Clearance
	Vertical Clearance
Structure Over Road	Horizontal Clearance

Right of Way Width (min.-max.) If varies
Available Right of Way Width (Needs Study)
Right of Way Fence: Type - Right and Left
Control of Access: 1-None, 2-Partial, 3-Full
Jurisdiction, Transfer Phase No. and Date (C to S or S to C)
Project No., Type of Construction, and Year Constructed
Project No., Type of Construction, and Year Constructed

Varies 50'-80'	120'
Residential Area	
None	Partial
State	State
(2000E-01-00, Imprvs, 2004)	
(200E-01-90M (R), 1991	County Project STP-2000(4), New Construction 2004

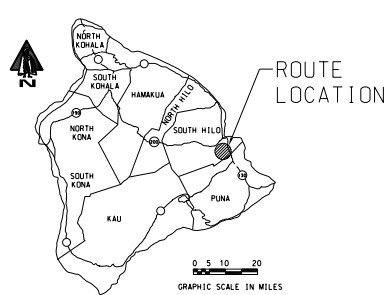

Indicates Grass & / or Physical Barrier on Median.
Road Diagram
* MP = Milepost Signage

0.00 mi.	0.25 mi.	0.28 mi.	0.38 mi.	0.46 mi.	0.50 mi.	0.55 mi.	0.63 mi.	0.68 mi.	0.73 mi.	0.83 mi.	0.93 mi.	1.03 mi.	1.10 mi.	1.14 mi.	1.23 mi.	1.28 mi.	1.31 mi.	1.33 mi.	1.39 mi.	1.49 mi.	1.54 mi.	1.58 mi.	1.67 mi.	1.75 mi.	1.84 mi.	1.95 mi.	2.04 mi.	2.17 mi.	2.22 mi.	2.72 mi.	3.12 mi.	3.27 mi.	3.53 mi.	4.33 mi.	4.59 mi.	4.72 mi.	5.00 mi.
----------	----------	

SCALE: (In Miles) 4" = 1 mile

Divided Highway	Shoulder: Width and Type
	Pavement: Width and Type
	Shoulder: Width and Type
	Median: Width and Type
	Median Barriers:
	Shoulder: Width and Type
	Pavement: Width and Type
	Shoulder: Width and Type

0	6'-8' AC (11' AC)	2'-4' AC	2'-4' AC	9' AC
28' AC	12' AC	26' AC	24' AC	24' AC
0	0	0	0	9' AC
42' Raised Grass	12' Painted AC (12' Raised Conc.)	12' Painted AC (12' Raised Conc.)	12' Painted AC (12' Raised Conc.)	12' Painted AC (12' Raised Conc.)
28' AC	12' AC	26' AC	24' AC	24' AC
0	0	0	0	0

Number of Traffic Lanes
Auxiliary Lanes and Parking Lanes: No. of Lanes and Width (Left Side)
(Right Side)
Frontage Road: No. of Lanes, and Width (Right and Left)
Sidewalk: Width and Type (Right and Left)
Curb and/or Gutter: Type (Right and Left)
Protective Devices: Type, Location and Number
Illumination: Type, Location and Number
Curves Class: +/- Degree (A(0-3.45) B(3.45-5.44) C(5.44-8.48) D(8.48-13.85) E(13.85-28.62) F(<28.62)
Superelevation (Range)
Grades Class: +/- % (A(0-4.5) B(4.5-2.45) C(2.45-4.45) D(4.45-6.45) E(6.45-8.45) F(<8.45)
Vertical Curve: Crest or Sag, Curve Limits
Area and Development:
Terrain: 1-Flat, 2-Rolling, 3-Mountainous
Speed: 1-Design, 2-Posted
Intersection Control Devices: Type, Location and Cycle Timing

4-14'	2-12'	2-12'	2-12'	2-12'
0	0	0	0	0
7 Sodium Vapor	8 M.V., 5 Incandescent	8 M.V., 5 Incandescent	8 M.V., 5 Incandescent	8 M.V., 5 Incandescent
A	A	A	A	A
B	A	B	C	B
30 MPH (2)	35 MPH (2)	35 MPH (2)	35 MPH (2)	55 MPH (2)

Traffic Stations (Current Year)
HPMS Sections - AADT 2013
HPMS Sections - AADT 2012
HPMS Sections - AADT 2011
DOD Sections
Census Tracts
Functional Classification
National Highway System (NHS)
Previous Projects: Project No., Date and Limits

8,688	7,850	8,688	15,213	12,300	9,800	12,511	4,900
8,622	9,250	8,474	15,067	11,600	9,600	12,200	4,700
4,841	8,030	8,030	17,798	9,869	9,682	14,150	101


SCALE: (In Miles) 4" = 1 mile

ROAD INVENTORY
HAWAII RTE 2000
PUAINAKO STREET EXTENSION

STATE OF HAWAII
DEPARTMENT OF TRANSPORTATION
HIGHWAYS DIVISION

PREPARED BY THE
HIGHWAYS PLANNING BRANCH
IN COOPERATION WITH THE
U.S. DEPARTMENT OF TRANSPORTATION
FEDERAL HIGHWAY ADMINISTRATION

Total Route Length: 6.87 miles
a. Survey Length: 6.87 miles
b. Proposed Length: 0.00 miles
c. Other Length: * 0.00 miles

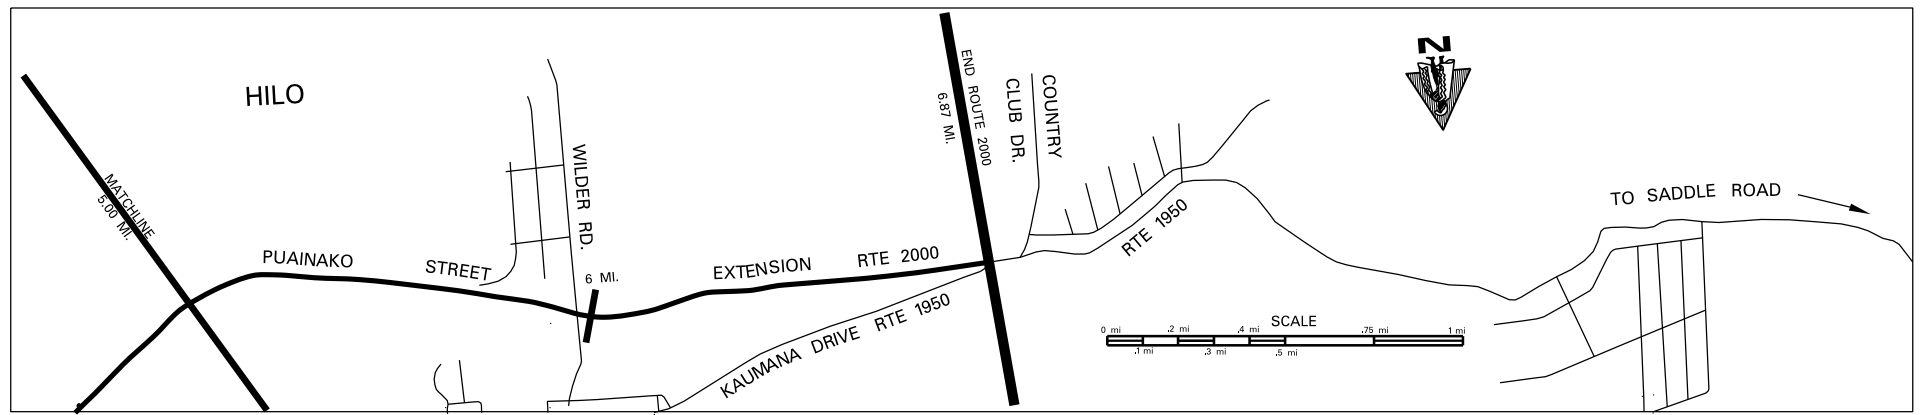


SCALE: (In Miles) 4" = 1 mile

Maintenance Control Sections : Length and Description

Structure Carrying Road	Bridges (Over 20'): Length, Type, Capacity and Year Constructed
	Vertical Clearance
	Horizontal Clearance
	Vertical Clearance
Structure Over Road	Horizontal Clearance


Right of Way Width (min.-max.) If varies
Available Right of Way Width (Needs Study)
Right of Way Fence: Type - Right and Left
Control of Access: 1-None, 2-Partial, 3-Full
Jurisdiction, Transfer Phase No. and Date (C to S or S to C)
Project No., Type of Construction, and Year Constructed
Project No., Type of Construction, and Year Constructed

County Project STP-2000(4), New Construction, 2004

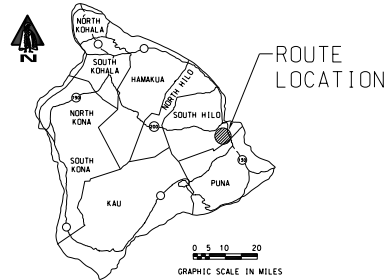

Road Diagram
* MP = Milepost Signage

CONTINUED FROM SHEET 1.

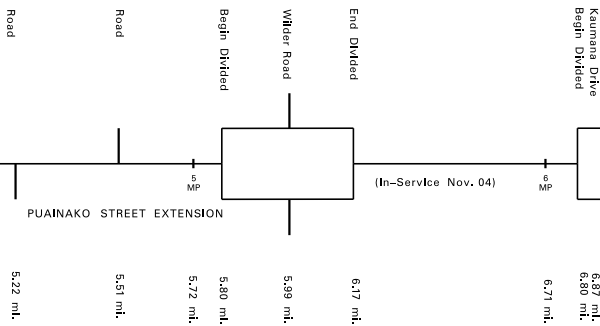

* NOTE: ROUTE LENGTH ADJUSTED TO MATCH
1/2 VIDEOLOG & 1/2 FEATURES DATABASE.
END ROUTE 2000 ON PUAINAKO STREET
EXTENSION AT THE EAST EDGE
OF PAVEMENT WITH
KAUMANA DRIVE.
* 6.87 mi.

SCALE: (In Miles) 4" = 1 mile

Divided Highway	Shoulder: Width and Type
	Pavement: Width and Type
	Shoulder: Width and Type
	Median: Width and Type
	Median Barriers:
	Shoulder: Width and Type
	Pavement: Width and Type
	Shoulder: Width and Type

SCALE: (In Miles) 4" = 1 mile

Number of Traffic Lanes

Auxiliary Lanes and Parking Lanes: No. of Lanes and Width (Left Side)

(Right Side)

Frontage Road: No. of Lanes, and Width (Right and Left)

Sidewalk: Width and Type (Right and Left)

Curb and/or Gutter: Type (Right and Left)

Protective Devices: Type, Location and Number

Illumination: Type, Location and Number

Curves Class: +/- Degree (A(0-3.45) B(3.45-5.44) C(5.44-8.48) D(8.48-13.85) E(13.85-28.62) F(<28.62))

Superelevation (Range)

Grades Class: +/- % (A(0-.45) B(.45-2.45) C(2.45-4.45) D(4.45-6.45) E(6.45-8.45) F(<8.45))

Vertical Curve: Crest or Sag, Curve Limits

Area and Development:

Terrain: 1-Flat, 2-Rolling, 3-Mountainous

Speed: 1-Design, 2-Posted

Intersection Control Devices: Type, Location and Cycle Timing

Traffic Stations (Current Year)

HPMS Sections - AADT 2013

HPMS Sections - AADT 2012

HPMS Sections - AADT 2011

DOD Sections

Census Tracts

Functional Classification

National Highway System (NHS)

Previous Projects: Project No., Date and Limits

SCALE: (In Miles) 4" = 1 mile