




COUNTY OF KAUAI
ISLAND OF KAUAI

STATE OF HAWAII
DEPARTMENT OF TRANSPORTATION

PREPARED BY THE HIGHWAYS DIVISION, PLANNING BRANCH
IN COOPERATION WITH THE U.S. DEPARTMENT OF TRANSPORTATION,
FEDERAL HIGHWAY ADMINISTRATION

DECEMBER 2019

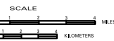

LEGEND


   STATE (NHS)
     STATE (Non-NHS)
 Route termini point
 NHS to non-NHS transition point
 URBAN AREA

KAUAU:		
ROUTE	LENGTH (MI.)	ROAD NAME
50	32.98	(Kumuuli Hwy.)
● 51	3.45	(Waapa Rd., Rice St., Kaula Veterans Memorial Hwy.,
● 56	28,119	(Kuhio Hwy.)
58	2,047	(Nawiliwili Rd.)
540	3,876	(Halehale Rd.)
541	0,370	(Waialea Rd.)
550	14,072	(Waimea Canyon Drive, Kokee
560	10,003	(Kuhio Hwy.)
570	1,122	(Ahuohi Rd.)
580	6.68	(Kuumoo Rd.)
583	3.91	(Maalo Rd.)
5600	3.085	(Temporary Kapaa By-Pass Rd.,

TOTAL = 109.654

- Please Refer to Hwy System Changes List for Route Changes

P A C I F I C O C E A N

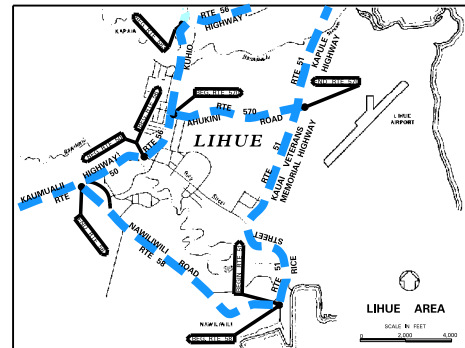

LIHUE AREA

SCALE IN FEET
2,000 4,000


ROAD INVENTORY KAUAI RTE 50 KAUMUALII HIGHWAY

STATE OF HAWAII
DEPARTMENT OF TRANSPORTATION
HIGHWAYS DIVISION
DESIGNED BY THE
HIGHWAYS PLANNING BRANCH
IN COOPERATION WITH THE
U.S. DEPARTMENT OF TRANSPORTATION
FEDERAL HIGHWAY ADMINISTRATION

Total Designated Route Length:	32.918	MILES (a+b)
a. Existing Length:	32.918	MILES
b. Proposed Length:	0.00	MILES
Total Travel Way Length:	32.918	MILES (a+b, less c)
a. Existing Length:	32.918	MILES
b. Temporary Length:	0.00	MILES
c. Length used as T.W. for another Route:	0.00	MILES (-)

NEEDS STUDY ROUTE NO. FUNCTIONAL CLASSIFICATION

SCALE: (In Miles) 4" = 1 mile

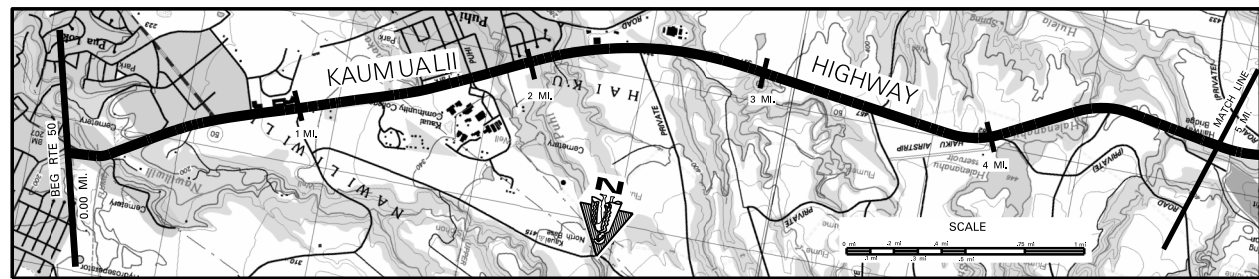

Maintenance Control Sections : Length and Description		END RE - SAME AS BEGIN. RT. 50	50E (1.74 MI.)	RELOC - END 500 ON KAUMUALII AT THE CONTINUING INTER-SECTION	50D (8.63 MI.)	50F (1.74 MI.)	50G (1.74 MI.)	50H (1.74 MI.)	50I (1.74 MI.)	50J (1.74 MI.)	50K (1.74 MI.)	50L (1.74 MI.)	50M (1.74 MI.)	50N (1.74 MI.)	50O (1.74 MI.)	50P (1.74 MI.)	50Q (1.74 MI.)	50R (1.74 MI.)	50S (1.74 MI.)	50T (1.74 MI.)	50U (1.74 MI.)	50V (1.74 MI.)	50W (1.74 MI.)	50X (1.74 MI.)	50Y (1.74 MI.)	50Z (1.74 MI.)	50AA (1.74 MI.)	50AB (1.74 MI.)	50AC (1.74 MI.)	50AD (1.74 MI.)	50AE (1.74 MI.)	50AF (1.74 MI.)	50AG (1.74 MI.)	50AH (1.74 MI.)	50AI (1.74 MI.)	50AJ (1.74 MI.)	50AK (1.74 MI.)	50AL (1.74 MI.)	50AM (1.74 MI.)	50AN (1.74 MI.)	50AO (1.74 MI.)	50AP (1.74 MI.)	50AQ (1.74 MI.)	50AR (1.74 MI.)	50AS (1.74 MI.)	50AT (1.74 MI.)	50AU (1.74 MI.)	50AV (1.74 MI.)	50AW (1.74 MI.)	50AX (1.74 MI.)	50AY (1.74 MI.)	50AZ (1.74 MI.)	50BA (1.74 MI.)	50BB (1.74 MI.)	50BC (1.74 MI.)	50BD (1.74 MI.)	50BE (1.74 MI.)	50BF (1.74 MI.)	50BG (1.74 MI.)	50BH (1.74 MI.)	50BI (1.74 MI.)	50BJ (1.74 MI.)	50BK (1.74 MI.)	50BL (1.74 MI.)	50BM (1.74 MI.)	50BN (1.74 MI.)	50BO (1.74 MI.)	50BP (1.74 MI.)	50BQ (1.74 MI.)	50BR (1.74 MI.)	50BS (1.74 MI.)	50BT (1.74 MI.)	50BU (1.74 MI.)	50BV (1.74 MI.)	50BW (1.74 MI.)	50BX (1.74 MI.)	50BY (1.74 MI.)	50BZ (1.74 MI.)	50CA (1.74 MI.)	50CB (1.74 MI.)	50CC (1.74 MI.)	50CD (1.74 MI.)	50CE (1.74 MI.)	50CF (1.74 MI.)	50CG (1.74 MI.)	50CH (1.74 MI.)	50CI (1.74 MI.)	50CJ (1.74 MI.)	50CK (1.74 MI.)	50CL (1.74 MI.)	50CM (1.74 MI.)	50CN (1.74 MI.)	50CO (1.74 MI.)	50CP (1.74 MI.)	50CQ (1.74 MI.)	50CR (1.74 Vertical Clearance	Horizontal Clearance	Right of Way Width (Indicates 8' varies)	Available Right of Way Width (Needs Study)	Right of Way Fence, Type - and Left	Control of Access, 1-None, 2-Partial, 3-Full	Jurisdiction, Transfer Phase No. and Date (C to S or S to C)	Project No., Type of Construction, and Year Constructed	Project No., Type of Construction, and Year Constructed	Indicates Grass & 7 or Physical Barrier on Median.	Road Diagram	Scale: (In Miles) 4" = 1 mile	Shoulder: Width and Type	Pavement: Width and Type	Median: Width and Type	Shoulder: Width and Type	Pavement: Width and Type	Shoulder: Width and Type	Number of Traffic Lanes	Accessory Lanes and Parking Lanes: No. of Lanes and Width (Left Side)	Frontage Road: No. of Lanes and Width (Right and Left)	Sidewalk: Width and Type (Right and Left)	Curb and/or Gutter: Type (Right and Left)	Protective Devices: Type, Location and Number	Alignment: Type, Location and Number	Curves Class: +/- Degree (A(0-3.4	


ROAD INVENTORY KAUAI RTE 50 KAUMUALII HIGHWAY

STATE OF HAWAII
DEPARTMENT OF TRANSPORTATION
HIGHWAYS DIVISION
PREPARED BY THE
HIGHWAY PLANNING BRANCH
IN COOPERATION WITH THE
U.S. DEPARTMENT OF TRANSPORTATION
FEDERAL HIGHWAY ADMINISTRATION

Total Designated Route Length: 32.918 MILES (a+b)
a. Existing Length: 32.918 MILES
b. Proposed Length: 0.00 MILES
Total Travel Way Length: 32.918 MILES (a+b, less c)
a. Existing Length: 32.918 MILES
b. Temporary Length: 0.00 MILES
c. Length used as T.W. for another Route: 0.00 MILES (-)
NEEDS STUDY ROUTE NO. _____ FUNCTIONAL CLASSIFICATION _____

SCALE: (In Miles) 4" = 1 mile

Maintenance Control Sections : Length and Description		500 (R.63 MI)									
Structure Carrying Road	Bridges (Over 20'): Length, Type, Capacity and Year Constructed	RC FLAT SLAB, H-15 (STR) 1937		RC FLAT SLAB, H-15 (STR) 1934		CONT. CONC. TEE, H-15 (STR) 1934					
	Vertical Clearance	139'		122'		140'					
	Horizontal Clearance	24'		24'		24'					
	Vertical Clearance										
	Horizontal Clearance										
Right of Way Width (min-max, it varies)											

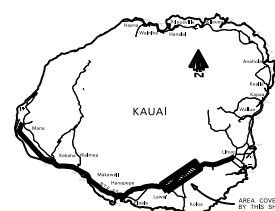


Indicates Grass & / or Physical Barrier on Median.
Road Diagram
* MP = Milepost Signage

SCALE: (In Miles) 4" = 1 mile

Extend Highway	Shoulder: Width and Type	8' AC										22' AC										4' AC										11' AC										22' AC										6' AC										3' AC										4' AC										12' AC										24' AC										12' AC										24' AC	
	Pavement: Width and Type	8' AC										22' AC										4' AC										11' AC										22' AC										6' AC										3' AC										4' AC										12' AC										24' AC										12' AC										24' AC	
	Shoulder: Width and Type	8' AC										22' AC										4' AC										11' AC										22' AC										6' AC										3' AC										4' AC										12' AC										24' AC										12' AC										24' AC	
	Median: Width and Type	8' AC										22' AC										4' AC										11' AC										22' AC										6' AC										3' AC										4' AC										12' AC										24' AC										12' AC										24' AC	
	Shoulder: Width and Type	8' AC										22' AC										4' AC										11' AC										22' AC										6' AC										3' AC										4' AC										12' AC										24' AC										12' AC										24' AC	
Pavement: Width and Type	8' AC										22' AC										4' AC										11' AC										22' AC										6' AC										3' AC										4' AC										12' AC										24' AC										12' AC										24' AC	
Shoulder: Width and Type	8' AC										22' AC										4' AC										11' AC										22' AC										6' AC										3' AC										4' AC										12' AC										24' AC										12' AC										24' AC	
Number of Traffic Lanes		2-11'										12' Truck Queue Lane										12' Truck Queue Lane										2-12'	

SCALE: (In Miles) 4" = 1 mile

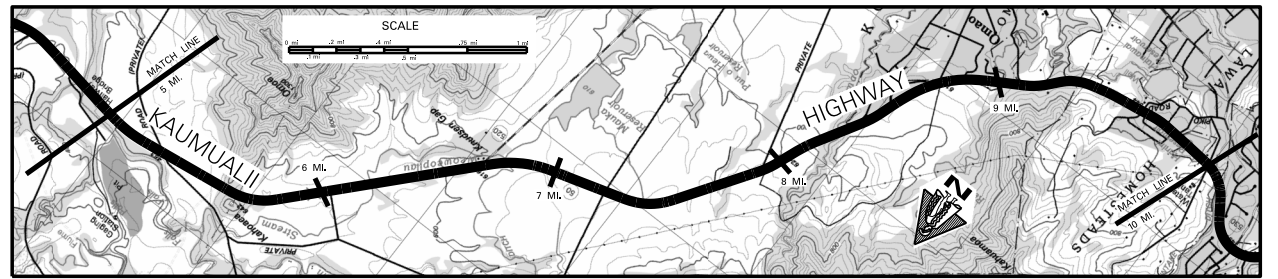

CONTINUED ON SHEET #3

KAUAI RTE 50

ROAD INVENTORY KAUAI RTE 50 KAUMUALII HIGHWAY

STATE OF HAWAII
DEPARTMENT OF TRANSPORTATION
HIGHWAYS DIVISION


PREPARED BY THE
HIGHWAYS PLANNING BRANCH
IN COOPERATION WITH THE
U.S. DEPARTMENT OF TRANSPORTATION
NATIONAL HIGHWAY ADMINISTRATION

Total Designated Route Length: 32.918 MILES (a+b)
a. Existing Length: 32.918 MILES
b. Proposed Length: 0.00 MILES
Total Travel Way Length: 32.918 MILES (a+b, less c)
a. Existing Length: 32.918 MILES
b. Temporary Length: 0.00 MILES
c. Length used as T.W. for another Route: 0.00 MILES (-)
NEEDS STUDY ROUTE NO. FUNCTIONAL CLASSIFICATION

SCALE: (In Miles) 4" = 1 mile

Maintenance Control Sections : Length and Description

Structure Carrying Road
Bridges (Over 20' Length, Type, Capacity and Year Constructed)
Vertical Clearance
Horizontal Clearance
Vertical Clearance
Horizontal Clearance
Right of Way Width (Indicate-ment) 8' varies
Available Right of Way Width (Needs Study)
Right of Way Fence, Type - Right and Left
Control of Access: 1-None, 2-Partial, 3-Full
Jurisdiction, Transfer Phase No. and Date (C to S or S to C)
Project No., Type of Construction, and Year Constructed
Project No., Type of Construction, and Year Constructed

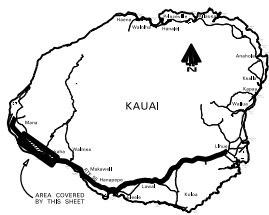

Road Diagram
HP=Highpost Signage



SCALE: (In Miles) 4" = 1 mile

Shoulder: Width and Type
Pavement: Width and Type
Shoulder: Width and Type
Median: Width and Type
Shoulder: Width and Type
Pavement: Width and Type
Shoulder: Width and Type

Number of Traffic Lanes
Auxiliary Lanes and Parking Lanes: No. of Lanes and Width (Left Side)
Frontage Road: No. of Lanes and Width (Right and Left)
Sloewalk: Width and Type (Right and Left)
Curb and/or Gutter: Type (Right and Left)
Protective Devices: Type, Location and Number
Municipality: Type, Location and Number
Curves Class: +/- Degree (A(0-3.45) B(3.45-5.44) C(5.44-8.48) D(8.48-13.95) E(13.95-28.62) F(28.62-42.45))
Superelevation (Range)
Grades Class: +/- % (A(0-4.5) B(4.5-2.45) C(2.45-4.45) D(4.45-6.45) E(6.45-8.45) F(8.45-13.95))
Vertical Curves: Crest or Sag, Curve Limits
Area and Development

Terrain: 1-Flat, 2-Rolling, 3-Mountainous
Speed: 1-Division, 2-Posted
Intersection Control Devices: Type, Location and Cycle Timing
Traffic Stations (Current Year)
HPMS Sections - AADT 2018
HPMS Sections - AADT 2017
HPMS Sections - AADT 2016
DOD Sections
Census Tracts
Functional Classification
National Highway System (NHS)
Previous Projects: Project No., Date and Limits

SCALE: (In Miles) 4" = 1 mile

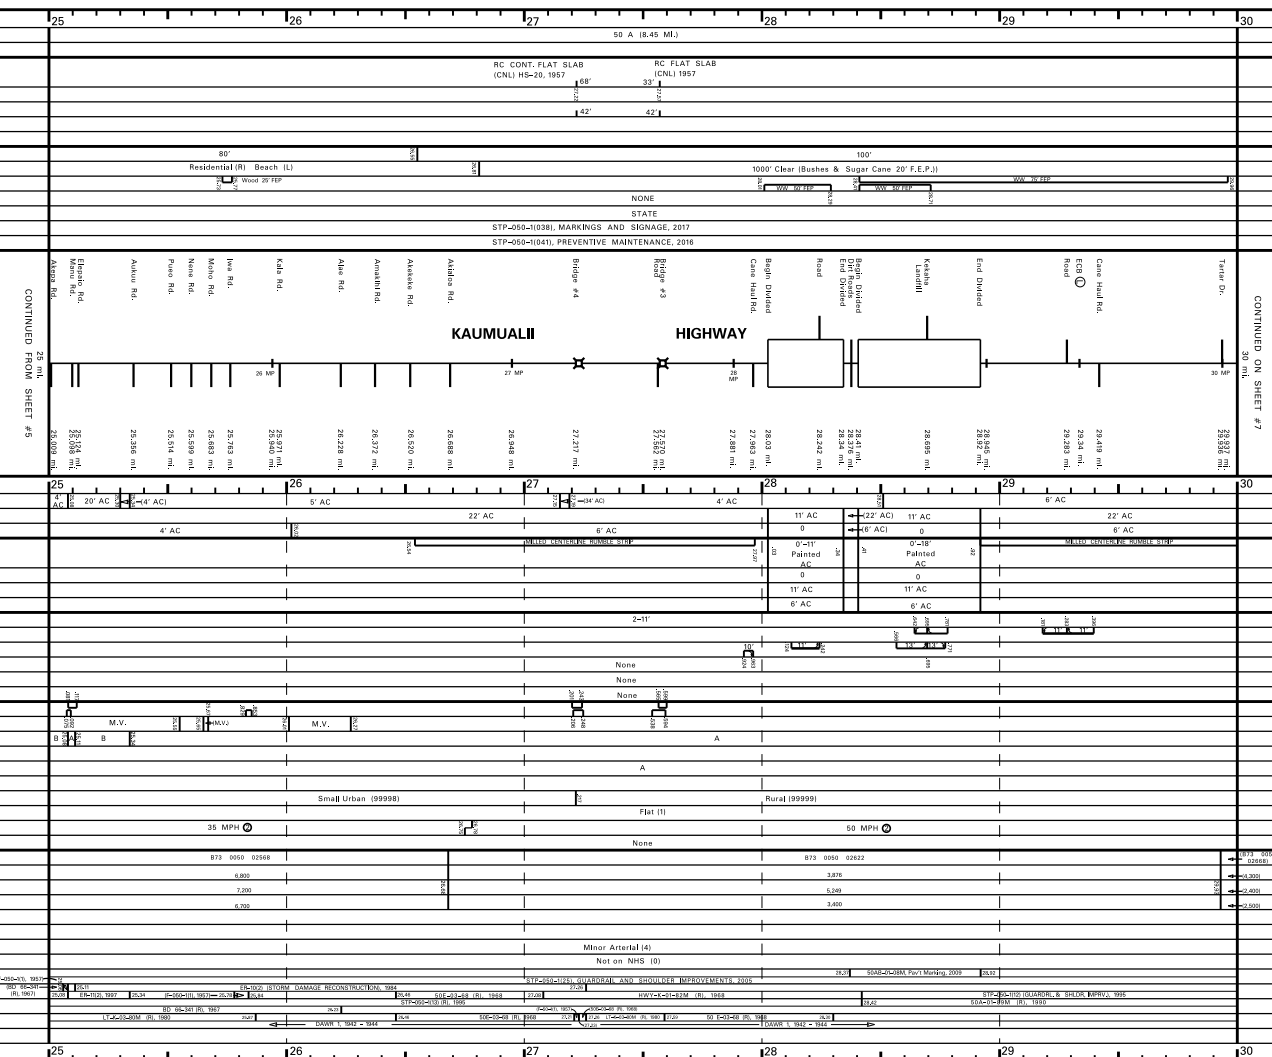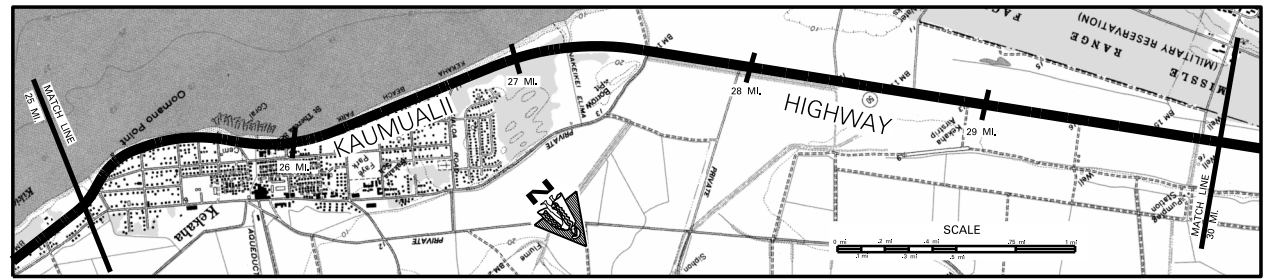


ROAD INVENTORY KAUAI RTE 50 KAUMUALII HIGHWAY, LIO RD., KAO RD.

STATE OF HAWAII
DEPARTMENT OF TRANSPORTATION
HIGHWAYS DIVISION

DESIGNED BY THE
HIGHWAYS PLANNING BRANCH
IN COOPERATION WITH THE
U.S. DEPARTMENT OF TRANSPORTATION
FEDERAL HIGHWAY ADMINISTRATION

Total Designated Route Length: 32.918 MILES (a+b)
a. Existing Length: 32.918 MILES
b. Proposed Length: 0.00 MILES
Total Travel Way Length: 32.918 MILES (a+b, less c)
a. Existing Length: 32.918 MILES
b. Temporary Length: 0.00 MILES
c. Length used as T.W. for another Route: 0.00 MILES (-)
NEEDS STUDY ROUTE NO. FUNCTIONAL CLASSIFICATION

SCALE: (In Miles) 4" = 1 mile

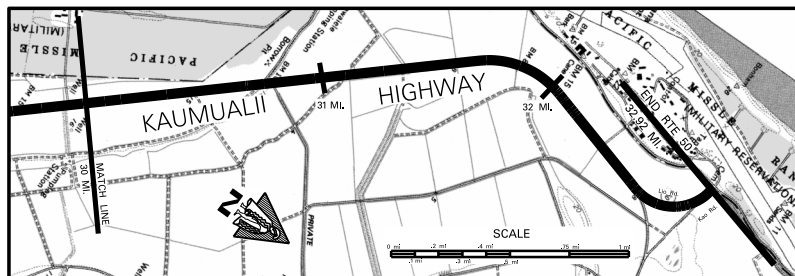

Maintenance Control Sections : Length and Description		30	31	32	33	34	35
Bridges (Over 20'± Length, Type, Capacity and Year Constructed)							
Structure Carrying Road	Vertical Clearance		RC FLAT SLAB (CNL) HS-20, 1957 41'	RC FLAT SLAB (CNL) HS-20, 1957 41'			
	Horizontal Clearance		42'	42'			
	Vertical Clearance						
	Horizontal Clearance						
Right of Way Width (Indicate) 8' varies			100'	100'			
Available Right of Way Width (Needs Study)			100'± Clear (Bushes & Sugar Cane 20' F.E.P.)				
Right of Way Fence, Type - Right and Left			NONE	NONE			
Control of Access: 1-None, 2-Partial, 3-Full			NONE	NONE			
Jurisdiction, Transfer Phase No. and Date (C to S or S to C)			STATE	STATE			
Project No., Type of Construction, and Year Constructed			STP-050-1041, PREVENTIVE MAINTENANCE, 2016	STP-050-1038, MARKINGS AND SIGNAGE, 2017	50A-D-02M 2004 RESURFACE		
Project No., Type of Construction, and Year Constructed							
Road Diagram							
Shoulder: Width and Type							
Pavement: Width and Type							
Shoulder: Width and Type							
Median: Width and Type							
Shoulder: Width and Type							
Pavement: Width and Type							
Shoulder: Width and Type							
Number of Traffic Lanes							
Auxiliary Lanes and Parking Lanes: No. of Lanes and Width (Left Side)							
(Right Side)							
Frontage Road: No. of Lanes, and Width (Right and Left)							
Sloewalk: Width and Type (Right and Left)							
Curb and/or Gutter: Type (Right and Left)							
Protective Devices: Type, Location and Number							
All GUARDRAILS METAL ON METAL							
Humiliation: Type, Location and Number							
Curves Class: +/- Degree (A)(0-3.45) B(3.45-5.44) C(5.44-8.48) D(8.48-13.85) E(13.85-28.62) F(>28.62)							
Superelevation (Range)							
Grades Class: +/- % (A)(0-45) B(45-2.45) C(2.45-4.45) D(4.45-6.45) E(6.45-8.45) F(<8.45)							
Vertical Curves: Crest or Sag, Curve Limits							
Area and Development							
Terrain: 1-Flat, 2-Rolling, 3-Mountainous							
Speed: 1-Daily, 2-Postive							
Intersection Control Devices: Type, Location and Cycle Timing							
Traffic Stations (Current Year)							
HPMS Sections - AADT 2016							
HPMS Sections - AADT 2017							
HPMS Sections - AADT 2018							
DOD Sections							
Census Tracts							
Functional Classification							
National Highway System (NHS)							
Previous Projects: Project No., Date and Limits							


SCALE: (In Miles) 4" = 1 mile

ROAD INVENTORY KAUAI RTE 51 WAAPA RD., RICE ST., KAUAI VETERANS MEMORIAL HWY., KAPULE HWY

STATE OF HAWAII
DEPARTMENT OF TRANSPORTATION
HIGHWAYS DIVISION

PREPARED BY THE
ROADWAY PLANNING BRANCH
IN COOPERATION WITH THE
ILLUSTRATION OF TRANSPORTATION
FEDERAL ROAD ADMINISTRATION

Total Route Length: 3.452 miles
a. Survey Length: 3.452 miles
b. Proposed Length: 0.00 miles
c. Other Length: 0.00 miles

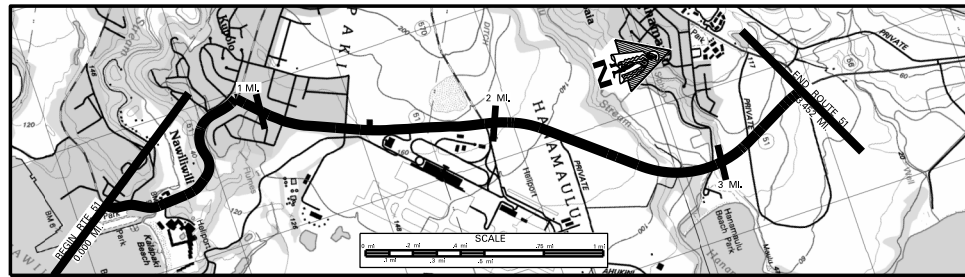

SCALE: (in Miles) 4" = 1 mile

Maintenance Control Sections : Length and Description		0	1	2	3	4	5
Structure Carrying Road	Bridges (Over 20' Length, Type, Capacity and Year Constructed)						
	Vertical Clearance						
	Horizontal Clearance						
	Vertical Clearance						
Right of Way Width (Indicative) 8' varies							
Available Right of Way Width (Needs Study)							
Right of Way Fence, Type - Right and Left							
Control of Access: 1-None, 2-Partial, 3-Full							
Jurisdiction, Transfer Phase No. and Date (C to S or S to C)							
Project No., Type of Construction, and Year Constructed							
Project No., Type of Construction, and Year Constructed							
 Road Diagram * MP = Milepost Signage Area Cleared for the Street Detail							

SCALE: (in Miles) 4" = 1 mile

Shoulder: Width and Type		0	1	2	3	4	5
Shoulder: Width and Type	Pavement: Width and Type						
	Shoulder: Width and Type						
	Median: Width and Type						
	Median Barriers:						
Shoulder: Width and Type							
Pavement: Width and Type							
Shoulder: Width and Type							
Number of Traffic Lanes							
Auxiliary Lanes and Parking Lanes: No. of Lanes and Width (Left Side)							
Frontage Road: No. of Lanes, and Width (Right and Left)							
Sloewalk: Width and Type (Right and Left)							
Curb and/or Gutter: Type (Right and Left)							
Protective Devices: Type, Location and Number							
Mileage: Type, Location and Number							
Curves Class: +/- Degree (A(0-3.45) B(3.45-5.44) C(5.44-8.48) D(8.48-13.85) E(13.85-26.62) F(26.62)							
Superelevation (Range)							
Grades Class: +/- % (A(0-4.5) B(4.5-2.45) C(2.45-4.45) D(4.45-6.45) E(6.45-8.45) F(8.45)							
Vertical Curves: Crest or Sag, Curve Limits							
Area and Development							
Terrain: 1-Flat, 2-Rolling, 3-Mountainous							
Speed: 1-Daily, 2-Partial							
Intersection Control Devices: Type, Location and Cycle Timing							
Traffic Stations (Current Year)							
HPMS Sections - AADT 2018							
HPMS Sections - AADT 2017							
HPMS Sections - AADT 2016							
DOD Sections							
Census Tracts							
Functional Classification							
National Highway System (NHS)							
Previous Projects: Project No., Date and Limits							


SCALE: (in Miles) 4" = 1 mile

ROAD INVENTORY KAUAI RTE 56 KUHIU HIGHWAY


STATE OF HAWAII
DEPARTMENT OF TRANSPORTATION
HIGHWAYS DIVISION
PREPARED BY THE
HIGHWAYS PLANNING BRANCH
IN COOPERATION WITH THE
U.S. DEPARTMENT OF TRANSPORTATION
FEDERAL HIGHWAY ADMINISTRATION

Total Designated Route Length: 28.119 MILES (a+b)
a. Existing Length: 28.119 MILES
b. Proposed Length: None MILES
Total Travel Way Length: 28.119 MILES (a+b, less c)
a. Existing Length: 28.119 MILES
b. Temporary Length: None MILES
c. Length used as T.W. for another Route: None MILES (-)
NEEDS STUDY ROUTE NO. _____ FUNCTIONAL CLASSIFICATION _____

SCALE: (In Miles) 2" = 1 mile

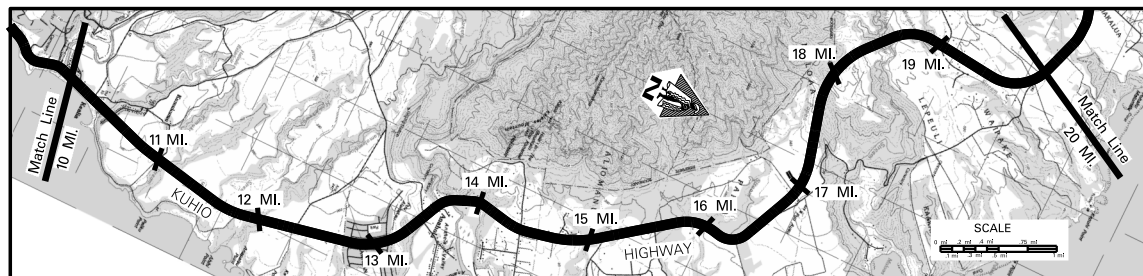

Maintenance Control Sections : Length and Description		56 B (3.68 MI)										56 C (9.82 MI)									
Structure Carrying Road	Bridges (Over 20'): Length, Type, Capacity and Year Constructed																				
	Vertical Clearance	RC Box Girder (STR) 1983										RC Box Girder (STR) 1983									
	Horizontal Clearance	214'										240'									
	Vertical Clearance	28'										45'									
	Horizontal Clearance	28'										28'									
Right of Way Width (min-max.) If varies		Varies 80' to 160'																			
Available Right of Way Width (Needs Study)		Varies 80' to 260'																			
Right of Way Fence Type - Right and Left		Residential																			
Control of Access: 1-None, 2-Partial, 3-Full		Clear 1000' - Sugar Cane																			
Jurisdiction, Transfer Phase No. and Date (C to S or S to C)		Residential																			
Project No., Type of Construction, and Year Constructed		Clear 1000' - Pineapple / Sugar Cane																			
Project No., Type of Construction, and Year Constructed		Bushes and Trees																			

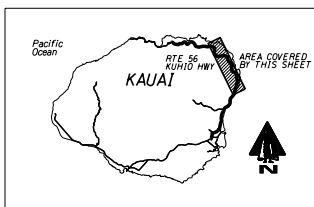

Road Diagram
* MP=Milepost Signage


Continued from Sheet #2

Continued on Sheet #4

Station Highway	SCALE: (In Miles) 2" = 1 mile		110	111	112	113	114	115	116	117	118	119	120	
	Shoulder Width and Type													
	Pavement Width and Type													
	Shoulder Width and Type													
	Median Width and Type													
	Shoulder Width and Type													
	Pavement Width and Type													
	Shoulder Width and Type													
	Number of Traffic Lanes													
	Auxiliary Lanes and Parking Lanes: No. of Lanes and Width (Left Side)													
Frontage Road: No. of Lanes, and Width (Right and Left)														
Sidewalk: Width and Type (Right and Left)														
Protective Devices: Type, Location and Number														
Intersections: Type, Location and Number														
Curves Class: +/- Degree (A(0-34.5) B(34.5-64.4) C(64.4-84.5) D(84.5-112.5) E(112.5-282.2) F(>282.2))														
Superelevation (Range)														
Grades Class: +/- % (A(0-4.5) B(4.5-2.45) C(2.45-4.45) D(4.45-6.45) E(6.45-8.45) F(>8.45))														
Control Flow Lane														
Area and Development														
Terrain: 1-Flat, 2-Rolling, 3-Mountainous														
Speed: 1-Design, 2-Posted														
Intersection Control Devices: Type, Location and Cycle Timing														
Traffic Stations (Current Year)														
HPMS Sections - AADT 2018														
HPMS Sections - AADT 2017														
HPMS Sections - AADT 2016														
DOD Sections														
Functional Classification														
National Highway System (NHS)														
Previous Projects: Project No., Date and Limits														


SCALE: (In Miles) 2" = 1 mile

NEEDS STUDY ROUTE NO. _____ FUNCTIONAL CLASSIFICATION _____

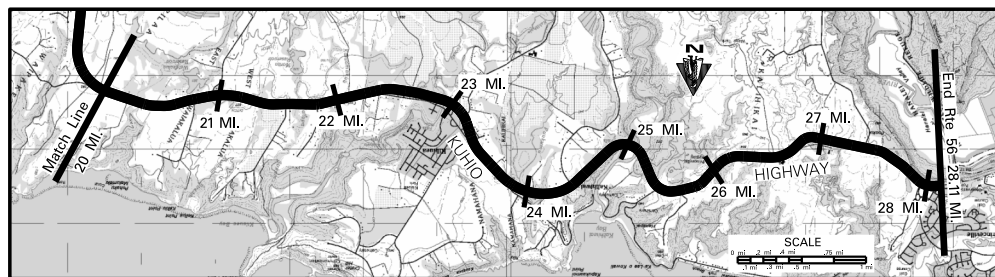[illegible]


STATE OF HAWAII
DEPARTMENT OF TRANSPORTATION
HIGHWAYS DIVISION
PREPARED BY THE
HIGHWAYS PLANNING BRANCH
IN COOPERATION WITH THE
U.S. DEPARTMENT OF TRANSPORTATION
FEDERAL HIGHWAY ADMINISTRATION

SCALE: (In Miles) 4" = 1 mile

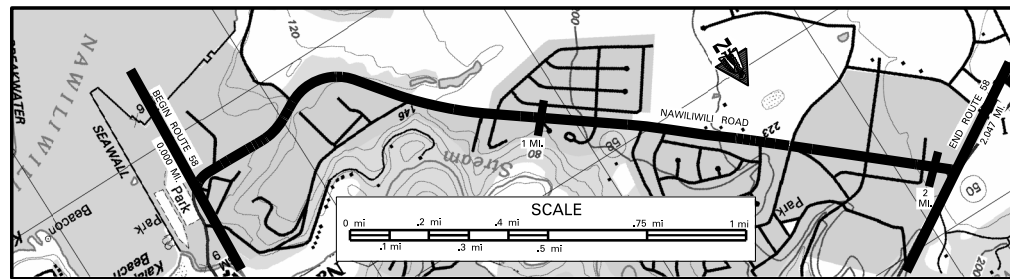


Maintenance Control Sections : Length and Description		Fig. 68-0 on Roadway Profile at the same location Intersection with Route 9A, Page 65	Fig. 68-A (2.06 m.l.)	End 58 A same as end road
Structure Carrying Road	Bridges (Over 20'); Length, Type, Capacity and Year Constructed			
Vertical Clearance				
Horizontal Clearance				
Vertical Clearance				
Horizontal Clearance				
Right of Way Width (min-max) If varies				
Avoidance Right of Way Width (Dennis Study)				
Right of Way Fence Type - Right and Left				
Control of Access: 1=None, 2=Partial, 3=Full				
Jurisdiction, Transfer Phase No. and Date (C to S or S to C)				
Project No., Type of Construction, and Year Constructed				
Project No., Type of Construction, and Year Constructed				
Road Diagram				
Indicates Grass & / or Physical Barrier on Median.				
MP = Milepost Staging				
SCALE: (In Miles) 4" = 1 mile				
Shoulder: Width and Type				
Pavement: Width and Type				
Shoulder: Width and Type				
Median: Width and Type				
Shoulder: Width and Type				
Pavement: Width and Type				
Shoulder: Width and Type				
Number of Traffic Lanes				
Auxiliary Lanes and Parking Lanes: No. of Lanes and Width (Left Side)				
(Right Side)				
Frontage Road: No. of Lanes, and Width (Right and Left)				
Sidewalk: Width and Type (Right and Left)				
Curb and/or Gutter: Type (Right and Left)				
Protective Devices: Type, Location and Number				
Illumination: Type, Location and Number				
Curves Class: +/- Degree (A(0-3.45) B(3.45-6.44) C(6.44-8.48) D(8.48-11.85) E(11.85-28.62) F(>28.62))				
Superelevation (Range)				
Grades Class: +/- % (A(0-4%) B(4%-2.45) C(2.45-4.45) D(4.45-6.45) E(6.45-9.45) F(>9.45))				
Vertical Curve: Crest or Sag, Curve Limits				
Area and Development				
Terrain: 1=Flat, 2=Rolling, 3=Mountainous				
Speeds: 1=Design, 2=Posted				
Intersection Control Devices: Type, Location and Cycle Timing				
Traffic Stations (Current Year)				
HPMS Sections - AADT 2018				
HPMS Sections - AADT 2017				
HPMS Sections - AADT 2016				
DOD Sections				
Census Tracts				
Functional Classification				
National Highway System (NHS)				
Previous Projects: Project No., Date and Limits				
SCALE: (In Miles) 4" = 1 mile				

STATE OF HAWAII
DEPARTMENT OF TRANSPORTATION
HIGHWAYS DIVISION
PREPARED BY THE
HIGHWAYS PLANNING BRANCH
IN COOPERATION WITH THE
U.S. DEPARTMENT OF TRANSPORTATION
FEDERAL HIGHWAY ADMINISTRATION

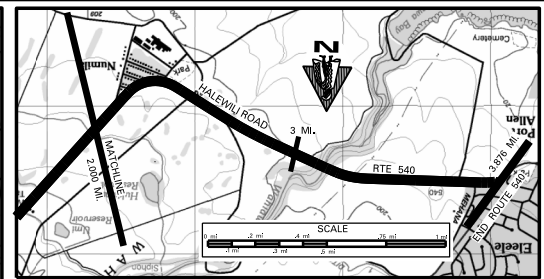

Maintenance Control Sections : Length and Description		S. Right Side on National R/L 20' E.W. of centerline of Existing Hwy. (Sec. 50)		End Station on National R/L 20' E.W. of centerline of Existing Intersection or Access Point	
Structure	Curb/road	Bridges (Over 20'): Length, Type, Capacity and Year Constructed		Prestressed Beam 1990 (1974) R-20	
		Vertical Clearance		458'	
Road	Width	Horizontal Clearance		45'	
		Horizontal Clearance			
Right of Way Width (info-excess) If varies		60'	60'	80'	85'
Available Right of Way Width (Needs Study)		Clear 1000' - Sugar Cane 20' from E.P.		Residential	Clear 1000' - Sugar Cane 20' from E.P.
Right of Way Fence: Type - Right and Left		None		None	
Control of Access: 1-None, 2-Partial, 3-Full		None		None	
Jurisdiction, Transfer Phase No. and Date (C to S or S to C)		State		State	
Project No., Type of Construction, and Year Constructed		STP-0540(3), (R), 2007		STP-0540(2), 2006, GUARDRAILS AND SHOULDER IMPROVEMENTS	
Project No., Type of Construction, and Year Constructed		STP-0540(2), 2006, GUARDRAILS AND SHOULDER IMPROVEMENTS		STP-0540(2), 2006, GUARDRAILS AND SHOULDER IMPROVEMENTS	

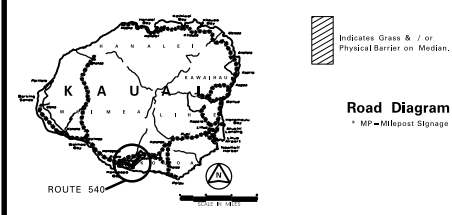[illegible]

Section	Stationing	Notes
Shoulder: Width and Type	10+00 to 10+05	10' AC
Pavement: Width and Type	10+00 to 10+05	10' AC
Shoulder: Width and Type	10+05 to 10+10	10' AC
Median: Width and Type	10+10 to 10+15	10' AC
Median Barriers:	10+10 to 10+15	10' AC
Shoulder: Width and Type	10+15 to 10+20	10' AC
Pavement: Width and Type	10+15 to 10+20	10' AC
Shoulder: Width and Type	10+20 to 10+25	10' AC
Number of Traffic Lanes	10+25 to 10+30	2-12'
Auxiliary Lanes and Parking Lanes: No. of Lanes and Width (Left Side)	10+25 to 10+30	None
Frontage Road: No. of Lanes and Width (Right and Left)	10+25 to 10+30	None
Shoulder: Width and Type (Right and Left)	10+30 to 10+35	10' AC
Median Barriers: Type, Location and Number	10+30 to 10+35	10' AC
Median: Width and Type	10+30 to 10+35	10' AC
Curves Class: +/- Degree (A(0-3.45) B(3.45-5.44) C(5.44-8.44) D(8.44-13.85) E(13.85-28.62) F(>28.62)	10+30 to 10+35	A
Superelevation (Range)	10+30 to 10+35	C
Grades Class: +/- % (A(0-4.5) B(4.5-2.45) C(2.45-4.45) D(4.45-8.45) E(8.45-8.45) F(<4.45)	10+30 to 10+35	C
Vertical Curve: Crest or Sag, Curve Limits	10+30 to 10+35	C
Area and Development:	10+30 to 10+35	C
Terrain: 1-Flat, 2-Rolling, 3-Mountainous	10+30 to 10+35	C
Speed: 1-Design, 2-Posted	10+30 to 10+35	50 MPH (2)
Intersection Control Devices: Type, Location and Cycle Timing	10+30 to 10+35	50 MPH (2)
Traffic Stations (Current Year)	10+30 to 10+35	50 MPH (2)
HPMS Sections - AADT 2018	10+30 to 10+35	50 MPH (2)
HPMS Sections - AADT 2017	10+30 to 10+35	50 MPH (2)
HPMS Sections - AADT 2016	10+30 to 10+35	50 MPH (2)
DDO Sections	10+30 to 10+35	50 MPH (2)
Census Tracts	10+30 to 10+35	50 MPH (2)
Functional Classification	10+30 to 10+35	50 MPH (2)
National Highway System (NHS)	10+30 to 10+35	50 MPH (2)
Previous Projects: Project No., Date and Units	10+30 to 10+35	50 MPH (2)

SCALE: (In Miles) 4" = 1 mile


Sheet 1 of 1 KAUAI RTE 540

Total Route Length: 0.370 miles

a. Survey Length: 0.370 miles

b. Proposed Length: 0.00 miles

c. Other Length: 0.00 miles

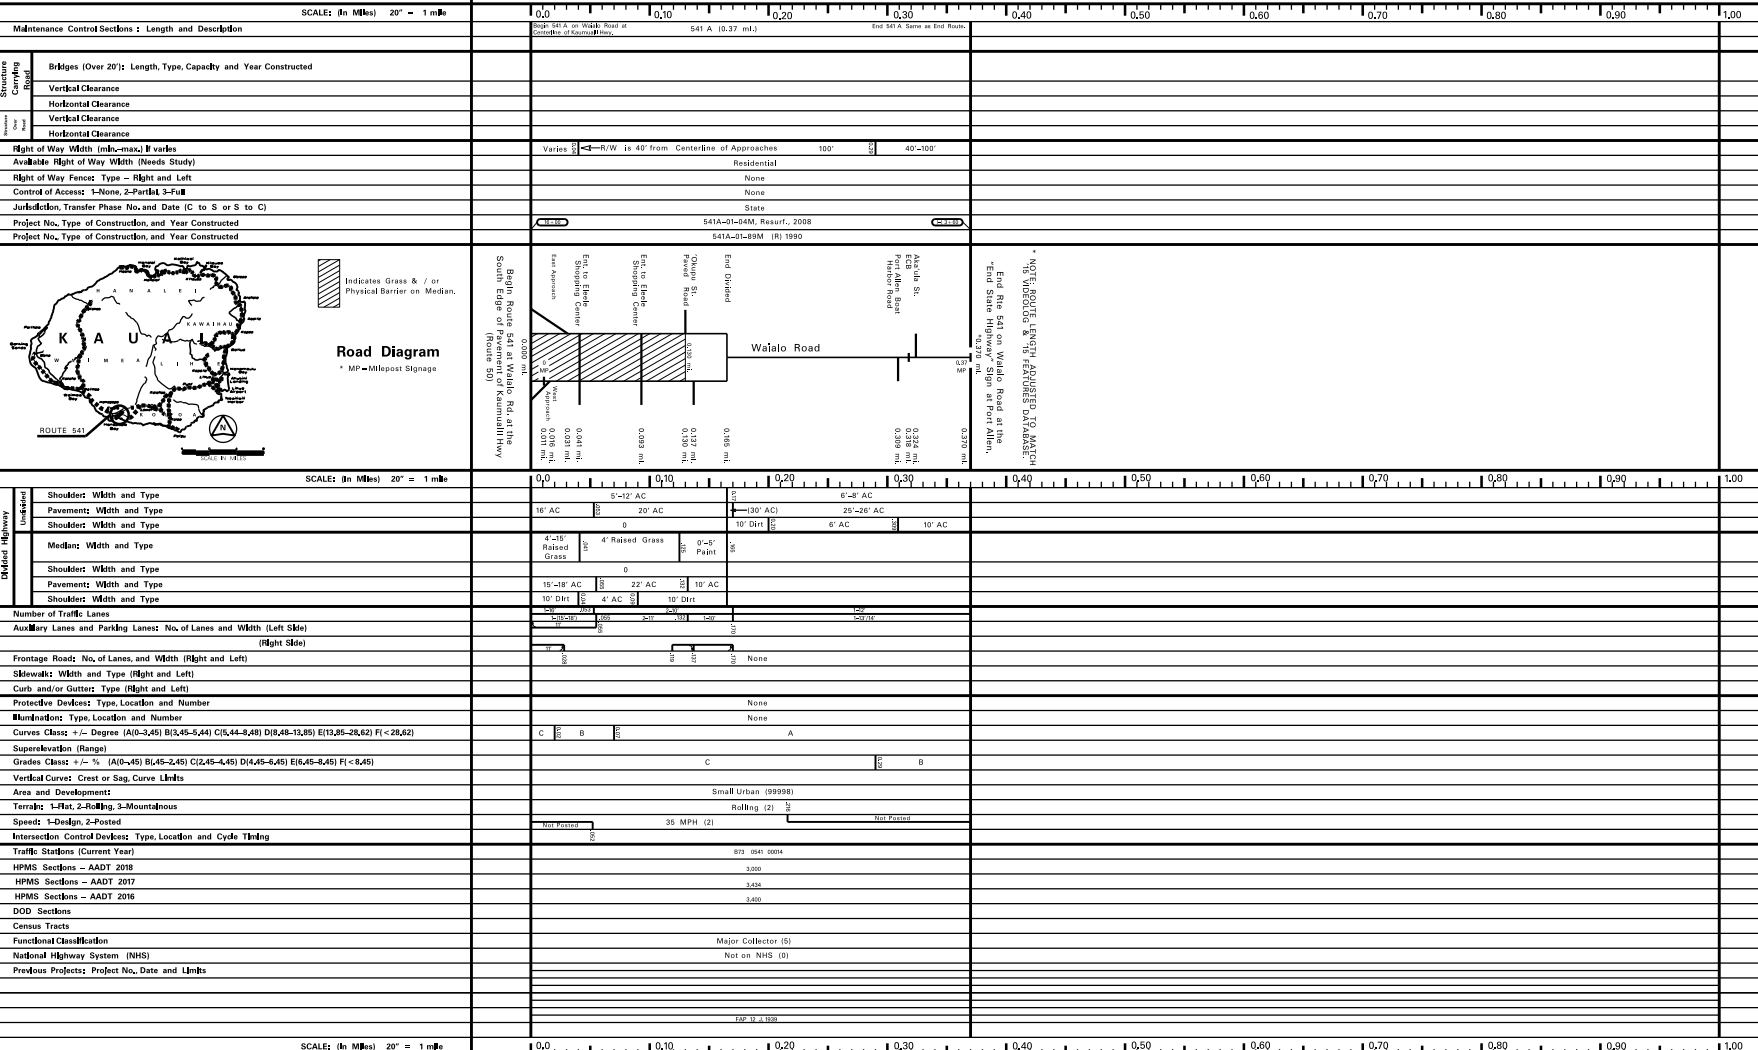


ROAD INVENTORY KAUAI RTE 550 WAIMEA CANYON DRIVE & KOKEE RD.

STATE OF HAWAII
DEPARTMENT OF TRANSPORTATION
HIGHWAYS DIVISION

PREPARED BY THE
HIGHWAYS PLANNING BRANCH
IN COOPERATION WITH THE
LOCAL GOVERNMENT OF KAUAI
(COUNTY ENGINEER'S OFFICE)

Total Route Length: 14.072 miles
a. Survey Length: 14.072 miles
b. Proposed Length: 0.00 miles
c. Other Length: 0.00 miles

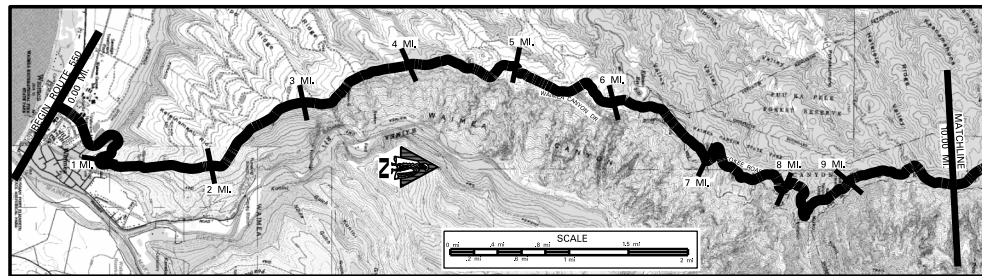

SCALE: (in Miles) 2" = 1 mile

Maintenance Control Sections : Length and Description

Surveying Control Road	Bridges (Over 20'): Length, Type, Capacity and Year Constructed
	Vertical Clearance
	Horizontal Clearance
	Vertical Clearance

Right of Way Width (min.-max.) It varies

Available Right of Way Width (Needs Study)

Right of Way Fence Type - Right and Left

Control of Access: 1-None, 2-Partial, 3-Full

Jurisdiction, Transfer Phase No. and Date (C to S or S to C)

Project No., Type of Construction, and Year Constructed

Project No., Type of Construction, and Year Constructed

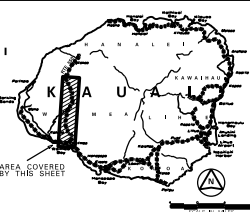

Road Diagram

* MP = Milepost Signage

BEGIN RTE 550 ON WAIMEA CANYON
DR. AT THE N.E. CORNER OF
KAWAII RD. (RTE 50)

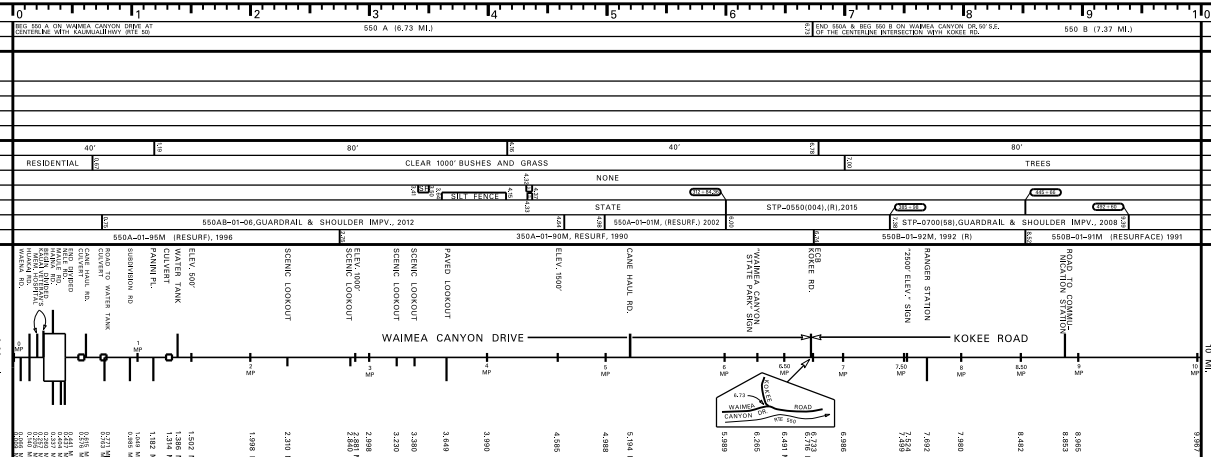

SCALE: (in Miles) 2" = 1 mile

Shoulder Width and Type

Pavement Width and Type

Shoulder Width and Type

Median Width and Type

Median Barriers

Shoulder Width and Type

Pavement Width and Type

Shoulder Width and Type

Shoulder Width and Type

Date Released	Revised
Sept 04, D.B.	
Sept 05, D.B.	
Mar 06, D.B.	
Sept 06, D.B.	
Feb 07, D.B.	
Sept 07, D.B.	
Dec 07, D.B.	
July 08, D.B.	
Jan 09, C.R.	
Aug 09, D.B.	
Feb 10, D.B.	
Feb 10, D.B.	

SCALE: (in Miles) 2" = 1 mile

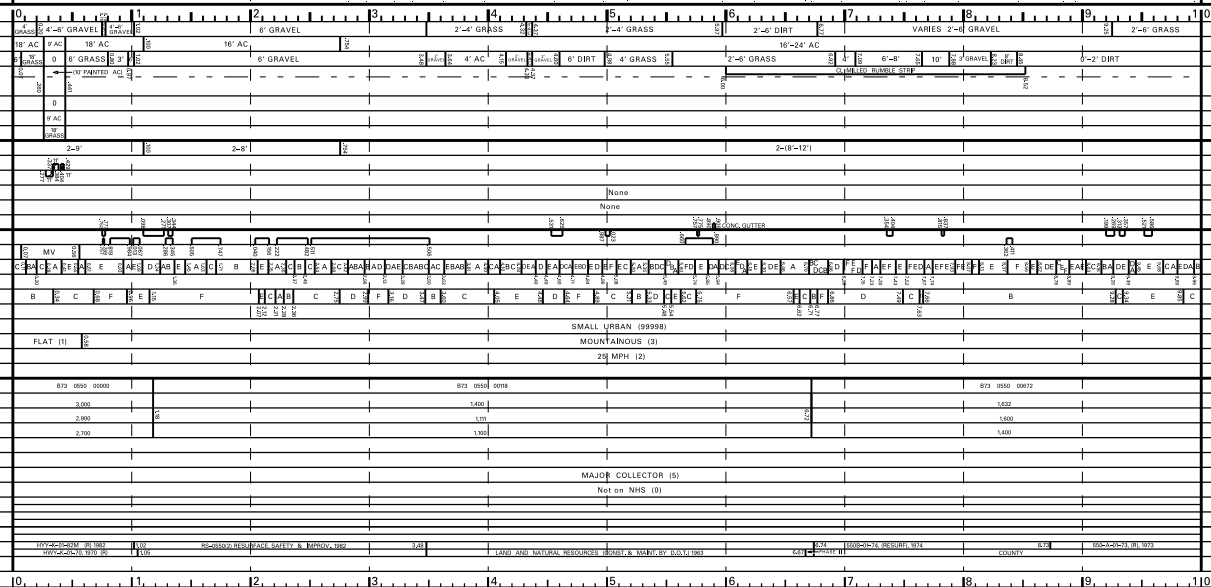


ROAD INVENTORY KAUAI RTE 560 KUHIU HIGHWAY

STATE OF HAWAII
DEPARTMENT OF TRANSPORTATION
HIGHWAYS DIVISION


PREPARED BY THE
HIGHWAYS PLANNING BRANCH
IN COOPERATION WITH THE
ALL DEPARTMENTAL AGENCIES
GENERAL INVESTIGATION
DIVISION, RESEARCH ADMINISTRATION

Total Route Length: 10.003 miles
a. Survey Length: 10.003 miles
b. Proposed Length: 0.00 miles
c. Other Length: 0.00 miles

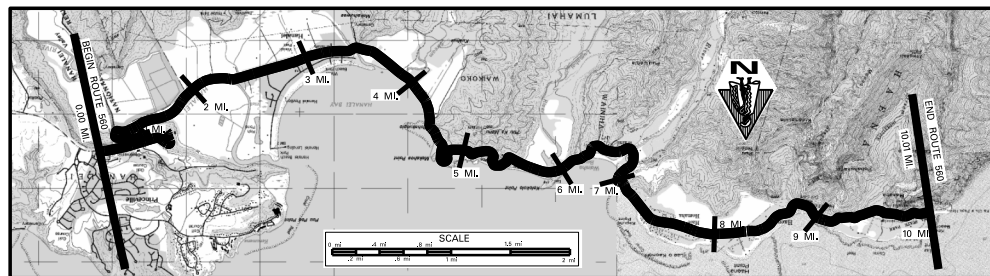

SCALE: (in Miles) 2" = 1 mile

Maintenance Control Sections : Length and Description		0	1	2	3	4	5	6	7	8	9	10
Structure Carrying Road	Bridges (Over 20': Length, Type, Capacity and Year Constructed)	Steel Pratt Truss 1912, H-10 R.C. Flat Slab 1912, H-15 R.C. Flat Slab 1912, H-15 R.C. Flat Slab 1913, H-10 Cont. Concrete 1968 HS 20 Steel Truss Deck 1969, H10 Steel Truss Deck 1973, H15 Steel Truss Deck 1975, H15										
	Vertical Clearance	112', 90', 188', 45', 53', 42', 78', 116'										
	Horizontal Clearance	17', 13', 13', 13', 28', 10', 10', 14'										
	Vertical Clearance											
	Horizontal Clearance											
Right of Way Width (min-max, if varies)		40'										
Available Right of Way Width (Needs Study)												
Right of Way Fence: Type - Right and Left		Grass and Small Trees										
Control of Access: 1=None, 2=Partial, 3=Full		None										
Jurisdiction, Transfer Phase No. and Date (C to S or S to C)		State										
Project No., Type of Construction, and Year Constructed		HR-0569(12), SAFETY IMPROVEMENTS, 2014										
Project No., Type of Construction, and Year Constructed		560A-03-99, SHLDR. IMPRV, 2005										

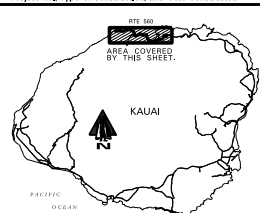

Road Diagram

MP = Milepost Signage

SCALE: (in Miles) 2" = 1 mile

District Highway	Location	Shoulder Width and Type	2' AC/10' Grs. 19'-23' AC																		
------------------	----------	-------------------------	---	--	--	--	--	--	--	--	--	--	--	--	--	--	--	--	--	--	--

SCALE: (in Miles) 2" = 1 mile

Date Released	Reviewed
Dec 2003, D.R.	
Jan 06, D.R.	
Apr 06, D.R.	
Nov 06, D.R.	
Feb 07, D.R.	
May 07, D.R.	
Aug 07, D.R.	
Nov 07, D.R.	
Feb 08, D.R.	
May 08, D.R.	
Aug 08, D.R.	
Nov 30, D.R.	

ROAD INVENTORY KAUAI RTE 580 KUAMOO ROAD

STATE OF HAWAII
DEPARTMENT OF TRANSPORTATION
HIGHWAYS DIVISION
PREPARED BY THE
HIGHWAY PLANNING BRANCH
IN COOPERATION WITH THE
U.S. DEPARTMENT OF TRANSPORTATION
FEDERAL HIGHWAY ADMINISTRATION

Total Designated Route Length:	6.68	MILES (a+b)
a. Existing Length:	6.68	MILES
b. Proposed Length:	0.00	MILES
Total Travel Way Length:	6.68	MILES (a+b, less c)
a. Existing Length:	6.68	MILES
b. Temporary Length:	0.00	MILES
c. Length used as T.W. for another Route:	0.00	MILES (-)

NEEDS STUDY ROUTE NO. _____ FUNCTIONAL CLASSIFICATION _____

SCALE: (In Miles) 2" = 1 mile

Maintenance Control Sections : Length and Description

Bridges (Over 20'): Length, Type, Capacity and Year Constructed

Vertical Clearance
Horizontal Clearance
Vertical Clearance
Horizontal Clearance

Right of Way Width (min-max, If varies)

Available Right of Way Width (Needs Study)


Right of Way Fence Type - Right and Left

Control of Access: 1=None, 2=Partial, 3=Full



Jurisdiction, Transfer Phase No. and Date (C to S or S to C)

Project No. and Type of Construction

Year Project Constructed (STP-070638L 1998)

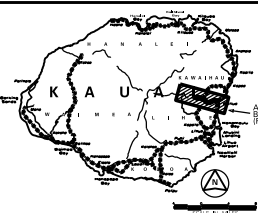

Road Diagram
• MP = Milepost Signage

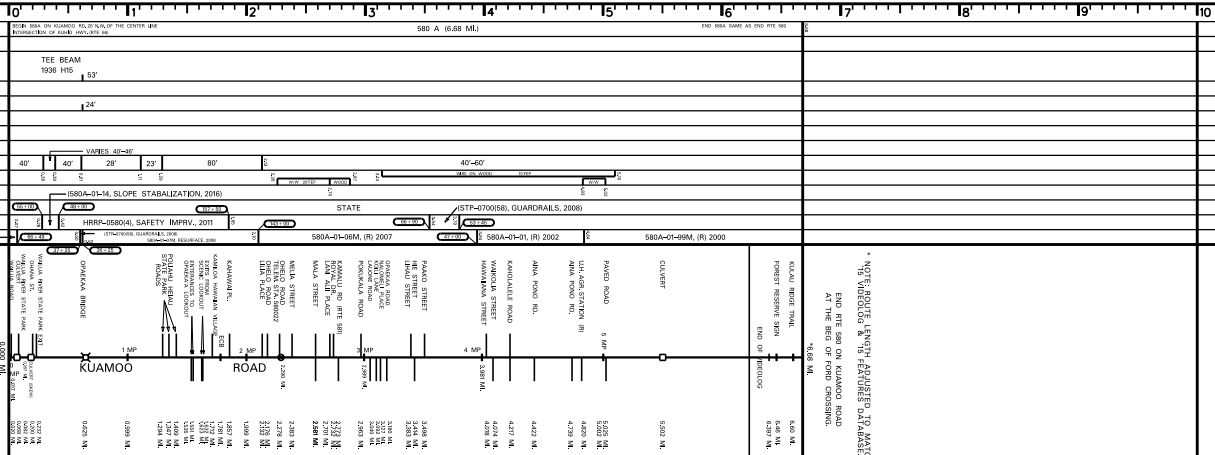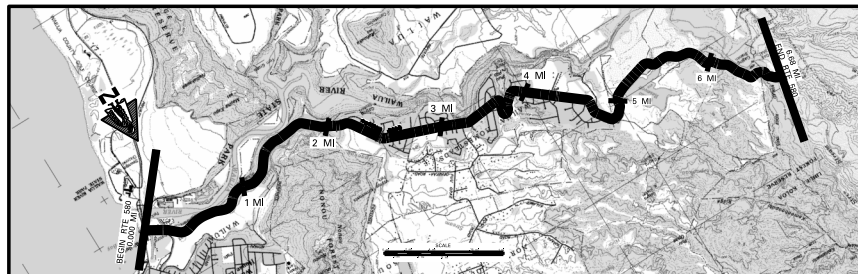

Number of Traffic Lanes

Auxiliary Lanes and Parking Lanes: No. of Lanes and Width (Left Side)

(Right Side)

Frontage Road: No. of Lanes, and Width (Right and Left)

Skew Angle: Width and Type (Right and Left)

Curb and/or Gutter: Type (Right and Left)

Protection: Curb Type, Location and Number

Numbering: Type, Location and Number

Curves Class +/- Degree (A(0-34.5) B(34.5-44.4) C(44.4-48.8) D(48.8-53.8) E(53.8-59.3) F(59.3-64.8))

Superelevation (Range)

Grades Class +/- % (A(0-4.5) B(4.5-2.45) C(2.45-4.45) D(4.45-6.45) E(6.45-8.45) F(8.45-10.45))

Vertical Curve: Crest or Sag, Curve Limits

Area and Development

Terrain: 1=Flat, 2=Rolling, 3=Mountainous

Speed: 1=Design, 2=Posted

Intersection Control Devices: Type, Location and Cycle Timing

Traffic Stations (Current Year)

HPMS Sections - AADT 2017

HPMS Sections - AADT 2017

HPMS Sections - AADT 2016

DDO Sections


Census Tracts

Functional Classification

National Highway System (NHS)

Previous Projects: Project No., Date and Limits

SCALE: (In Miles) 2" = 1 mile

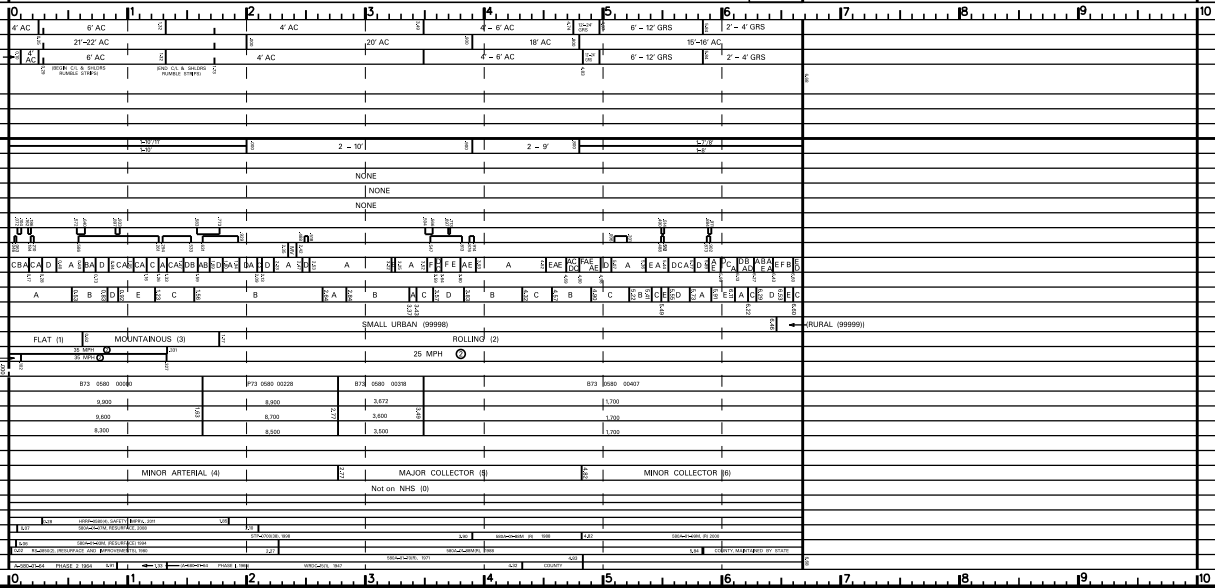

SCALE: (In Miles) 2" = 1 mile

Code	Notes
1	1-1
2	2-1
3	3-1
4	4-1
5	5-1
6	6-1
7	7-1
8	8-1
9	9-1
10	10-1
11	11-1
12	12-1
13	13-1
14	14-1
15	15-1
16	16-1
17	17-1
18	18-1
19	19-1
20	20-1

